





Front Elevation

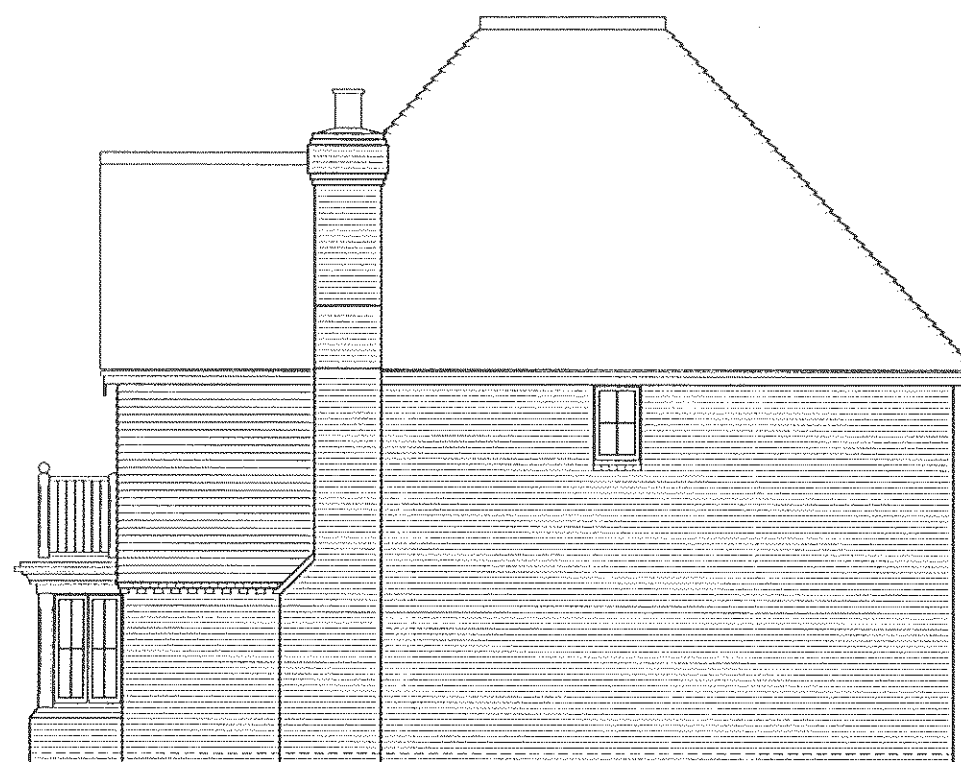


Side Elevation




Rear Elevation

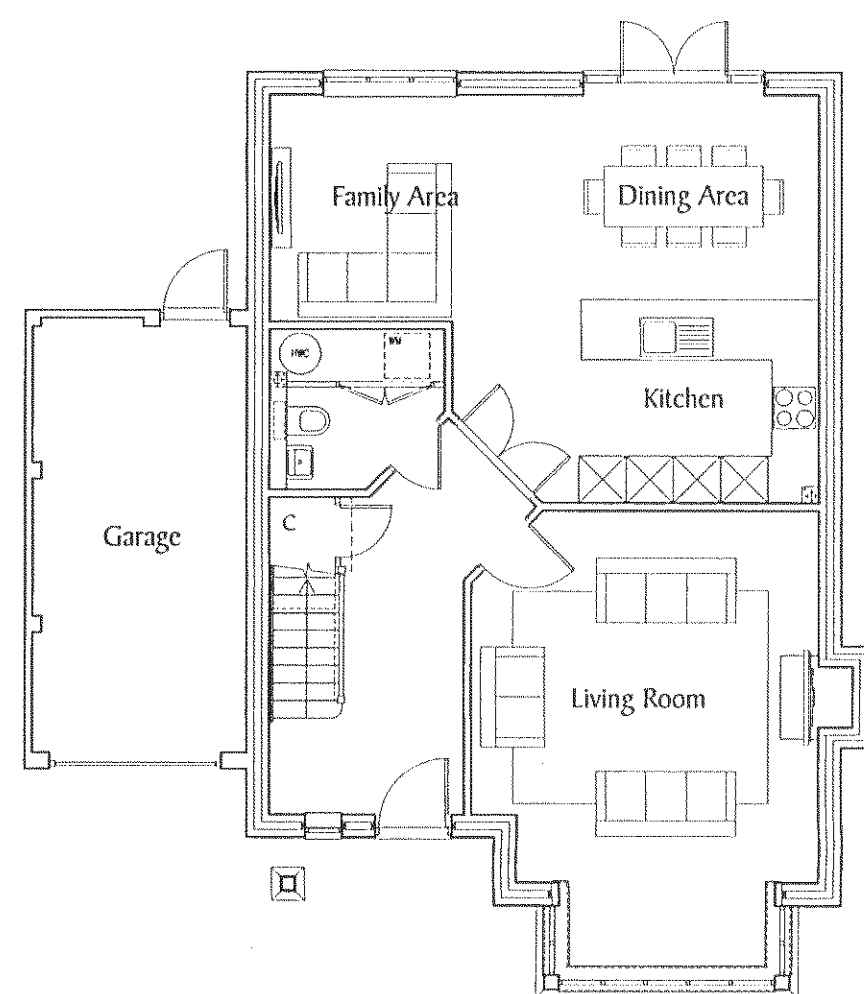


Ground Floor

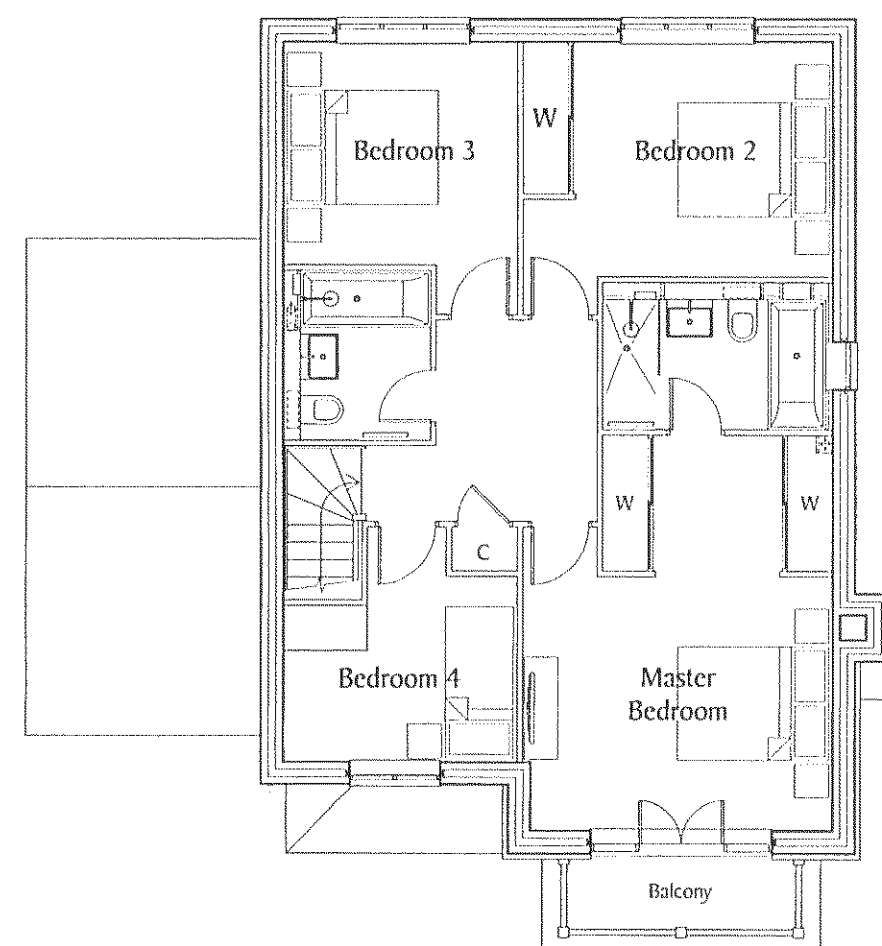

First Floor

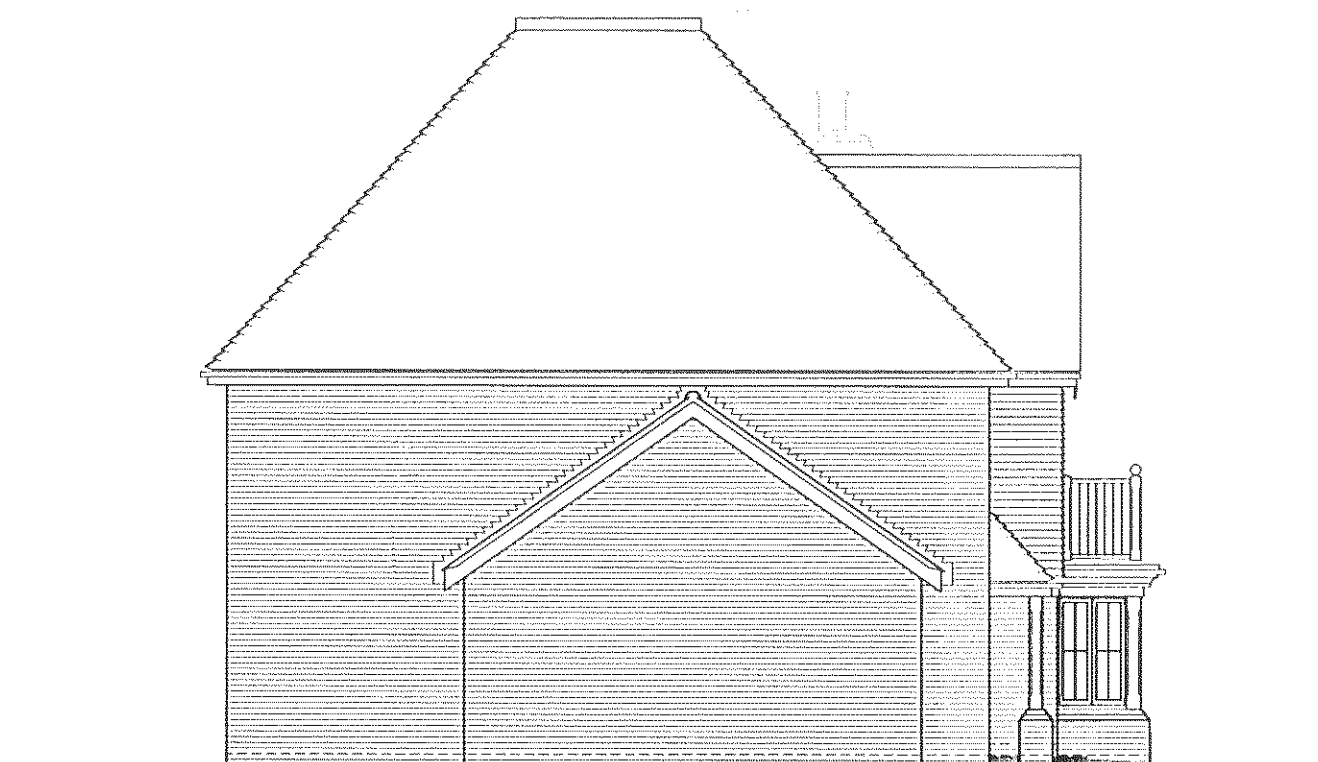

Side Elevation

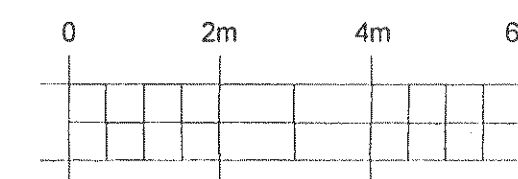

REF	DATE	REVISION
DEVELOPMENT Phase 2d Chichester Road North Bersted		
DRAWING TITLE Plot 696 Floor Plans & Elevations House Type 4H7		
Berkeley HOMES Berkeley Homes (Southern) Limited Berkeley House, Summers Place Stane Street, Billingshurst West Sussex RH11 4 9GN Tel: (01403) 279000		
DRAWN NAM	CHECKED	
DATE SEPTEMBER 2013	SCALE 1:100@A2	
PRG No. S812/Ph2d/P696	REV.	