




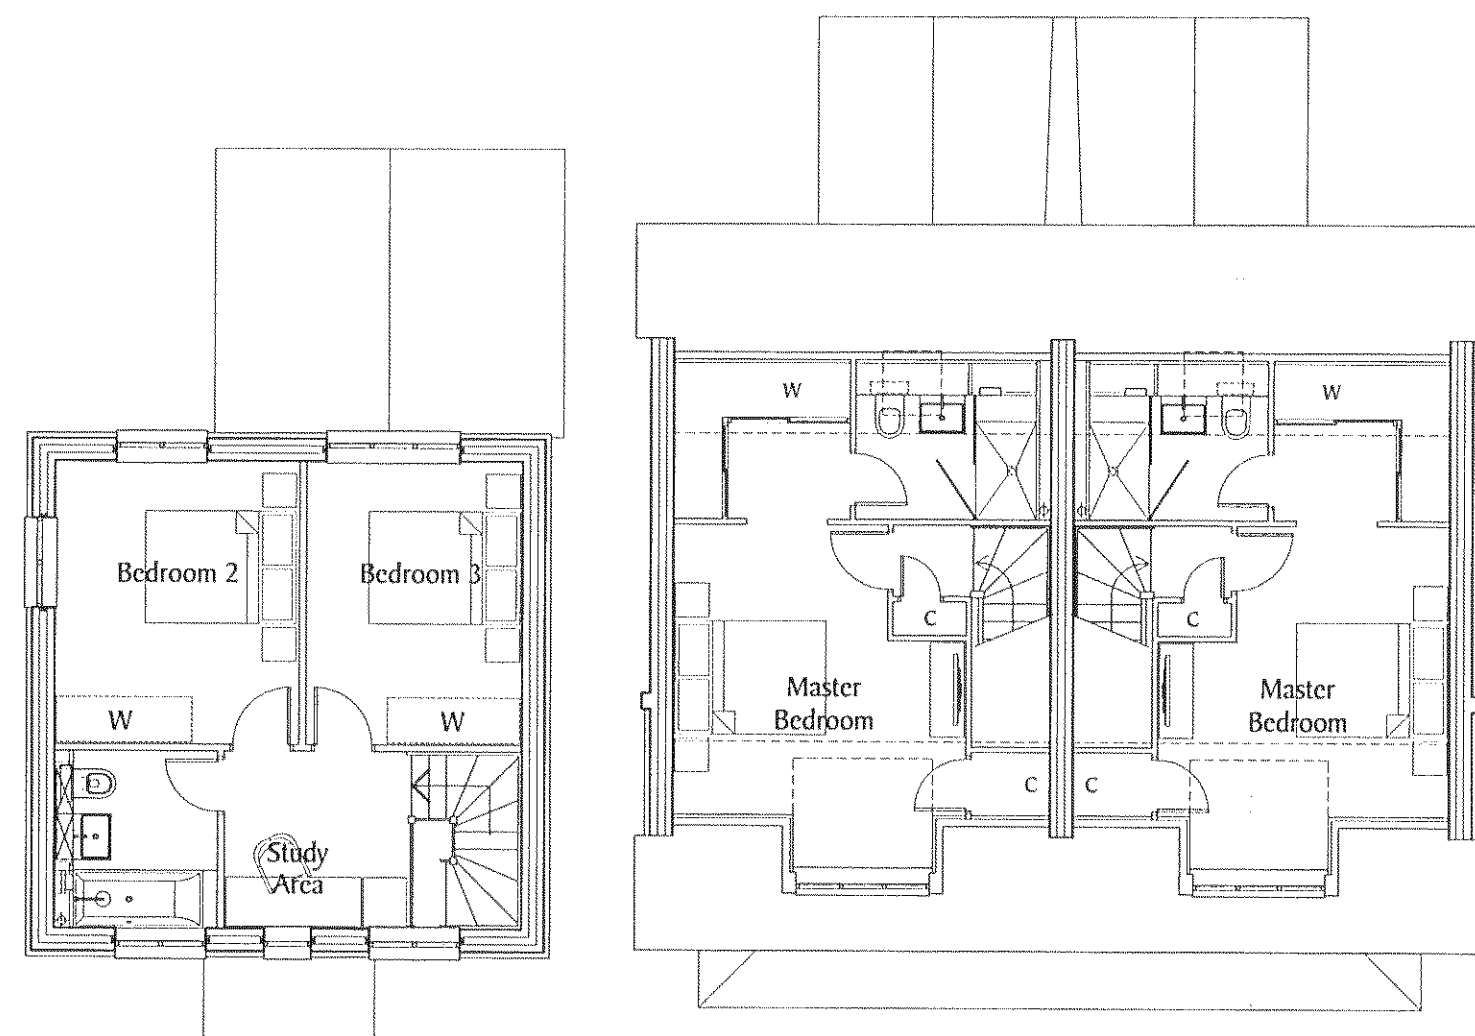


Plot 690 - 3H15.3
Second Floor

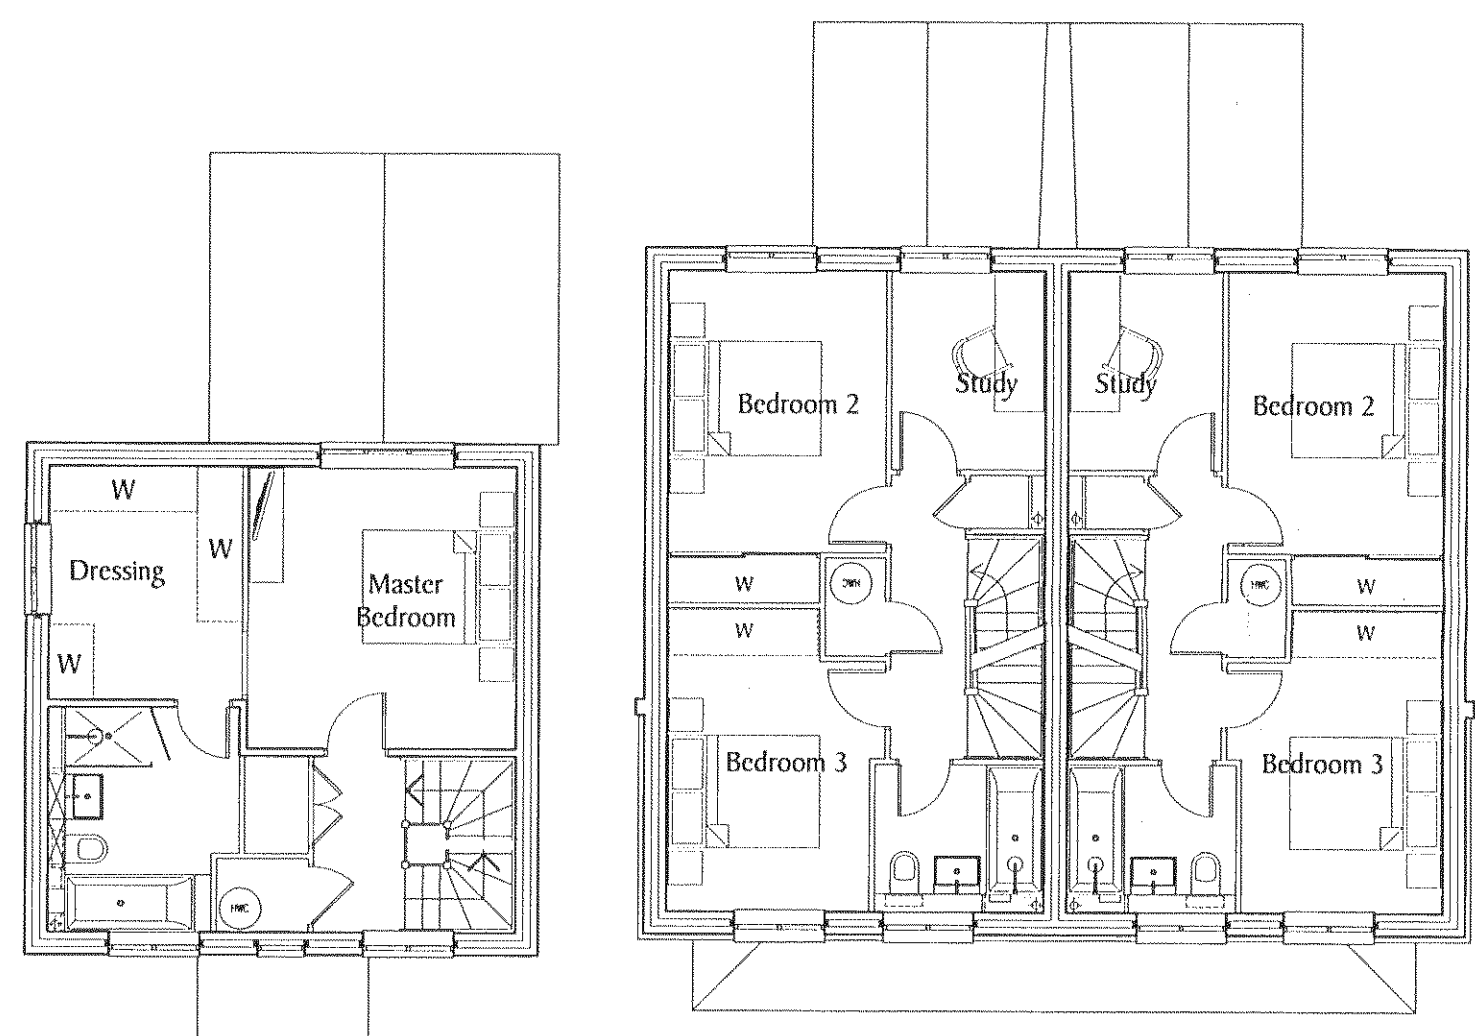

Plot 690 - 3H15.3
First Floor

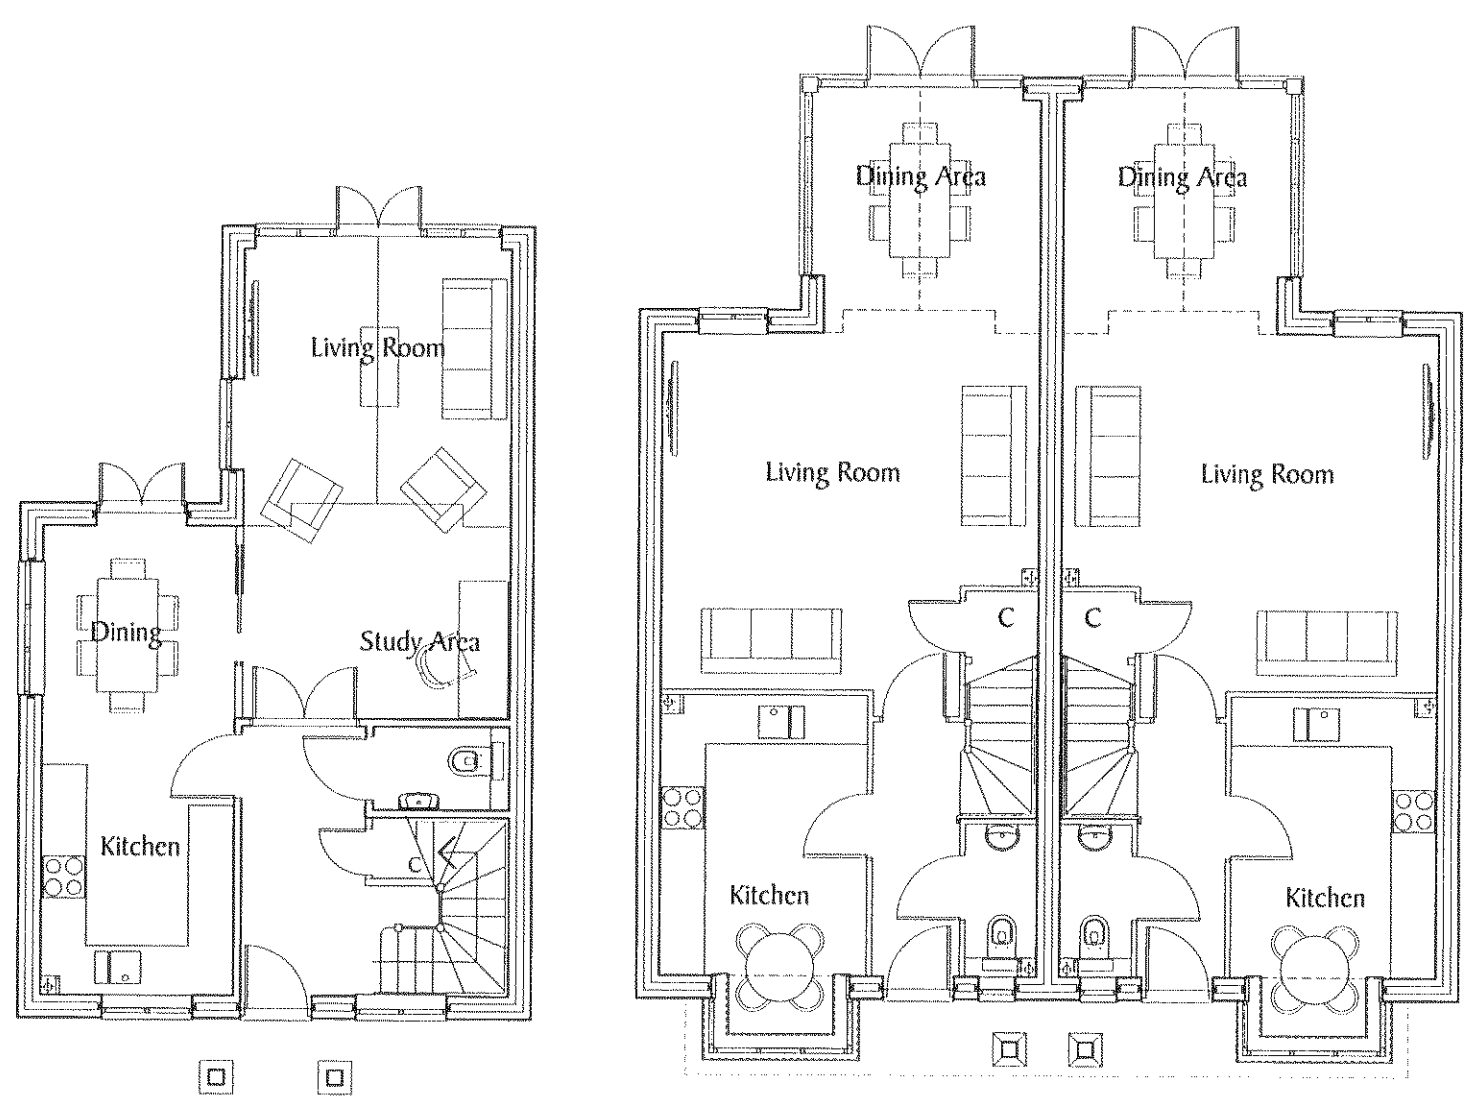

Plot 690 - 3H15.3
Ground Floor

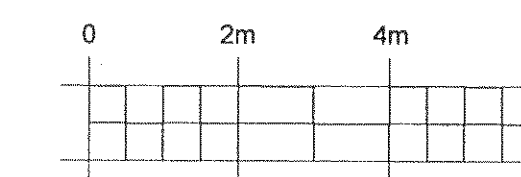

REF	DATE	REVISION
DEVELOPMENT PHASE 2d CHICHESTER ROAD NORTH BERSTED		
DRAWING TITLE Plots 688 - 690 Floor Plans & Elevations House Types - 3H14 & 3H15.3		
Berkeley Homes (Southern) Limited Berkeley House, Summers Place Stane Street, Billingshurst West Sussex RH14 9GN Tel: (01403) 279000		
DRAWN NAM	CHECKED	
DATE SEPTEMBER 2013	SCALE 1:100 @ A1	
DRG No. S812/Ph2d/P688-690		REV.