





Front Elevation

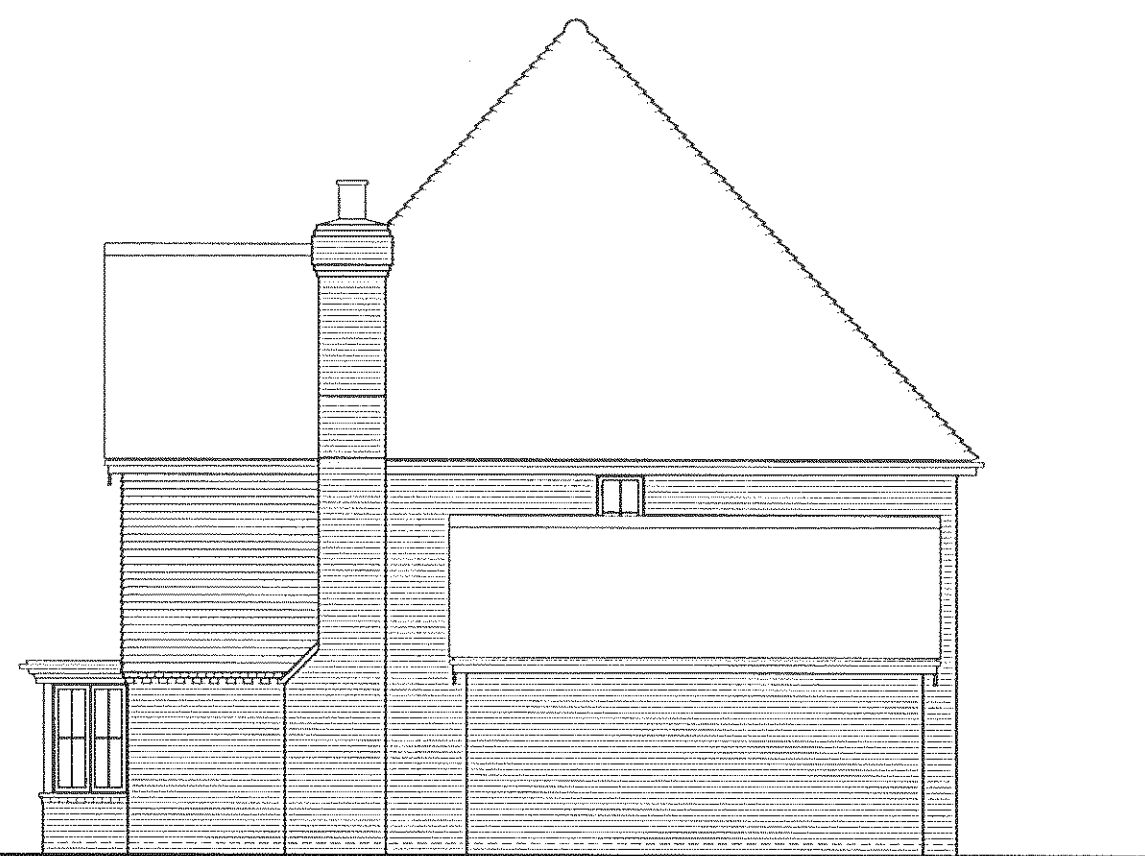


Side Elevation



Rear Elevation

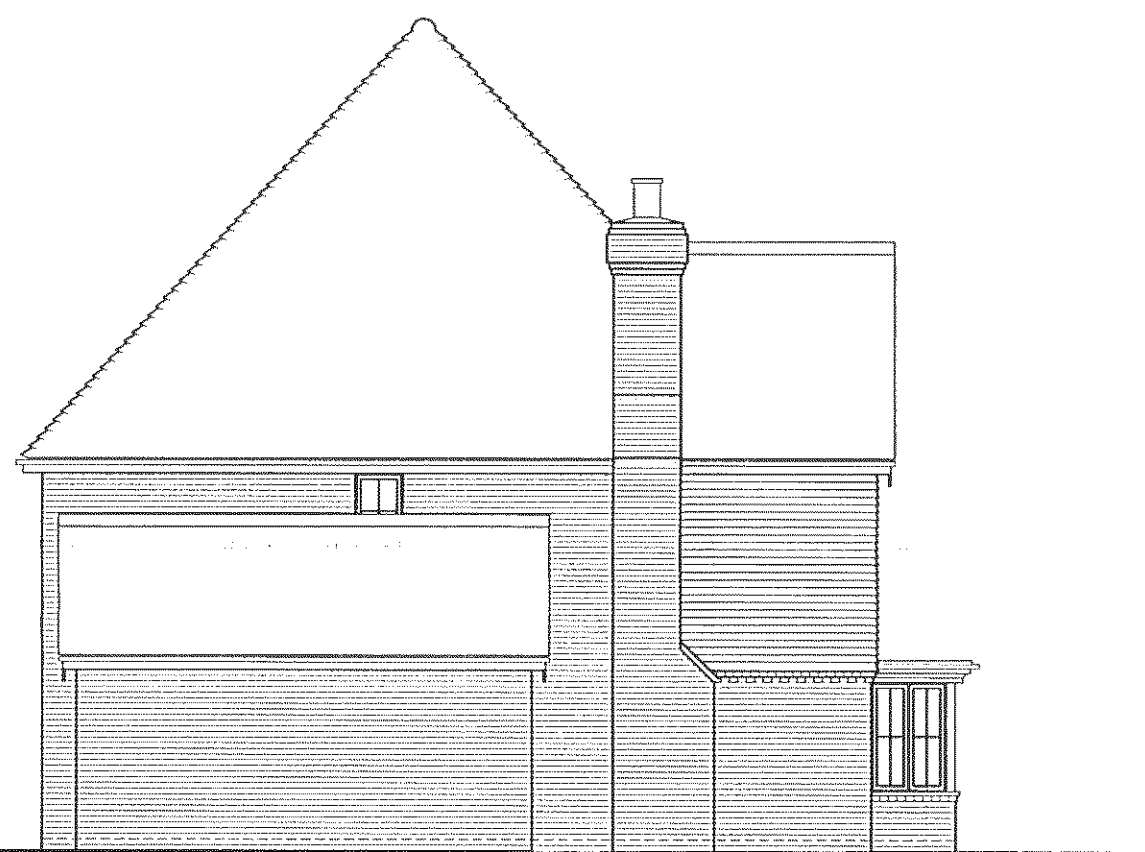


Side Elevation

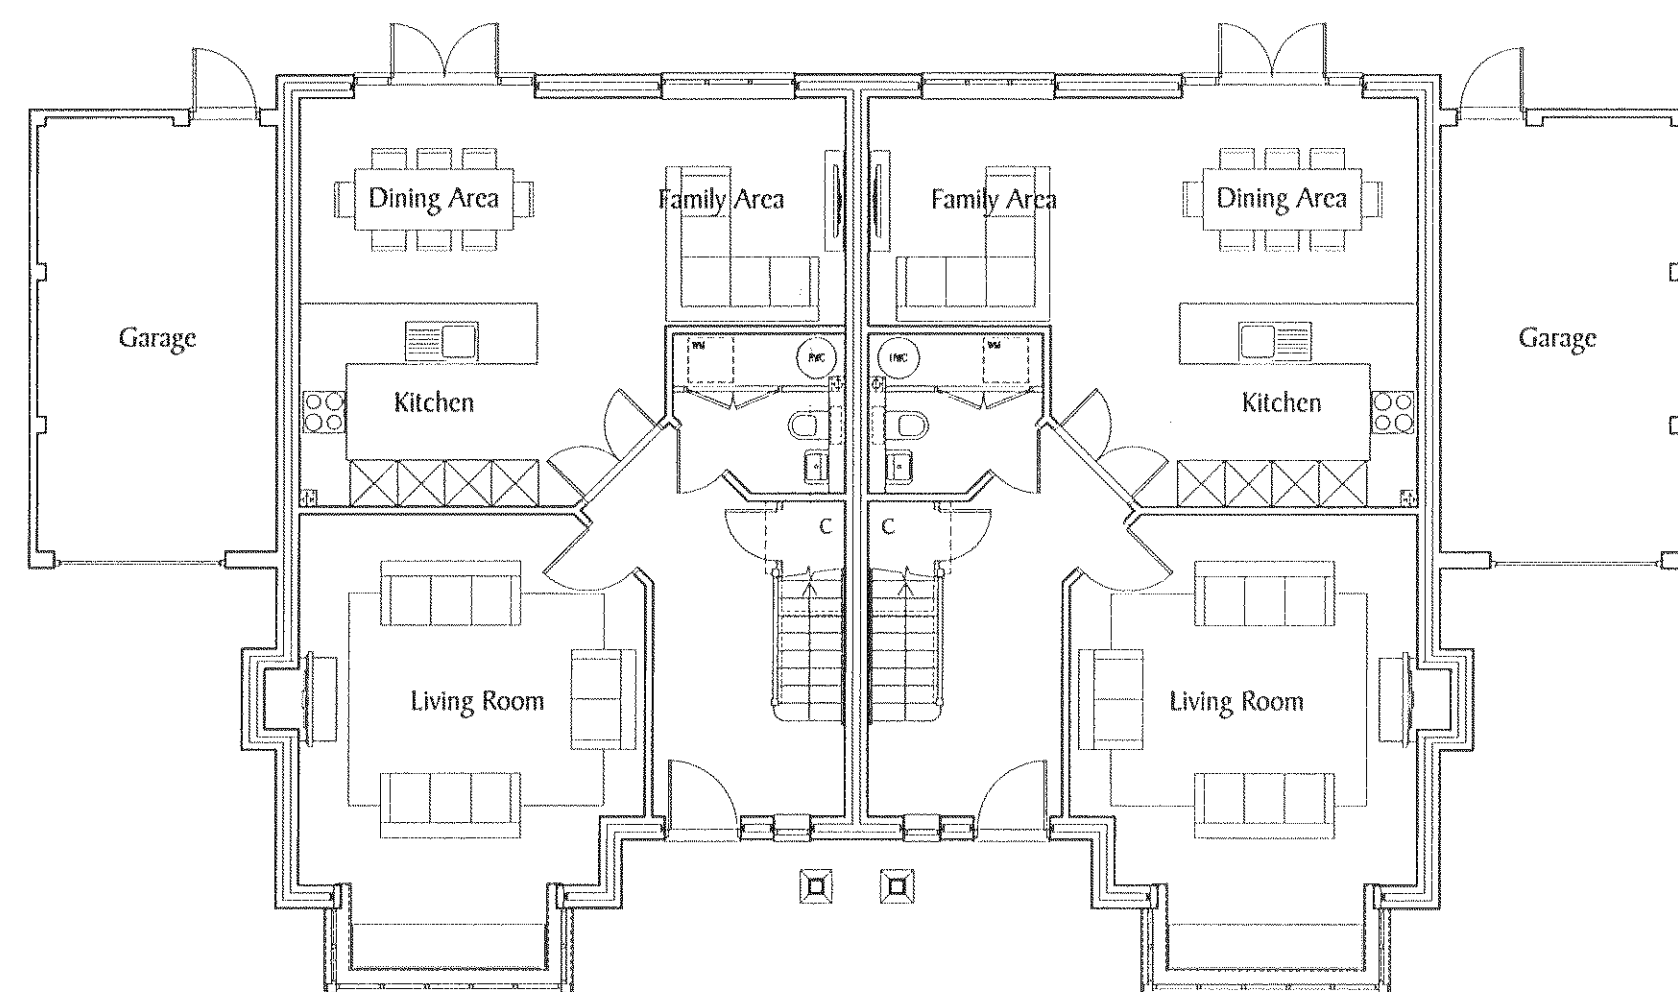

Plot 692 - 4H7  
Ground Floor


Plot 691 - 4H7

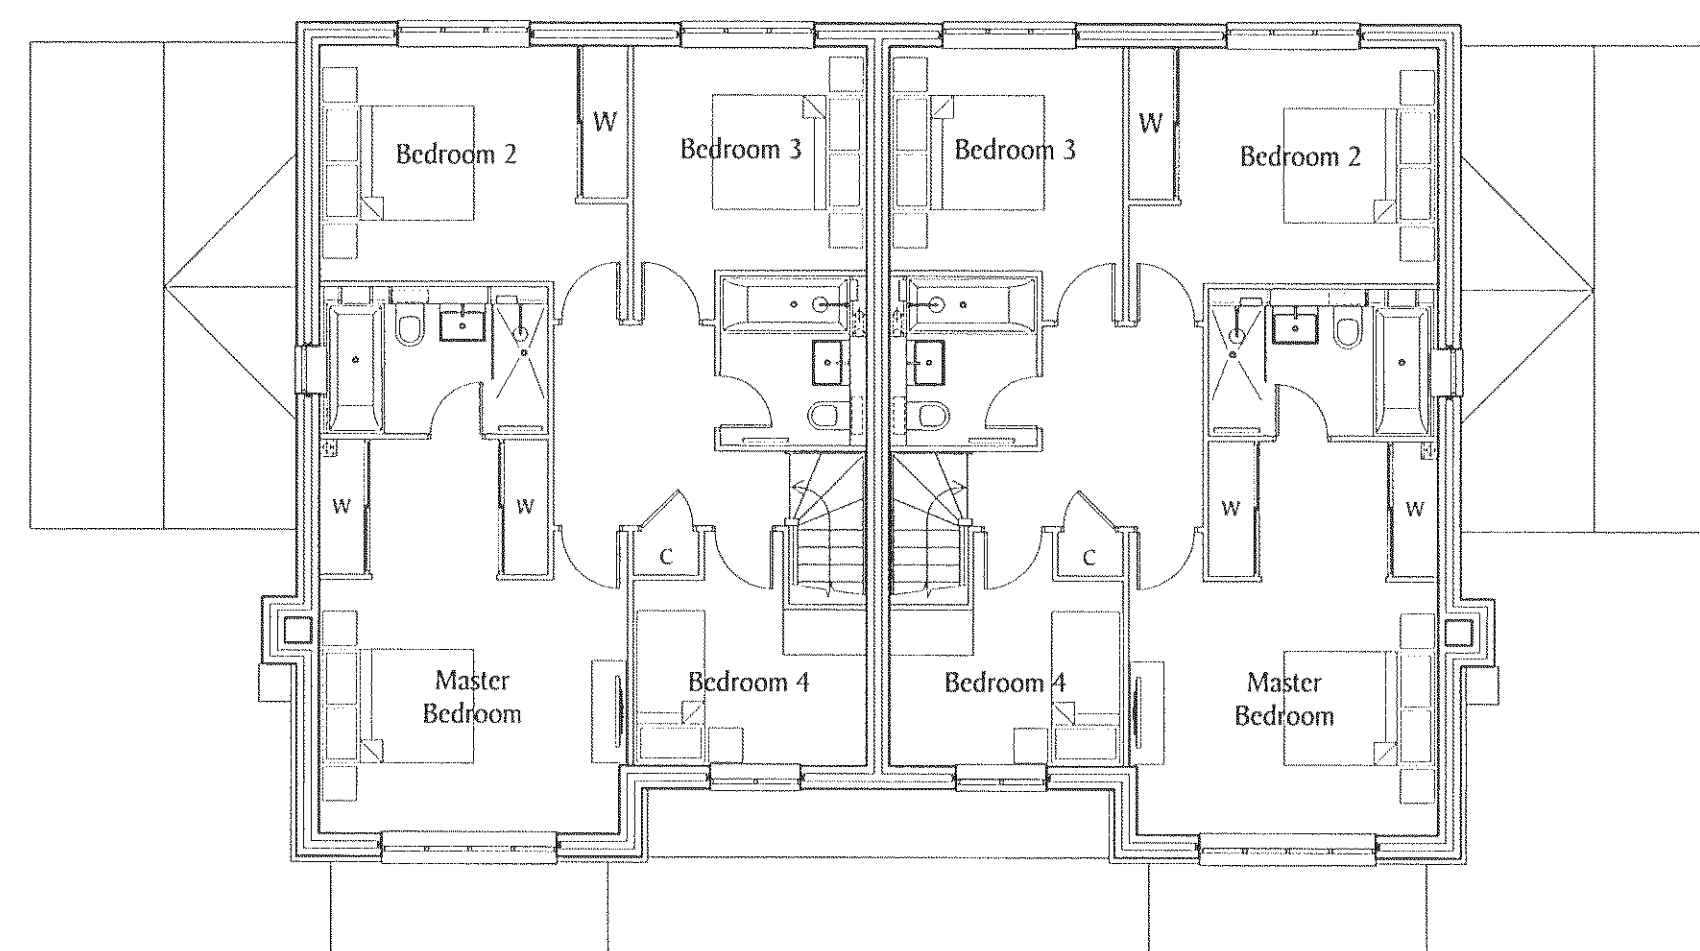

First Floor

Plot 692 - 4H7

Plot 691 - 4H7

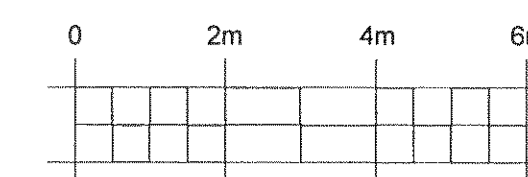

| REF | DATE | REVISION |
|-----|------|----------|
|-----|------|----------|

DEVELOPMENT  
**PHASE 2d**  
**CHICHESTER ROAD**  
**NORTH BERTSD**

DRAWING TITLE  
**Plots 691 & 692**  
**Floor Plans & Elevations**  
**House Type - 4H7**

**Berkeley**  
**HOMES**

Berkeley Homes (Southern) Limited  
Berkeley House, Summers Place  
Stane Street, Billingshurst  
West Sussex RH11 4 9GN  
Tel: (01403) 279000

|                        |                     |
|------------------------|---------------------|
| DRAWN<br>NAM           | CHECKED             |
| DATE<br>SEPTEMBER 2013 | SCALE<br>1:100 @ A1 |

|                                      |      |
|--------------------------------------|------|
| DRG No.<br><b>S812/Ph2d/P691-692</b> | REV. |
|--------------------------------------|------|