



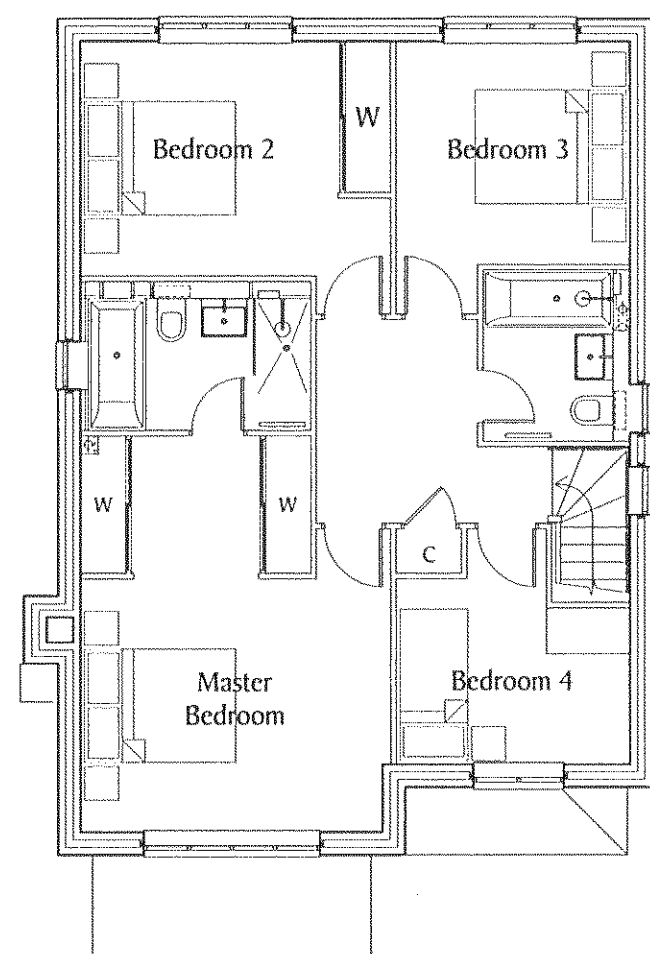


Plot 694 - 4H7

First Floor

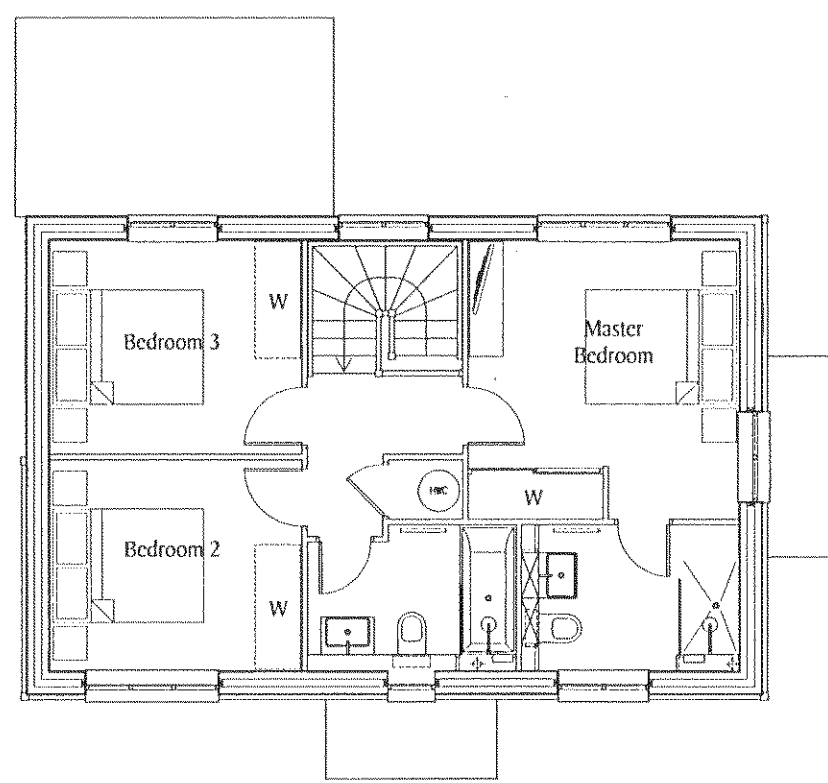


Plot 693 - 3H10(g)

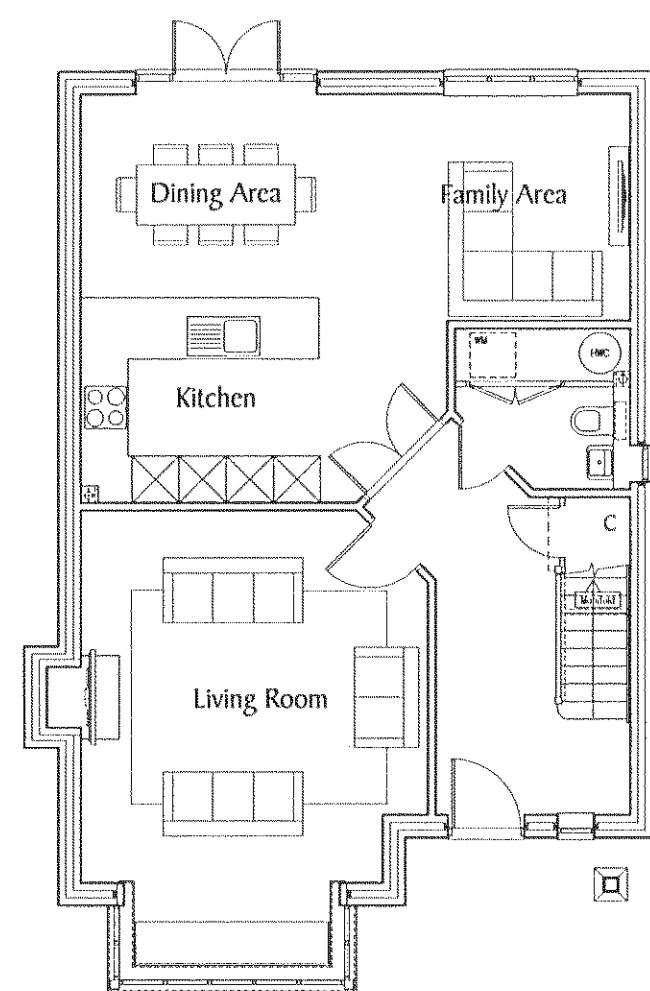

Plot 694 - 4H7

Ground Floor

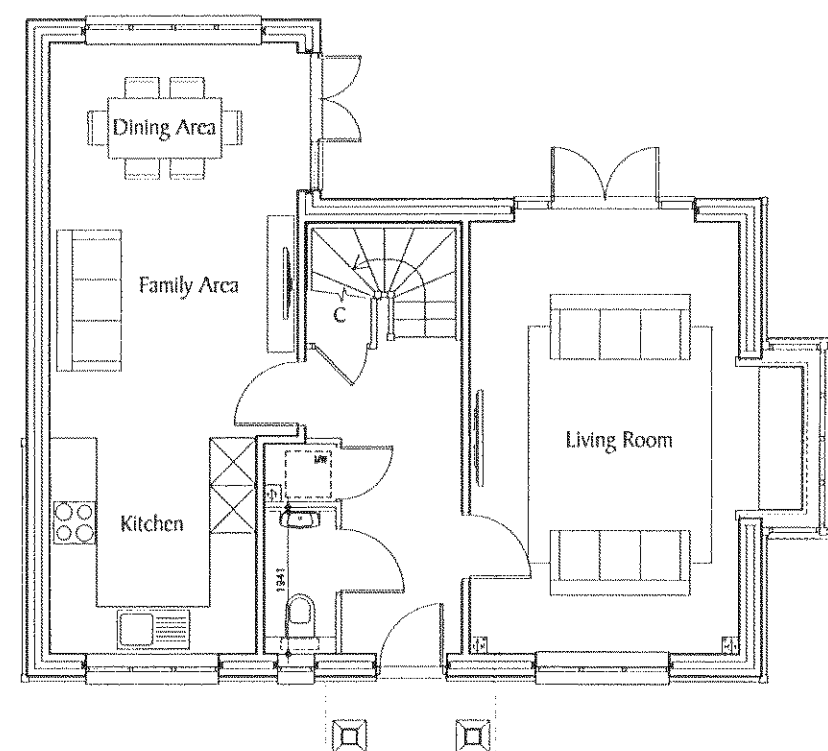

Plot 693 - 3H10(g)

Plot 694 - 4H7



Front Elevation

Plot 693 - 3H10(g)



Plot 693 - 3H10(g)



Side Elevation

Plot 693 - 3H10(g)




Rear Elevation

Plot 694 - 4H7



Plot 693 - 3H10(g)

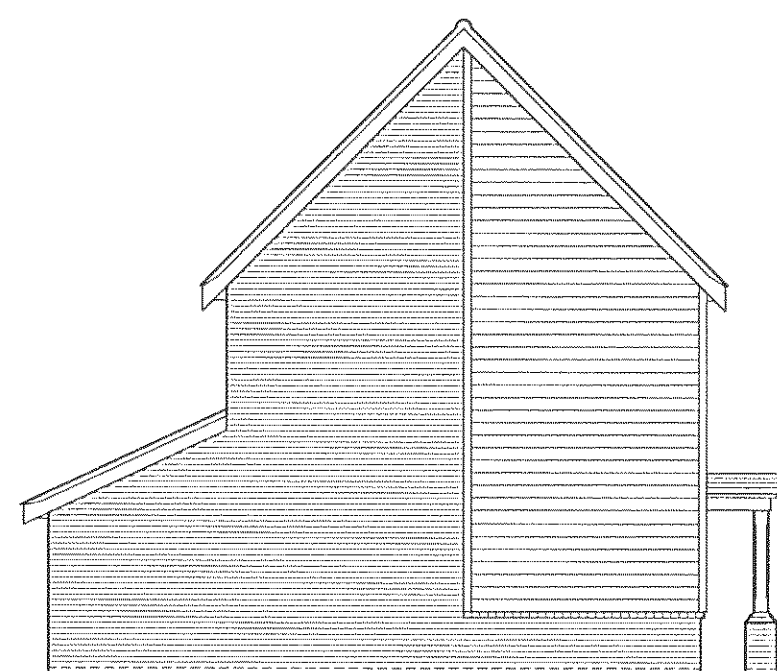


Side Elevation

Plot 694 - 4H7



Side Elevation

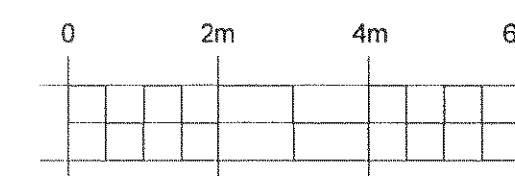

REF	DATE	REVISION
-----	------	----------

DEVELOPMENT
PHASE 2d
CHICHESTER ROAD
NORTH BERTSD

DRAWING TITLE
Plots 693 & 694
Floor Plans & Elevations
House Types - 3H10(g) & 4H7

Berkeley
HOMES

Berkeley Homes (Southern) Limited
Berkeley House, Summers Place
Stane Street, Billingshurst
West Sussex RH14 9GN
Tel: (01403) 279000

DRAWN NAM	CHECKED
DATE SEPTEMBER 2013	SCALE 1:100 @ A1

DRG No. S812/Ph2d/P693-694	REV.
-------------------------------	------