





Front Elevation

Side Elevation




Rear Elevation

Side Elevation

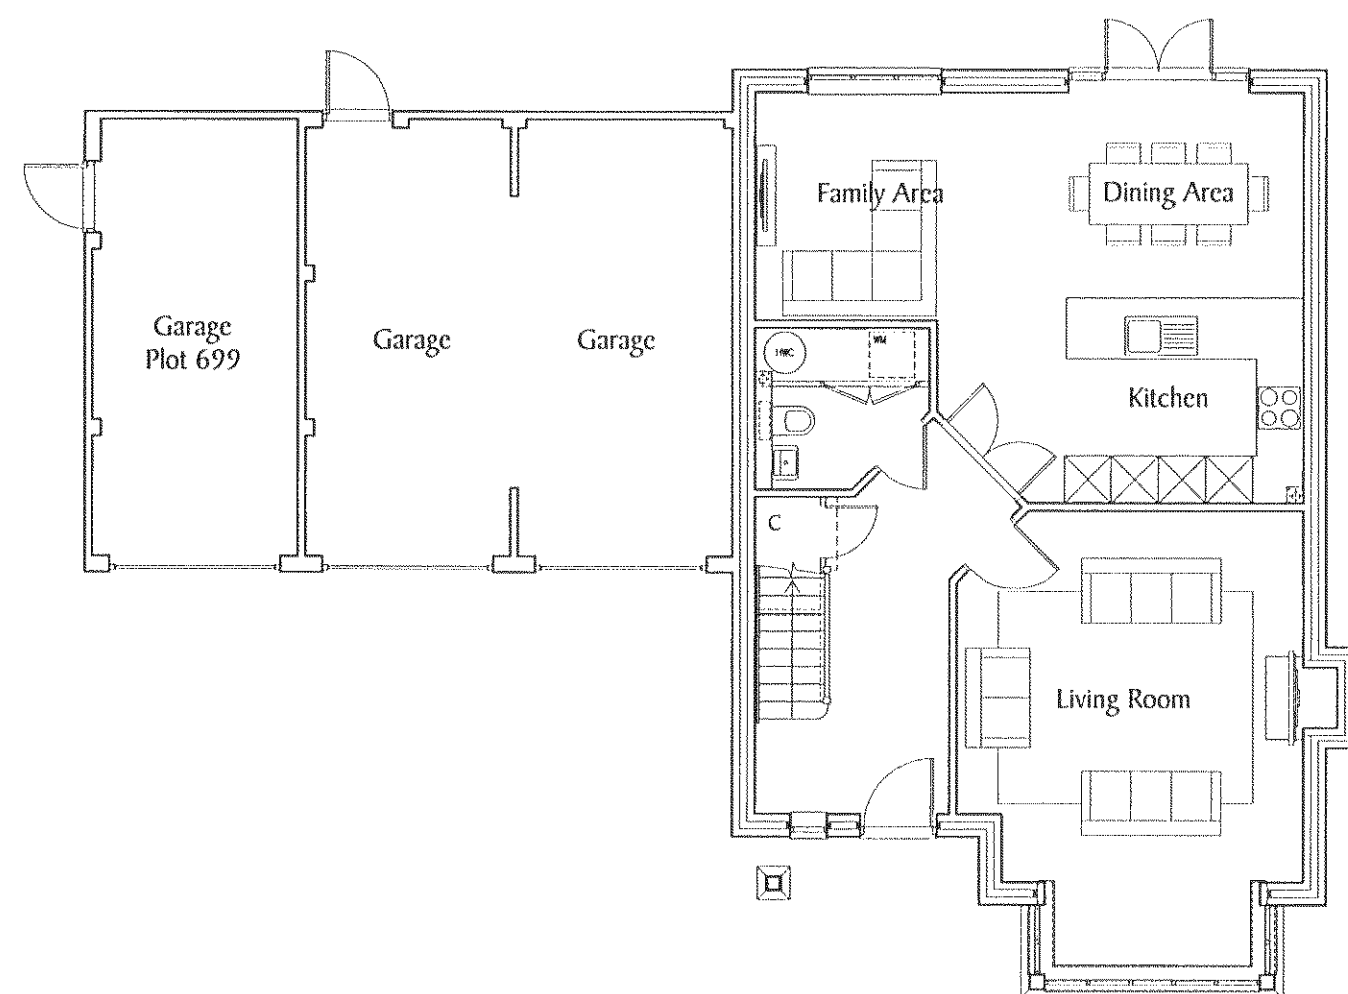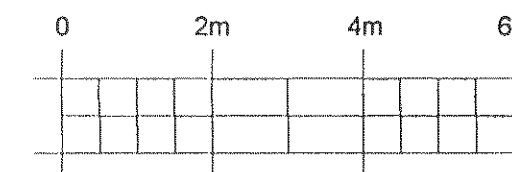

Ground Floor

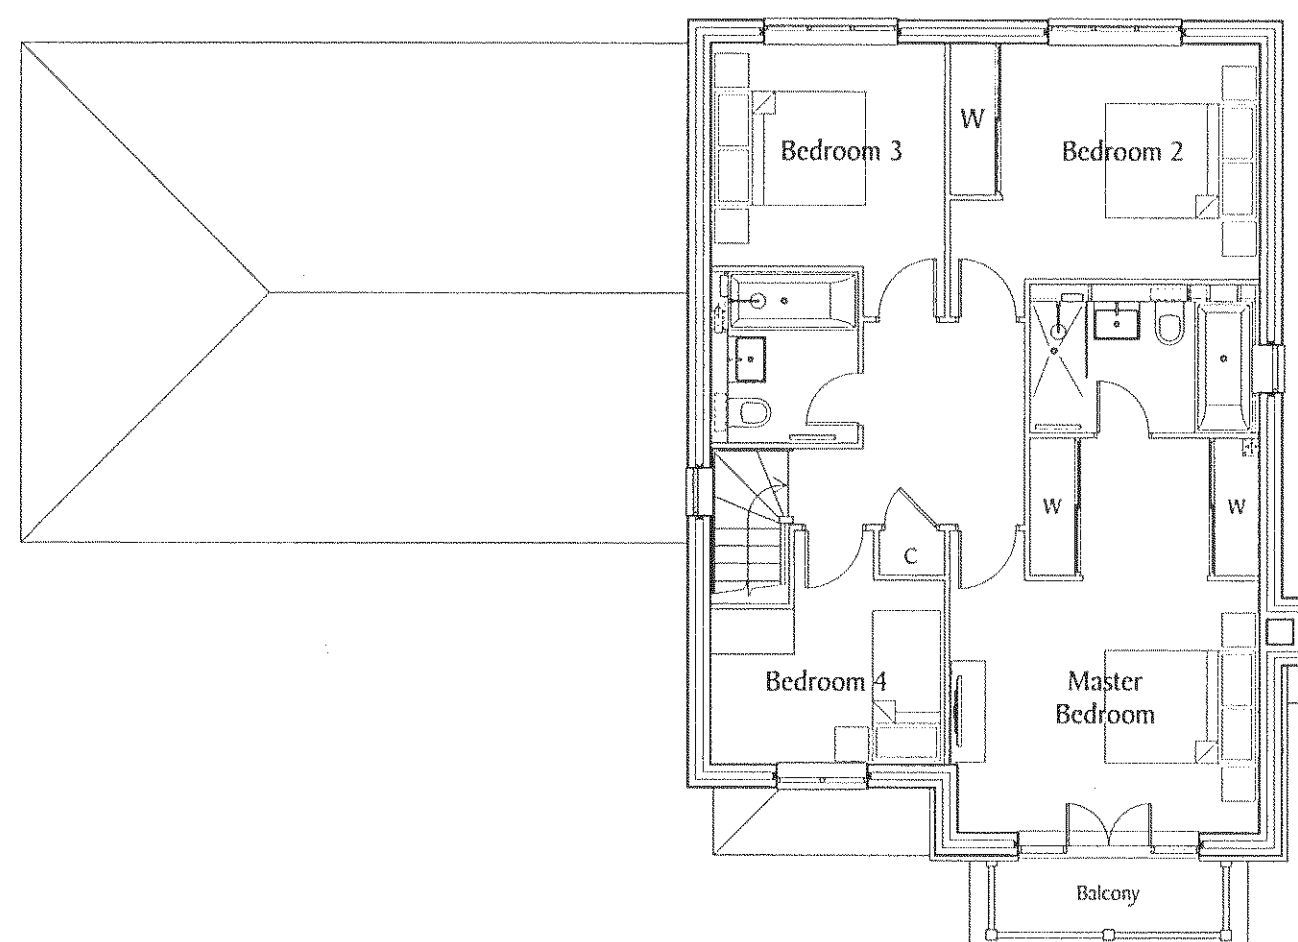

First Floor

REF	DATE	REVISION
DEVELOPMENT Phase 2d Chichester Road North Bersted		
DRAWING TITLE Plot 698 Floor Plans & Elevations House Type 4H7		
 Berkeley Homes (Southern) Limited Berkeley House, Summers Place Stane Street, Billingshurst West Sussex RH11 4 9GN Tel: (01403) 279000		
DRAWN NAM	CHECKED	
DATE: SEPTEMBER 2013	SCALE: 1:100@A2	
DRG NO: S812/Ph2d/P698	REV.	