




Front Elevation




Side Elevation




Rear Elevation

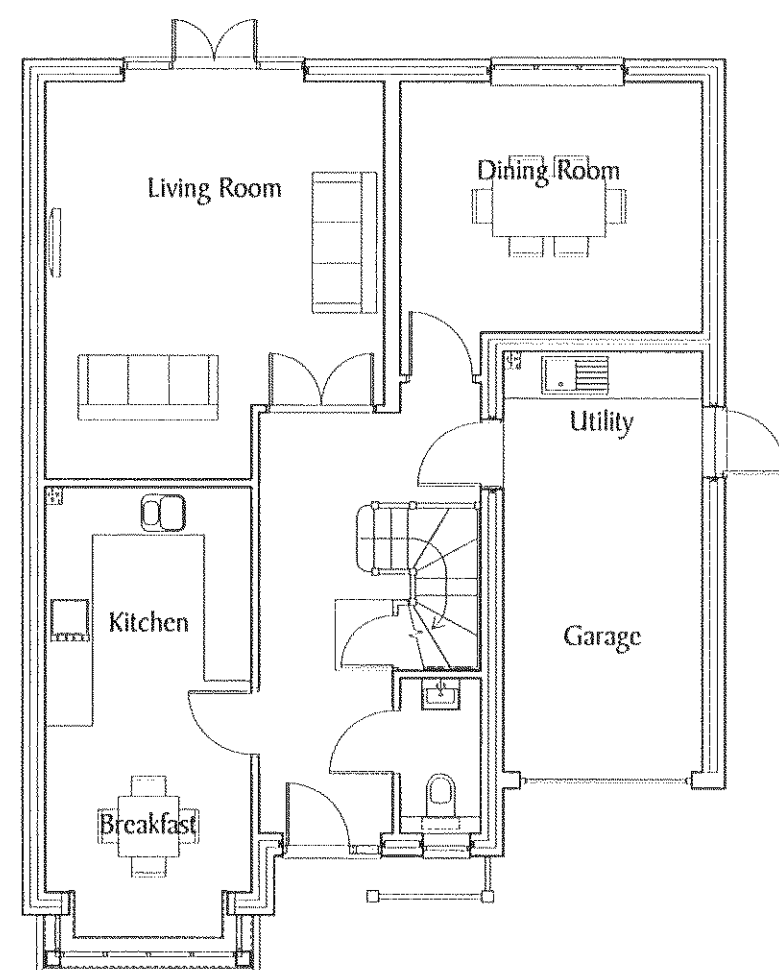


Ground Floor

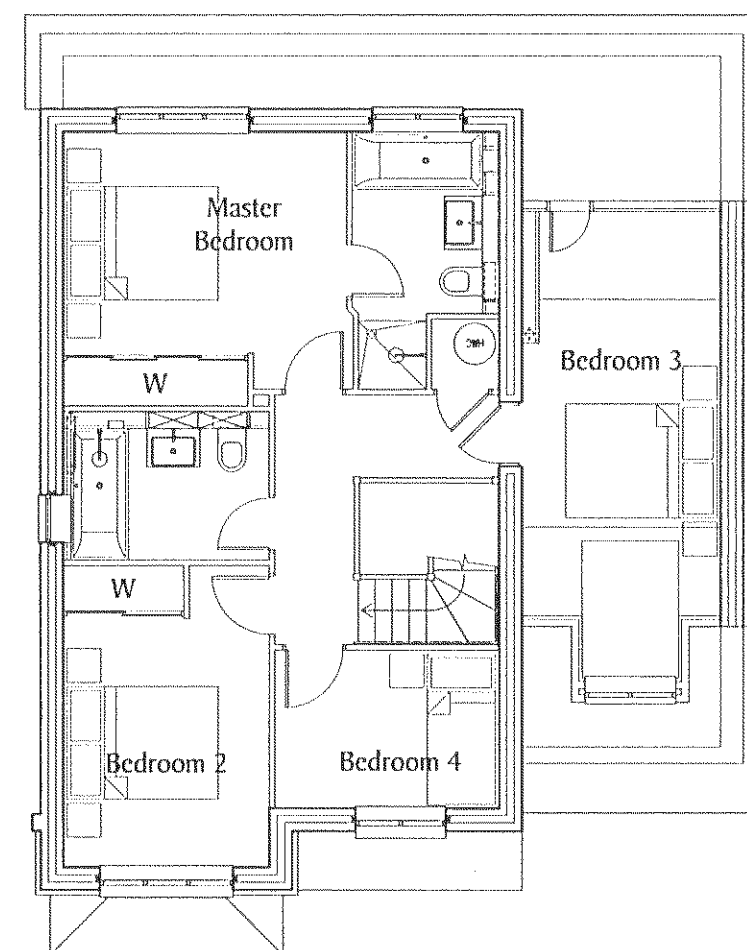

First Floor

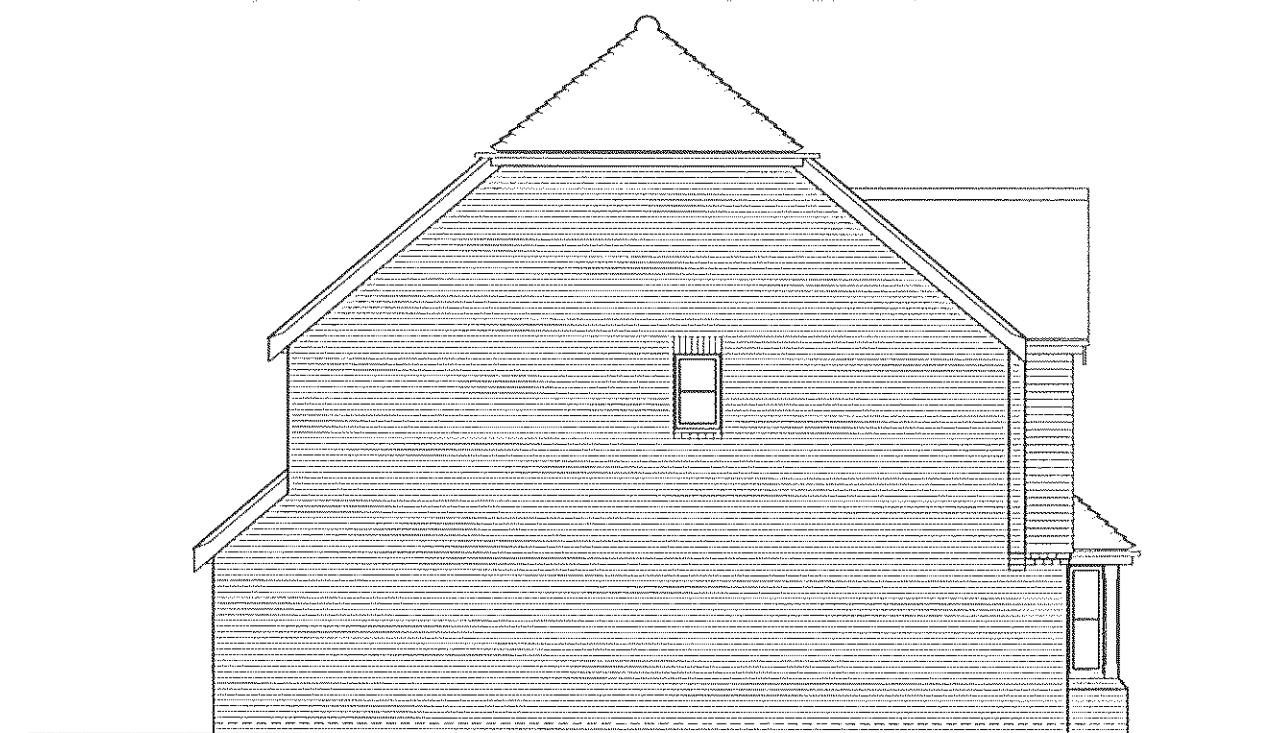

Side Elevation

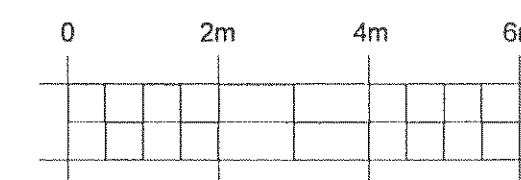

A 09.09.13 Tile hanging revised.

REF	DATE	REVISION
-----	------	----------

DEVELOPMENT
Phase 2d
Chichester Road
North Bersted

DRAWING TITLE
Plots 700 & 701
Floor Plans & Elevations
House Type 4H6

Berkeley
HOMES

Berkeley Homes (Southern) Limited
Berkeley House, Summers Place
Stane Street, Billingshurst
West Sussex RH11 4 9GN
Tel: (01403) 279000

DRAWN NAM	CHECKED
DATE SEPTEMBER 2013	SCALE 1:100@A2

DRG NO. S812/Ph2d/P700-701	REV. A
-------------------------------	-----------