




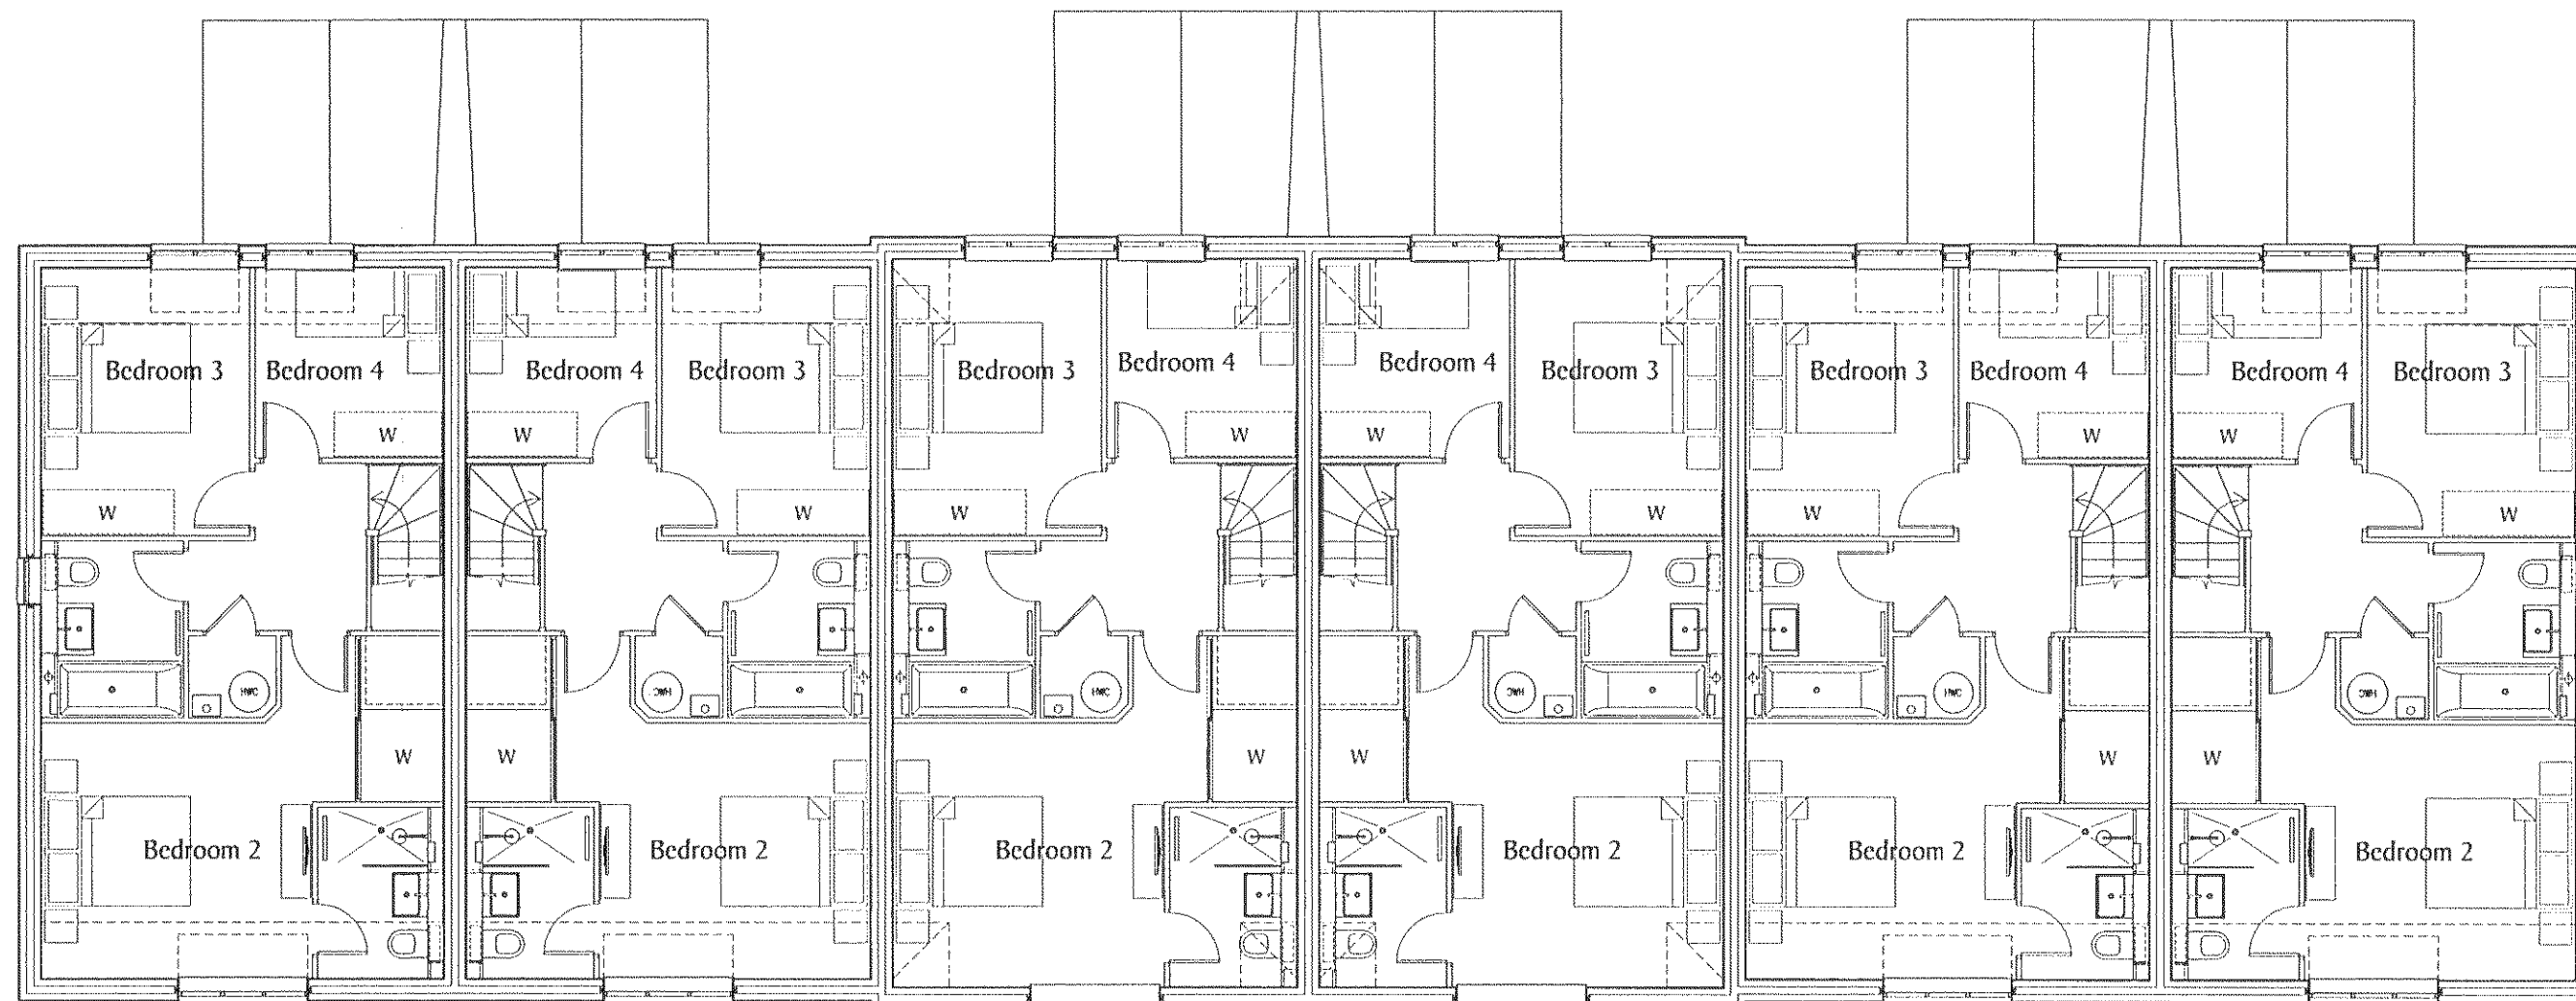


Second Floor

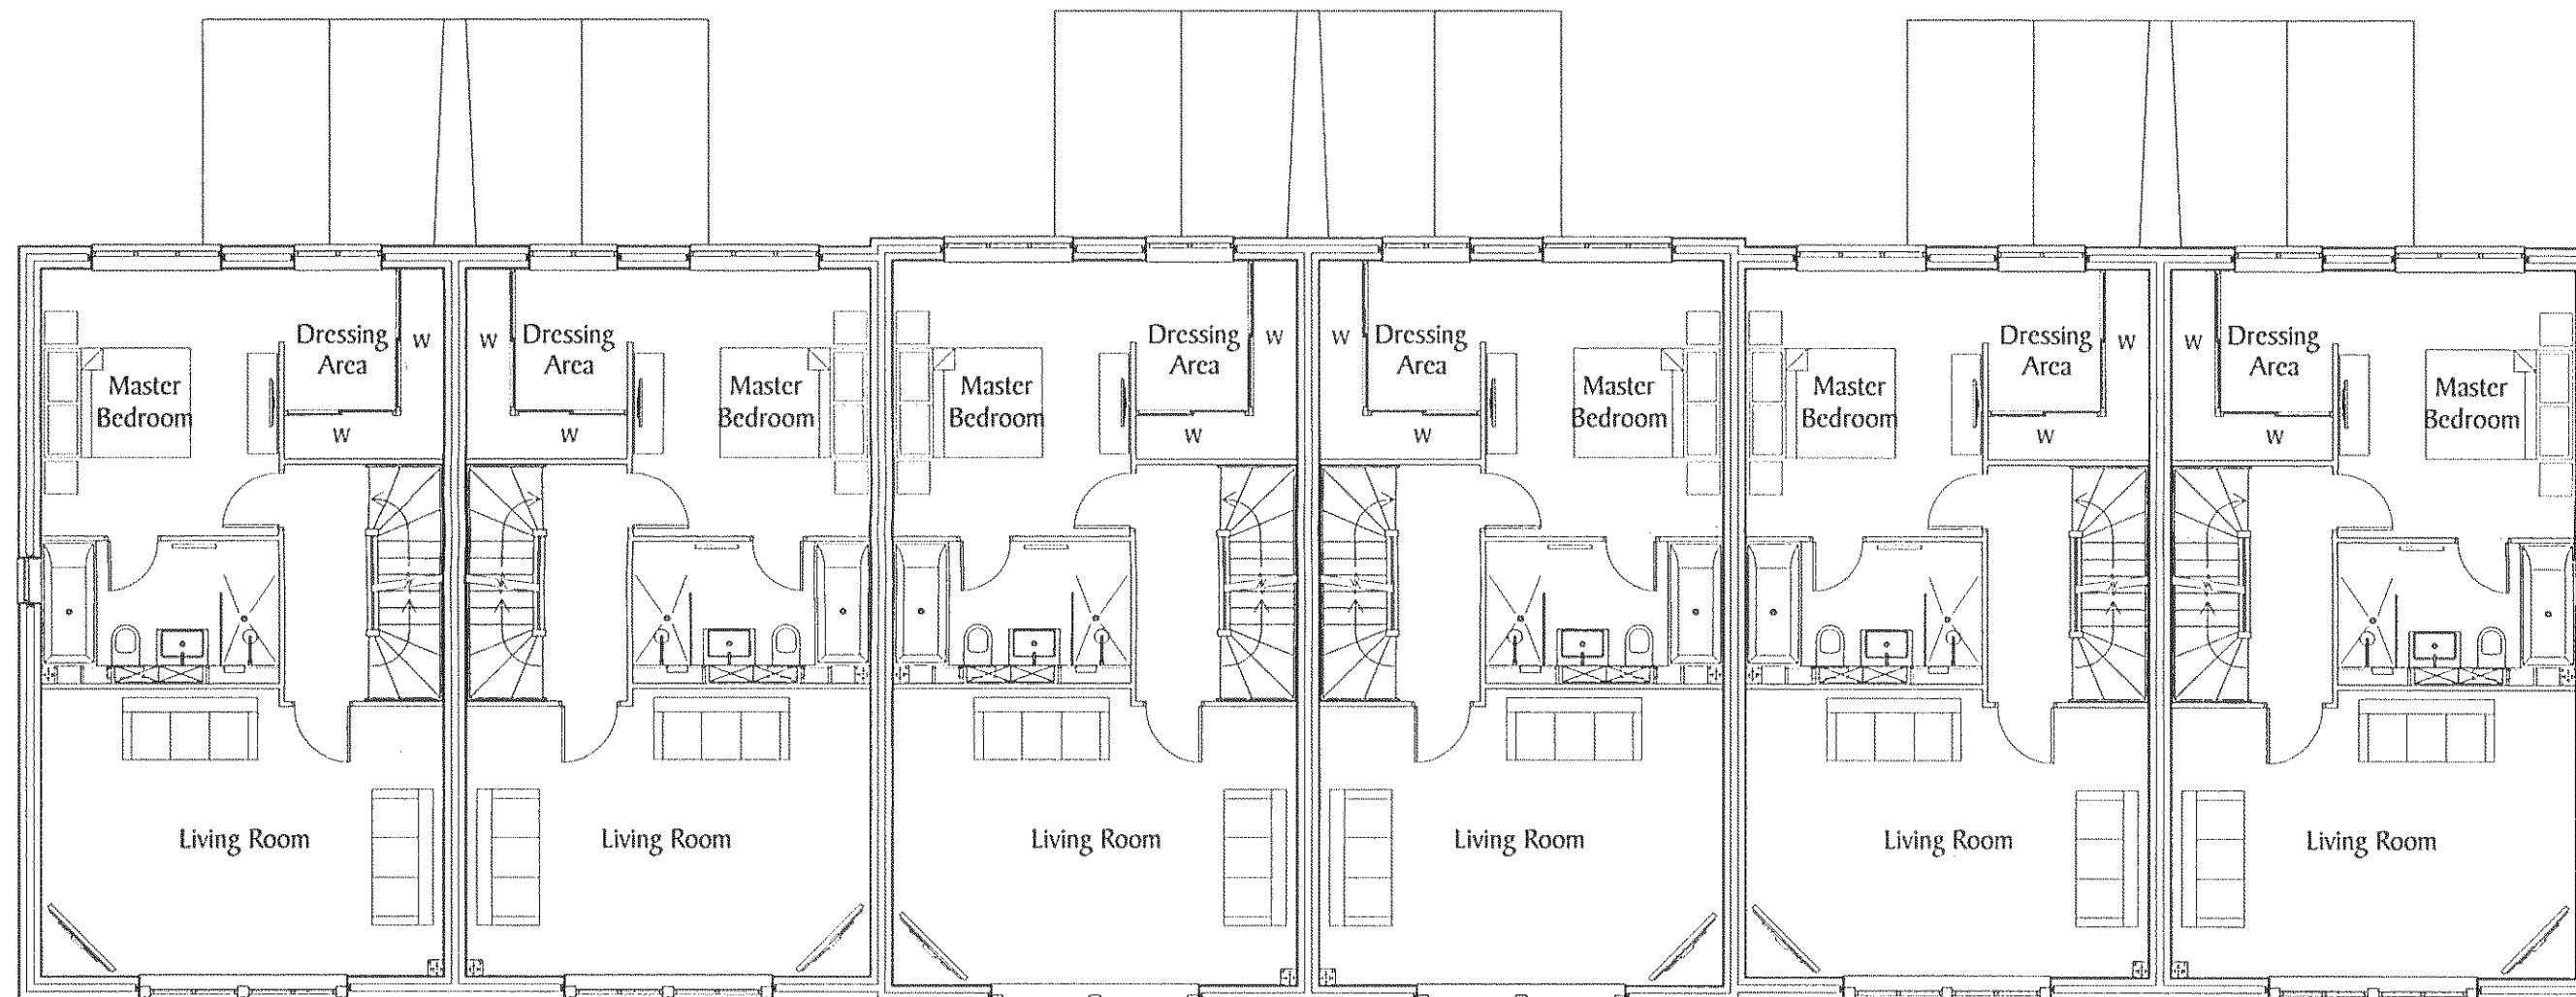

First Floor

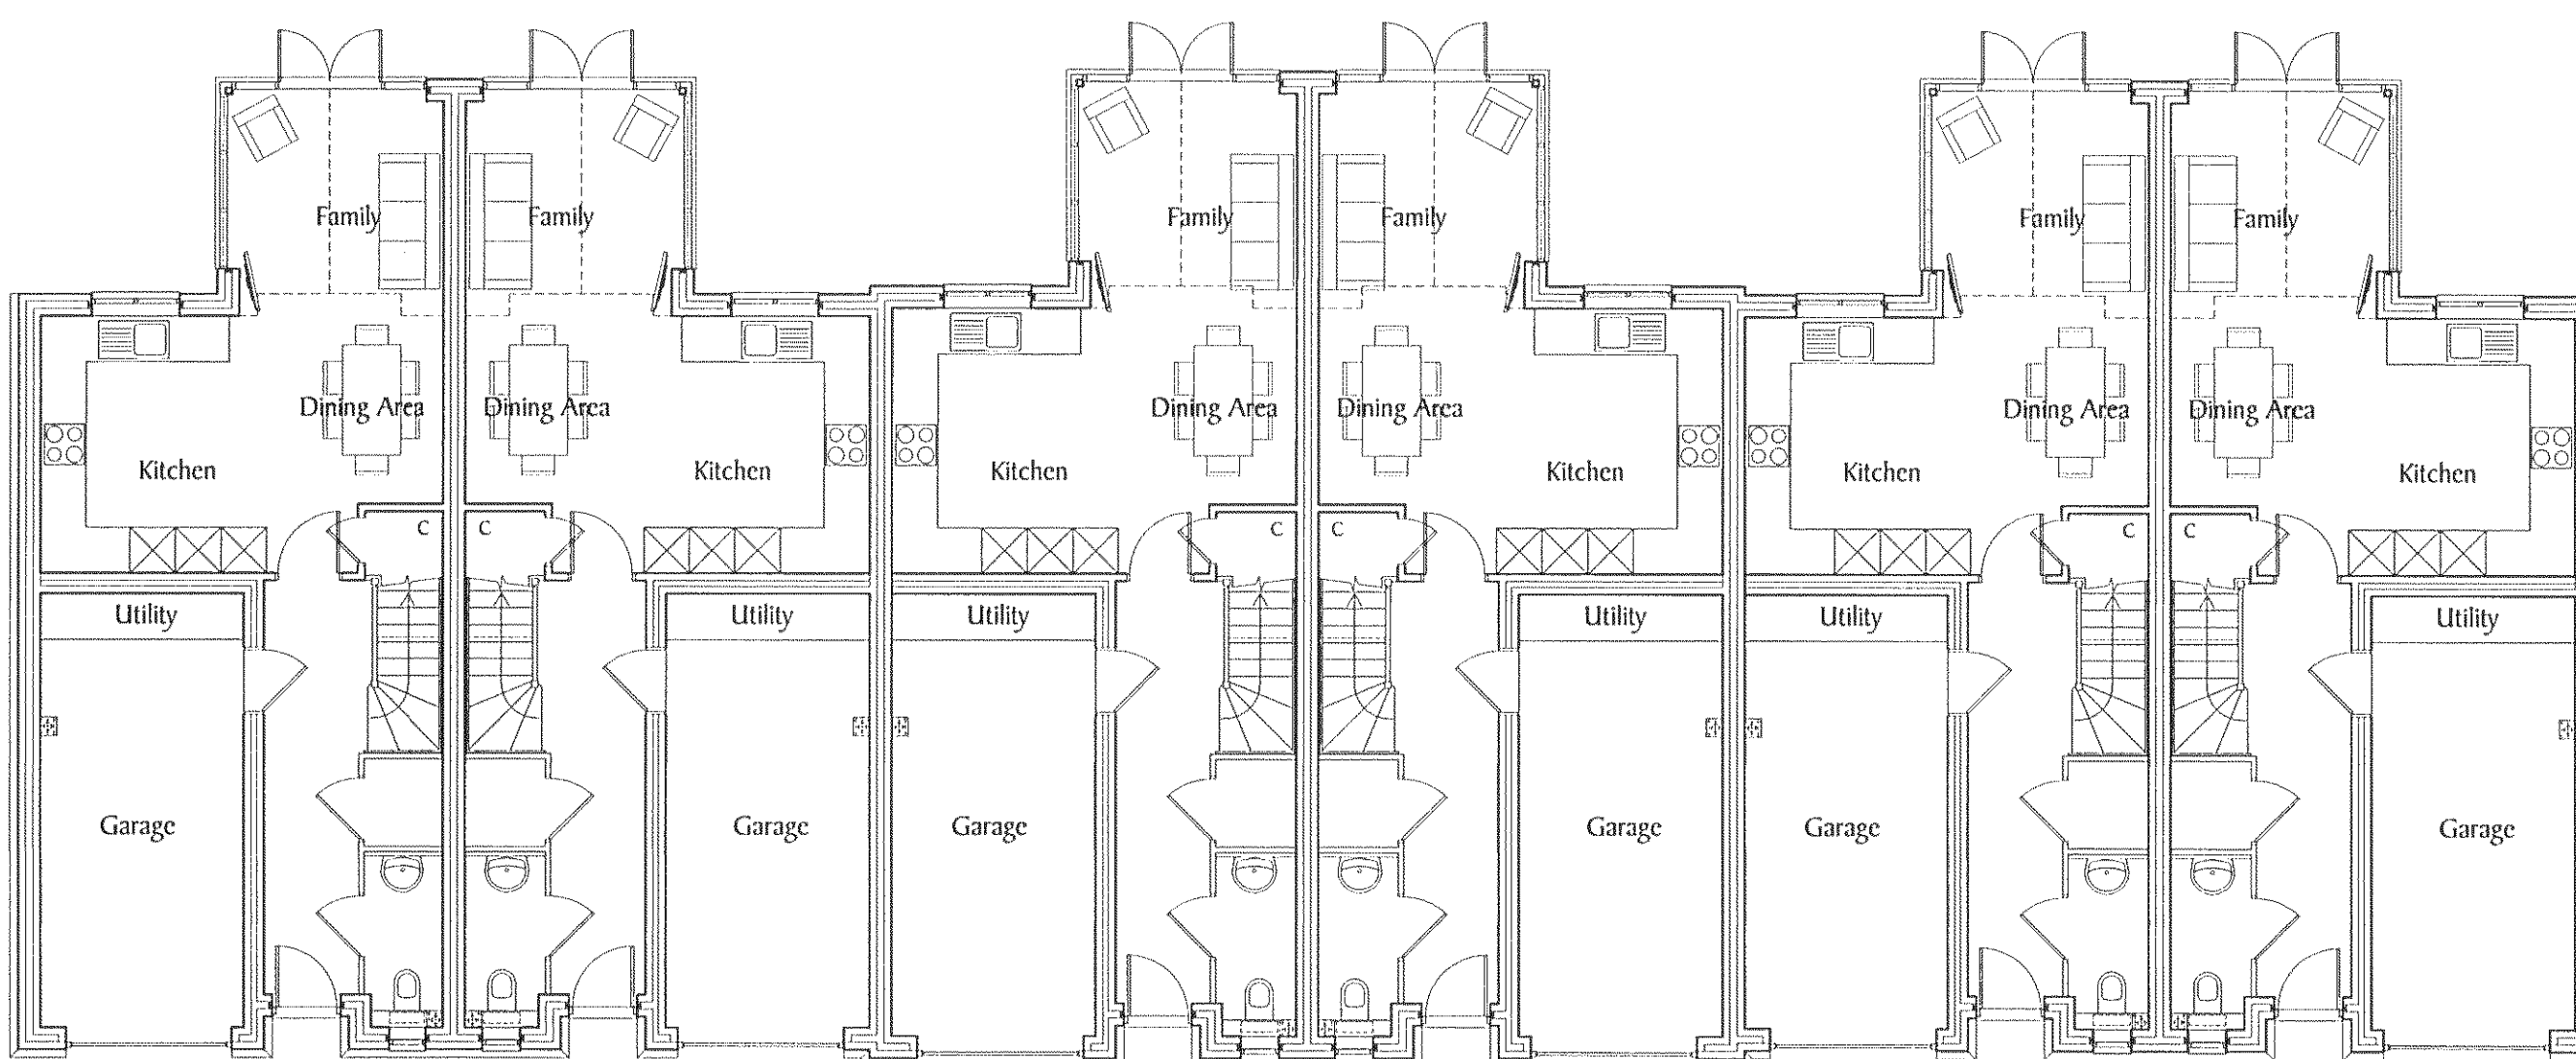

Ground Floor

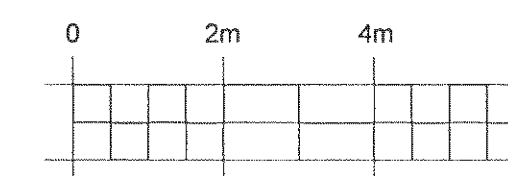

REF	DATE	REVISION
DEVELOPMENT PHASE 2d CHICHESTER ROAD NORTH BERTSD		
DRAWING TITLE Plots 703 - 708 Floor Plans House Type - 4H26s		
 Berkeley Homes (Southern) Limited Berkeley House, Summers Place Stone Street, Billingshurst West Sussex RH14 9GN Tel: (01403) 279000		
DRAWN NAM		CHECKED
DATE SEPTEMBER 2013		SCALE 1:100 @ A1
DRG No. S812/Ph2d/P703-708/01		REV.