





Front Elevation

Side Elevation

Rear Elevation

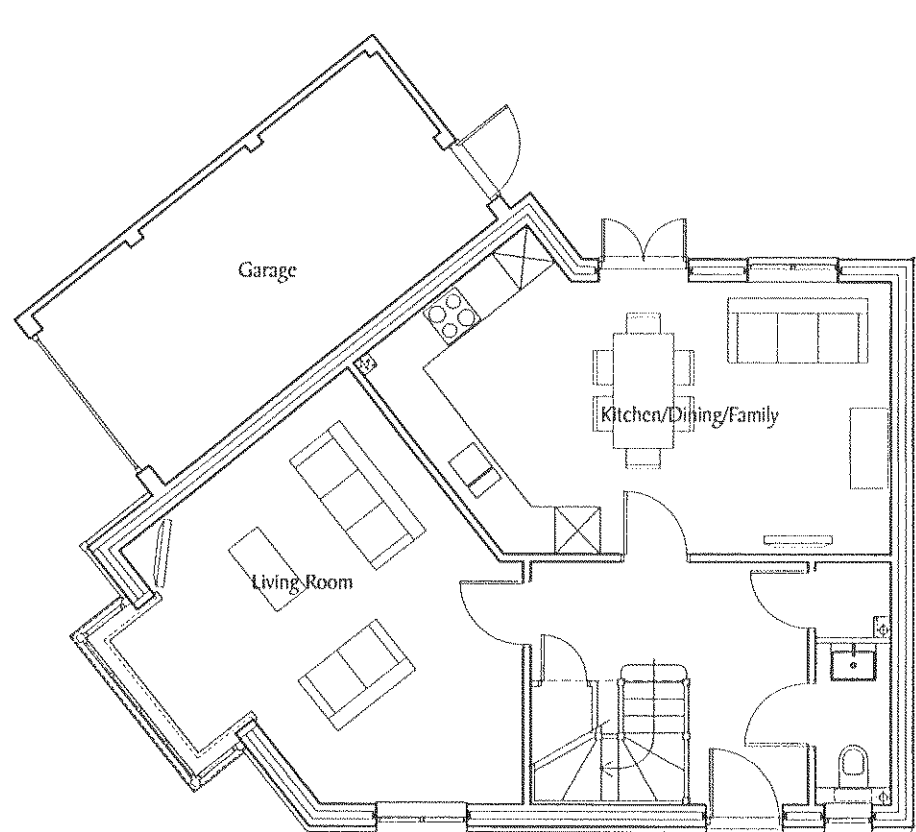


Ground Floor

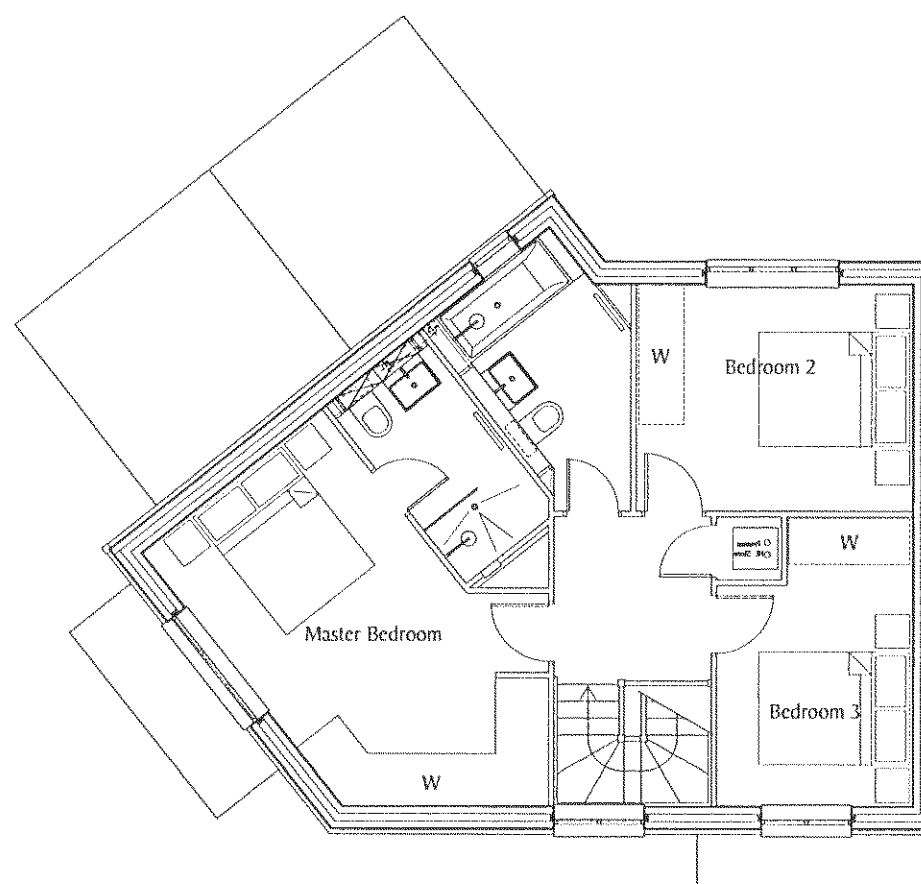

First Floor



Side Elevation

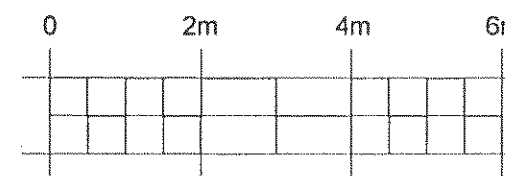

REF	DATE	REVISION
-----	------	----------

DEVELOPMENT
Phase 2d
Chichester Road
North Bersted

DRAWING TITLE
Plots 702
Floor Plans & Elevations
House Type 3H8.1

Berkeley
HOMES

Berkeley Homes (Southern) Limited
Berkeley House, Summers Place
Stane Street, Billingshurst
West Sussex RH14 9GN
Tel: (01403) 279000

DRAWN NAM	CHECKED
DATE SEPTEMBER 2013	SCALE 1:100@A2

EXG. NO. S812/Ph2d/P702	REV.
----------------------------	------