



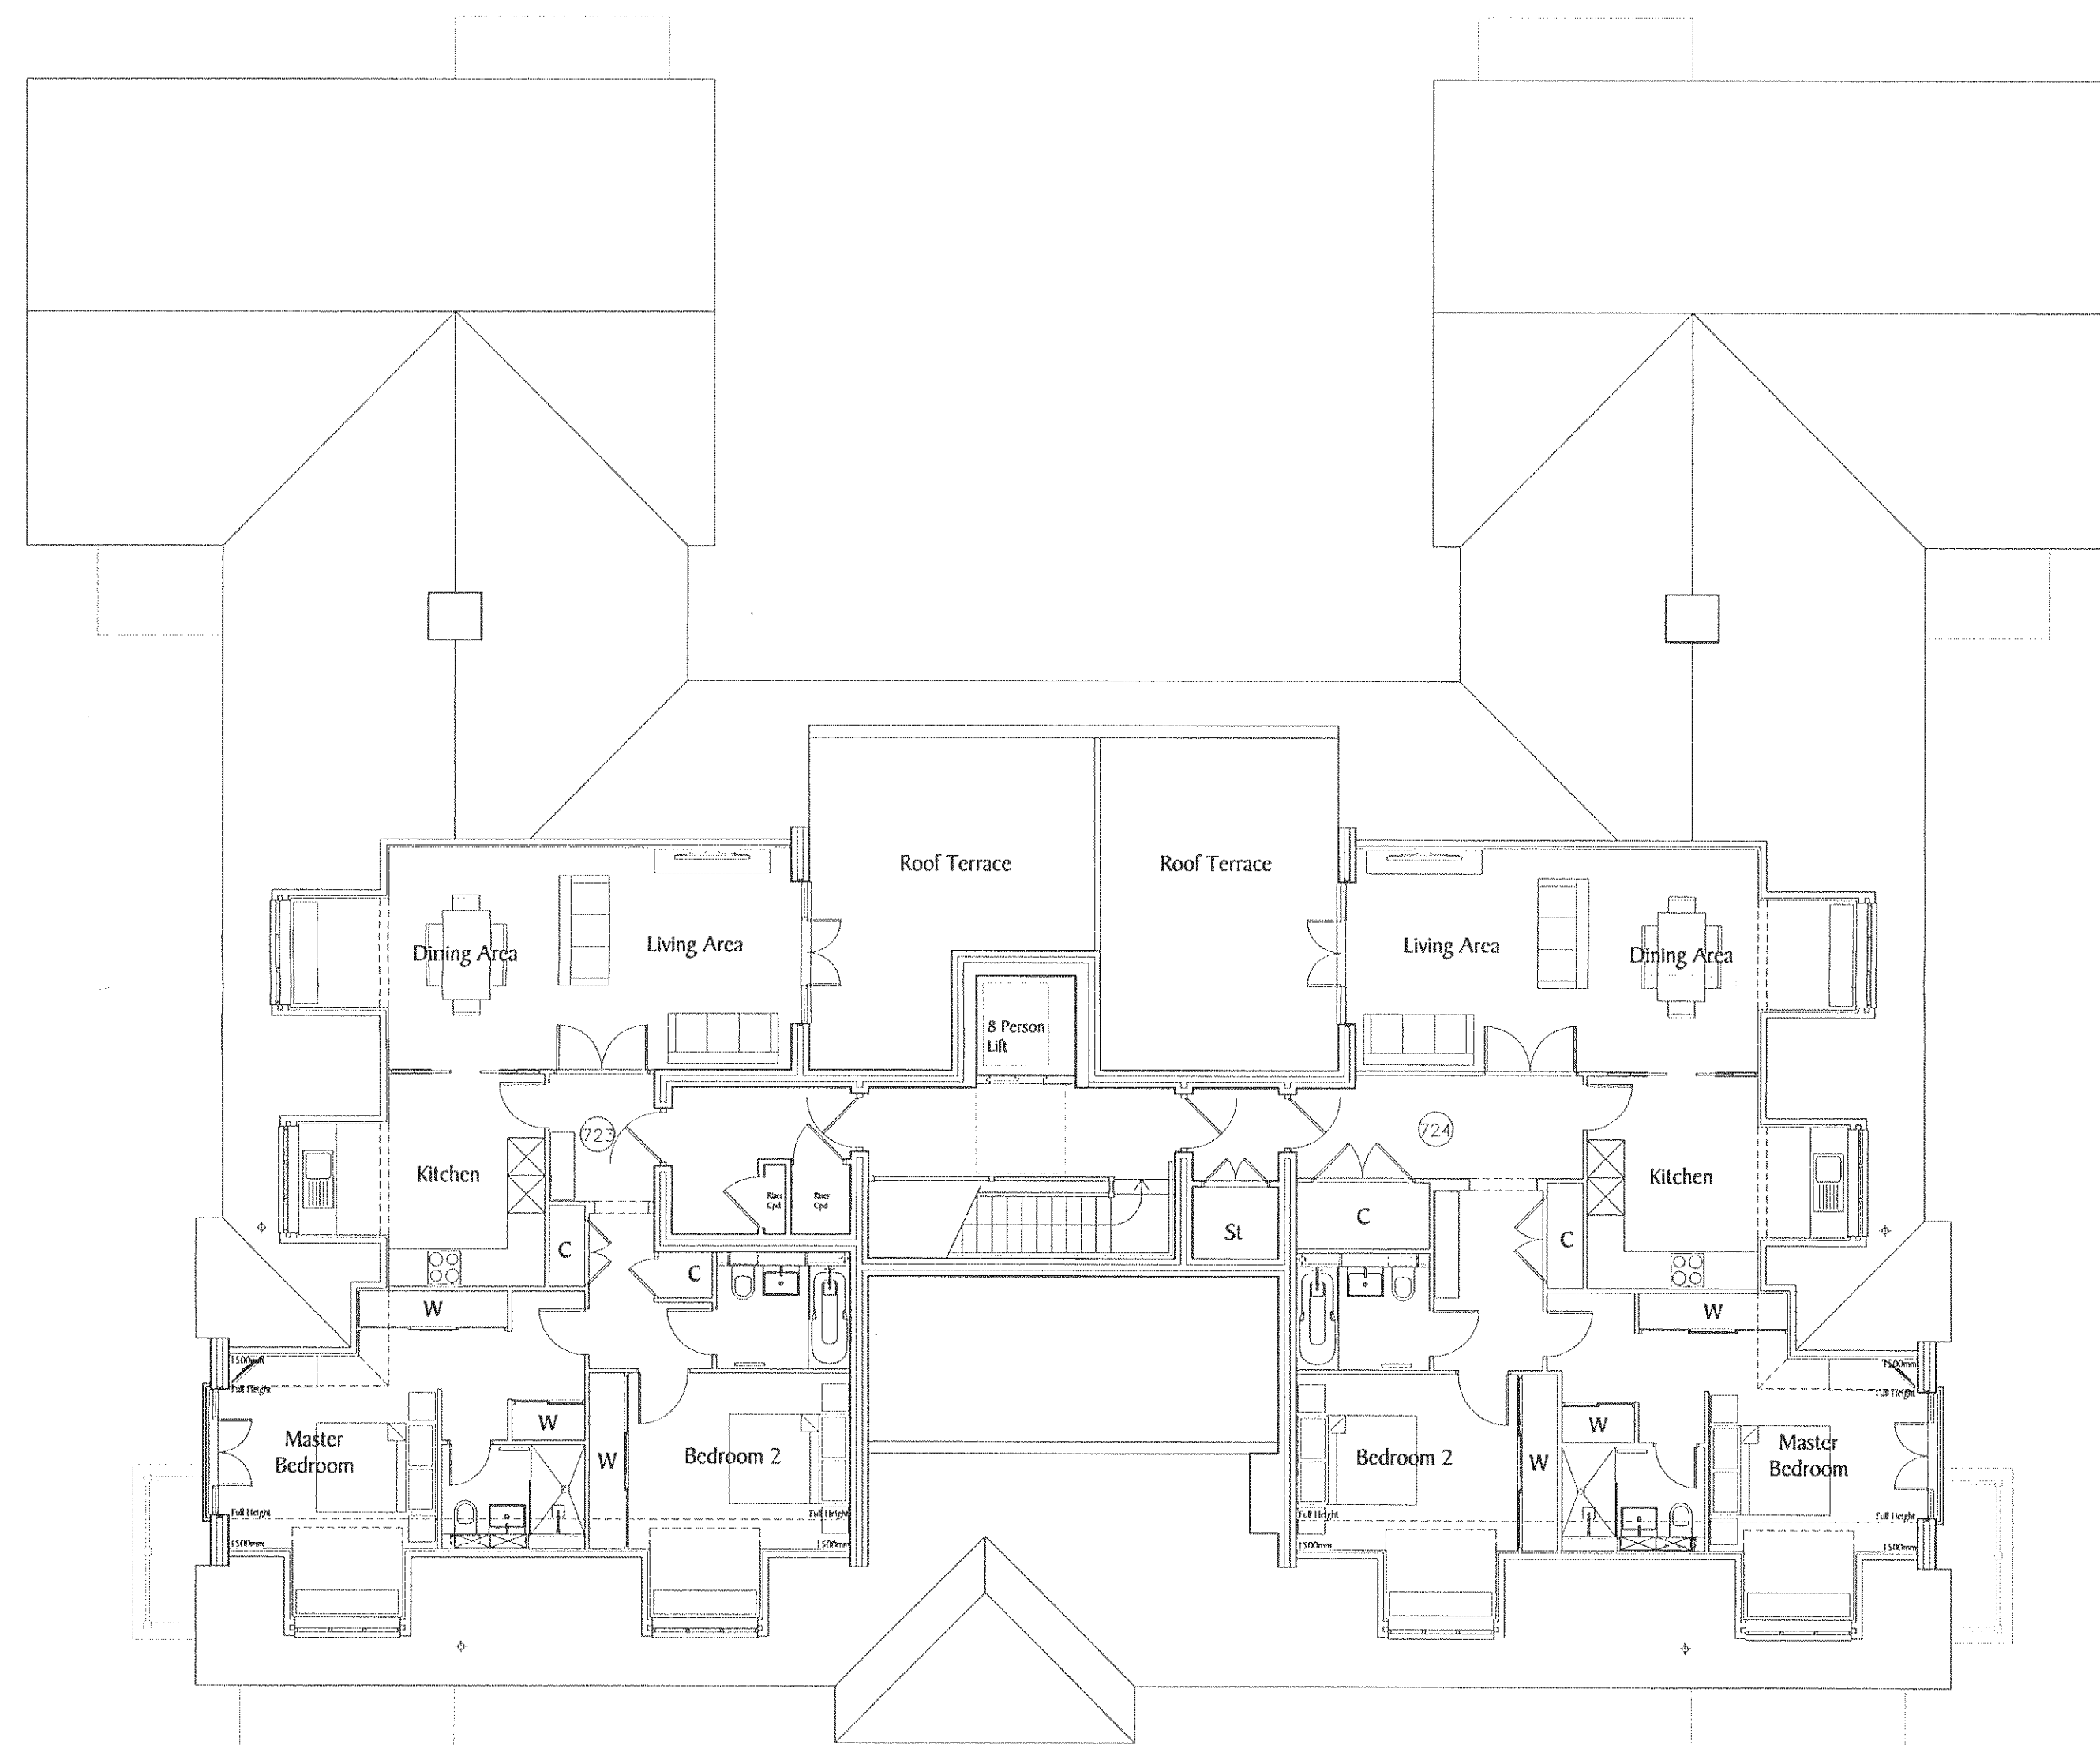

Second Floor

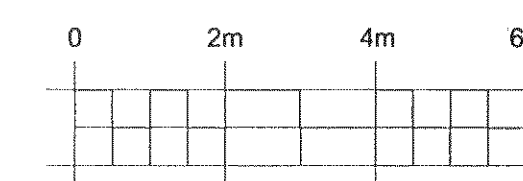

REF	DATE	REVISION
-----	------	----------

DEVELOPMENT
PHASE 2d
CHICHESTER ROAD
NORTH BERTSD

DRAWING TITLE
Sonning House
Second Floor Plan
Plots 710 - 726

Berkeley
HOMES

Berkeley Homes (Southern) Limited
 Berkeley House, Summers Place
 Stane Street, Billingshurst
 West Sussex RH14 9GN
 Tel: (01403) 279000

DRAWN NAM	CHECKED
DATE SEPTEMBER 2013	SCALE 1:100@A1

DRG No. S812/Ph2d/P710-726/02	REV.
---	------