



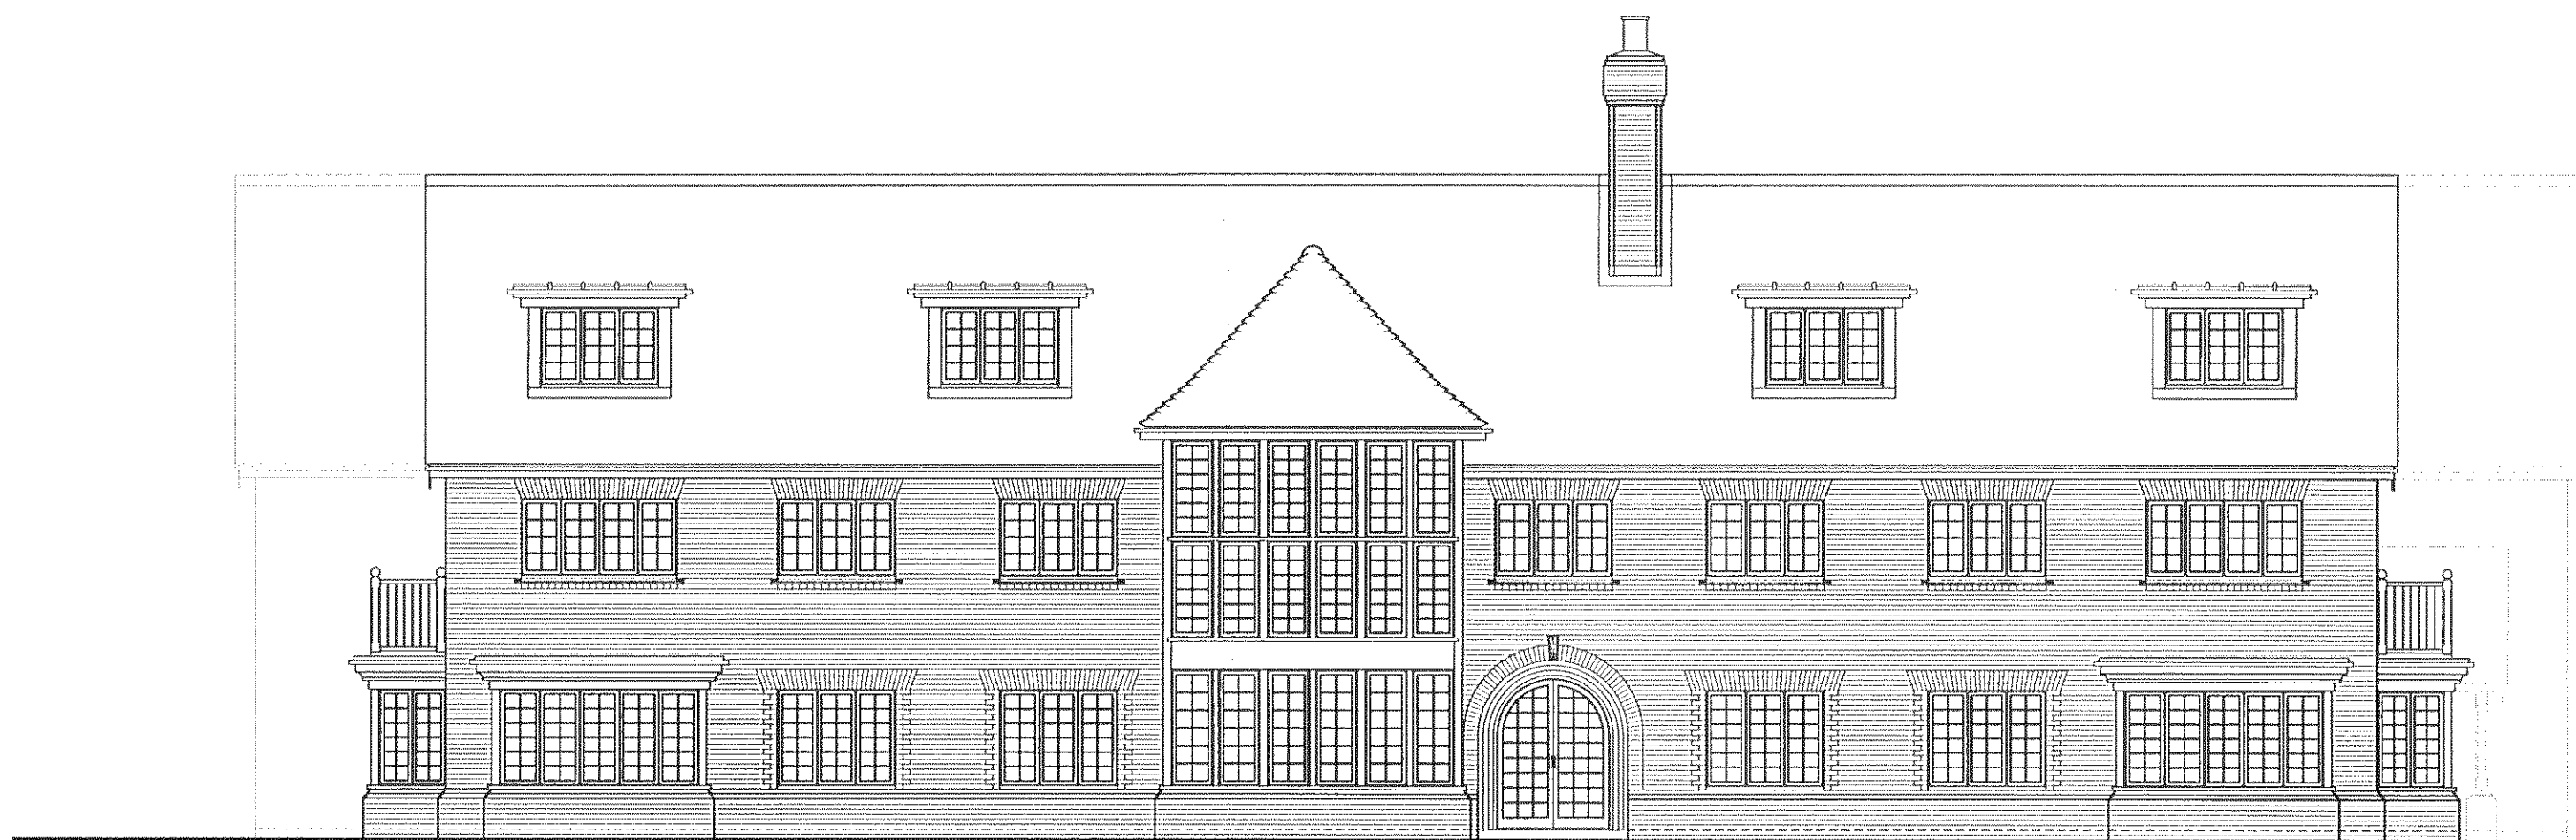

Elevation A




Elevation B

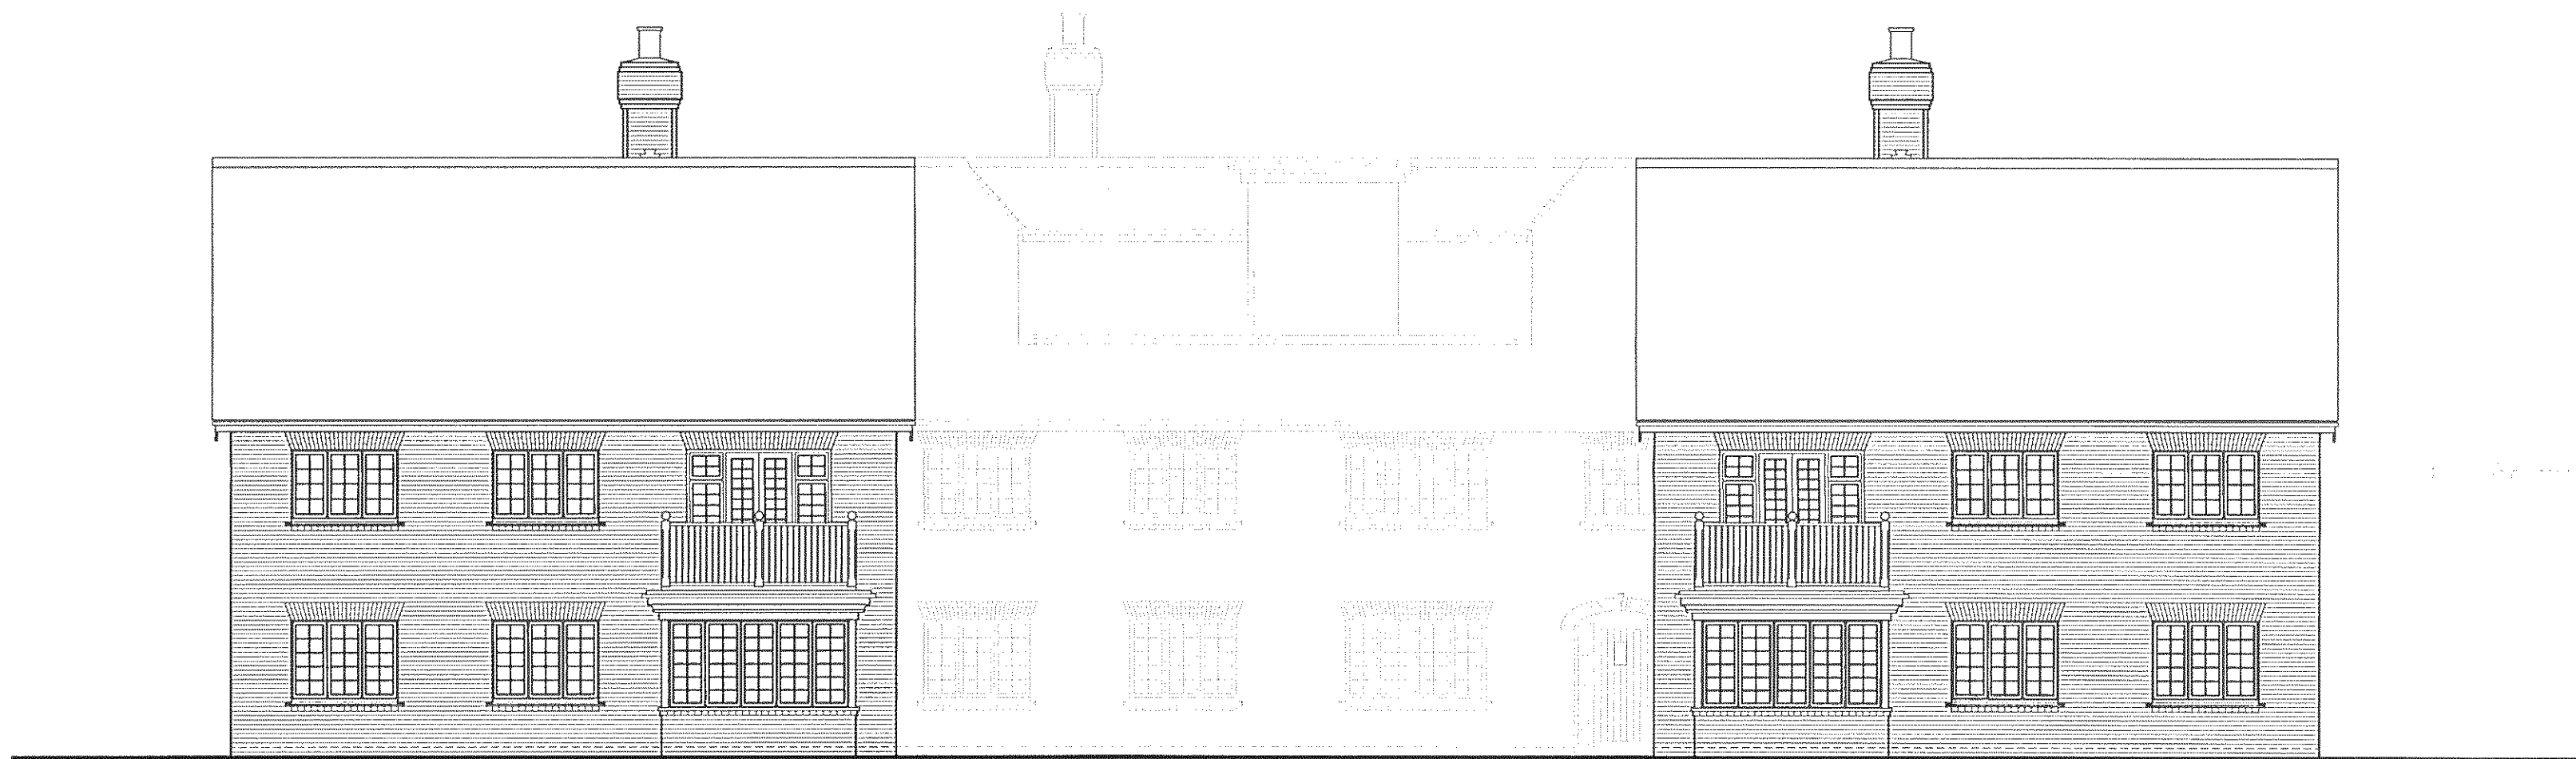


Elevation C



Elevation D

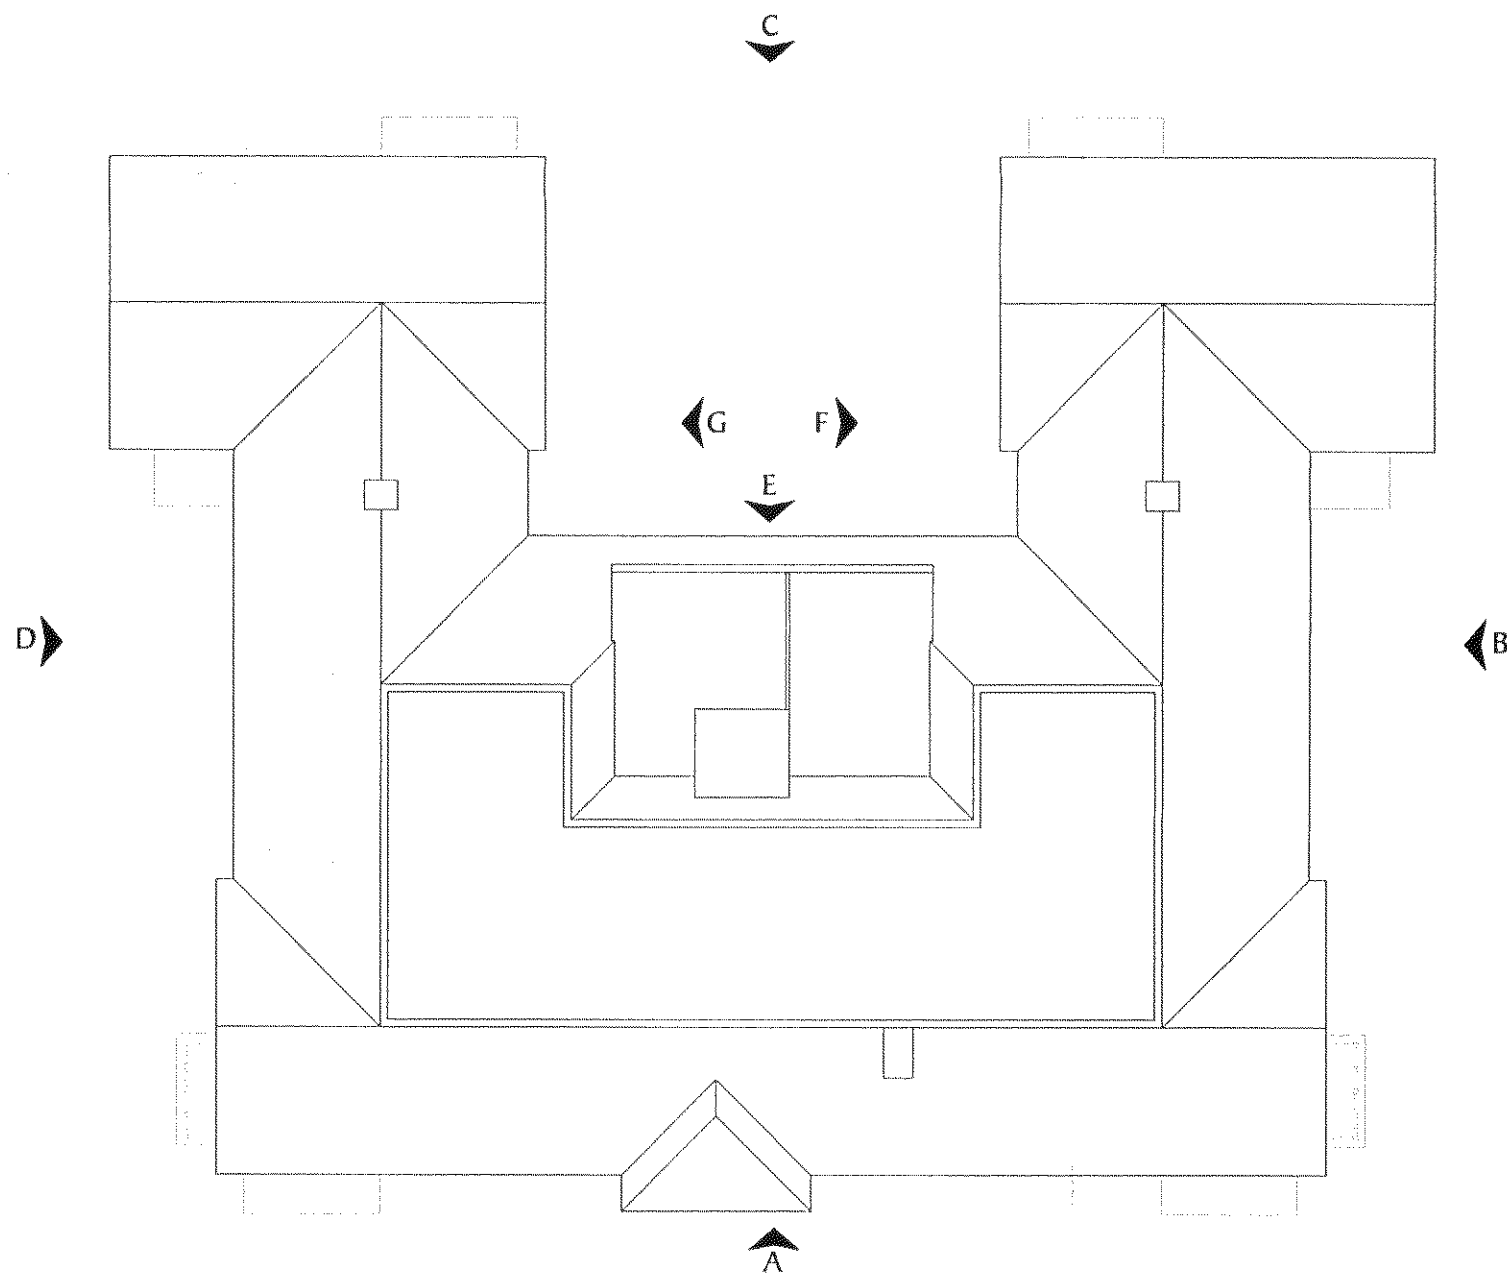

Roof Plan

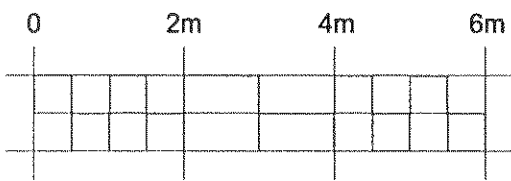

REF	DATE	REVISION
-----	------	----------

DEVELOPMENT
PHASE 2d
CHICHESTER ROAD
NORTH BERTSD

DRAWING TITLE
Sonning House
Elevations - Sheet 1
Plots 710 - 726

Berkeley
HOMES

Berkeley Homes (Southern) Limited
Berkeley House, Summers Place
Stane Street, Billingshurst
West Sussex RH11 4 9GN
Tel: (01403) 279000

DRAWN	CHECKED
-------	---------

NAM	
-----	--

DATE	SCALE
------	-------

SEPTEMBER 2013	1:100@A1
----------------	----------

DRG No.	REV.
---------	------

S812/Ph2d/P710-726/03	
-----------------------	--