




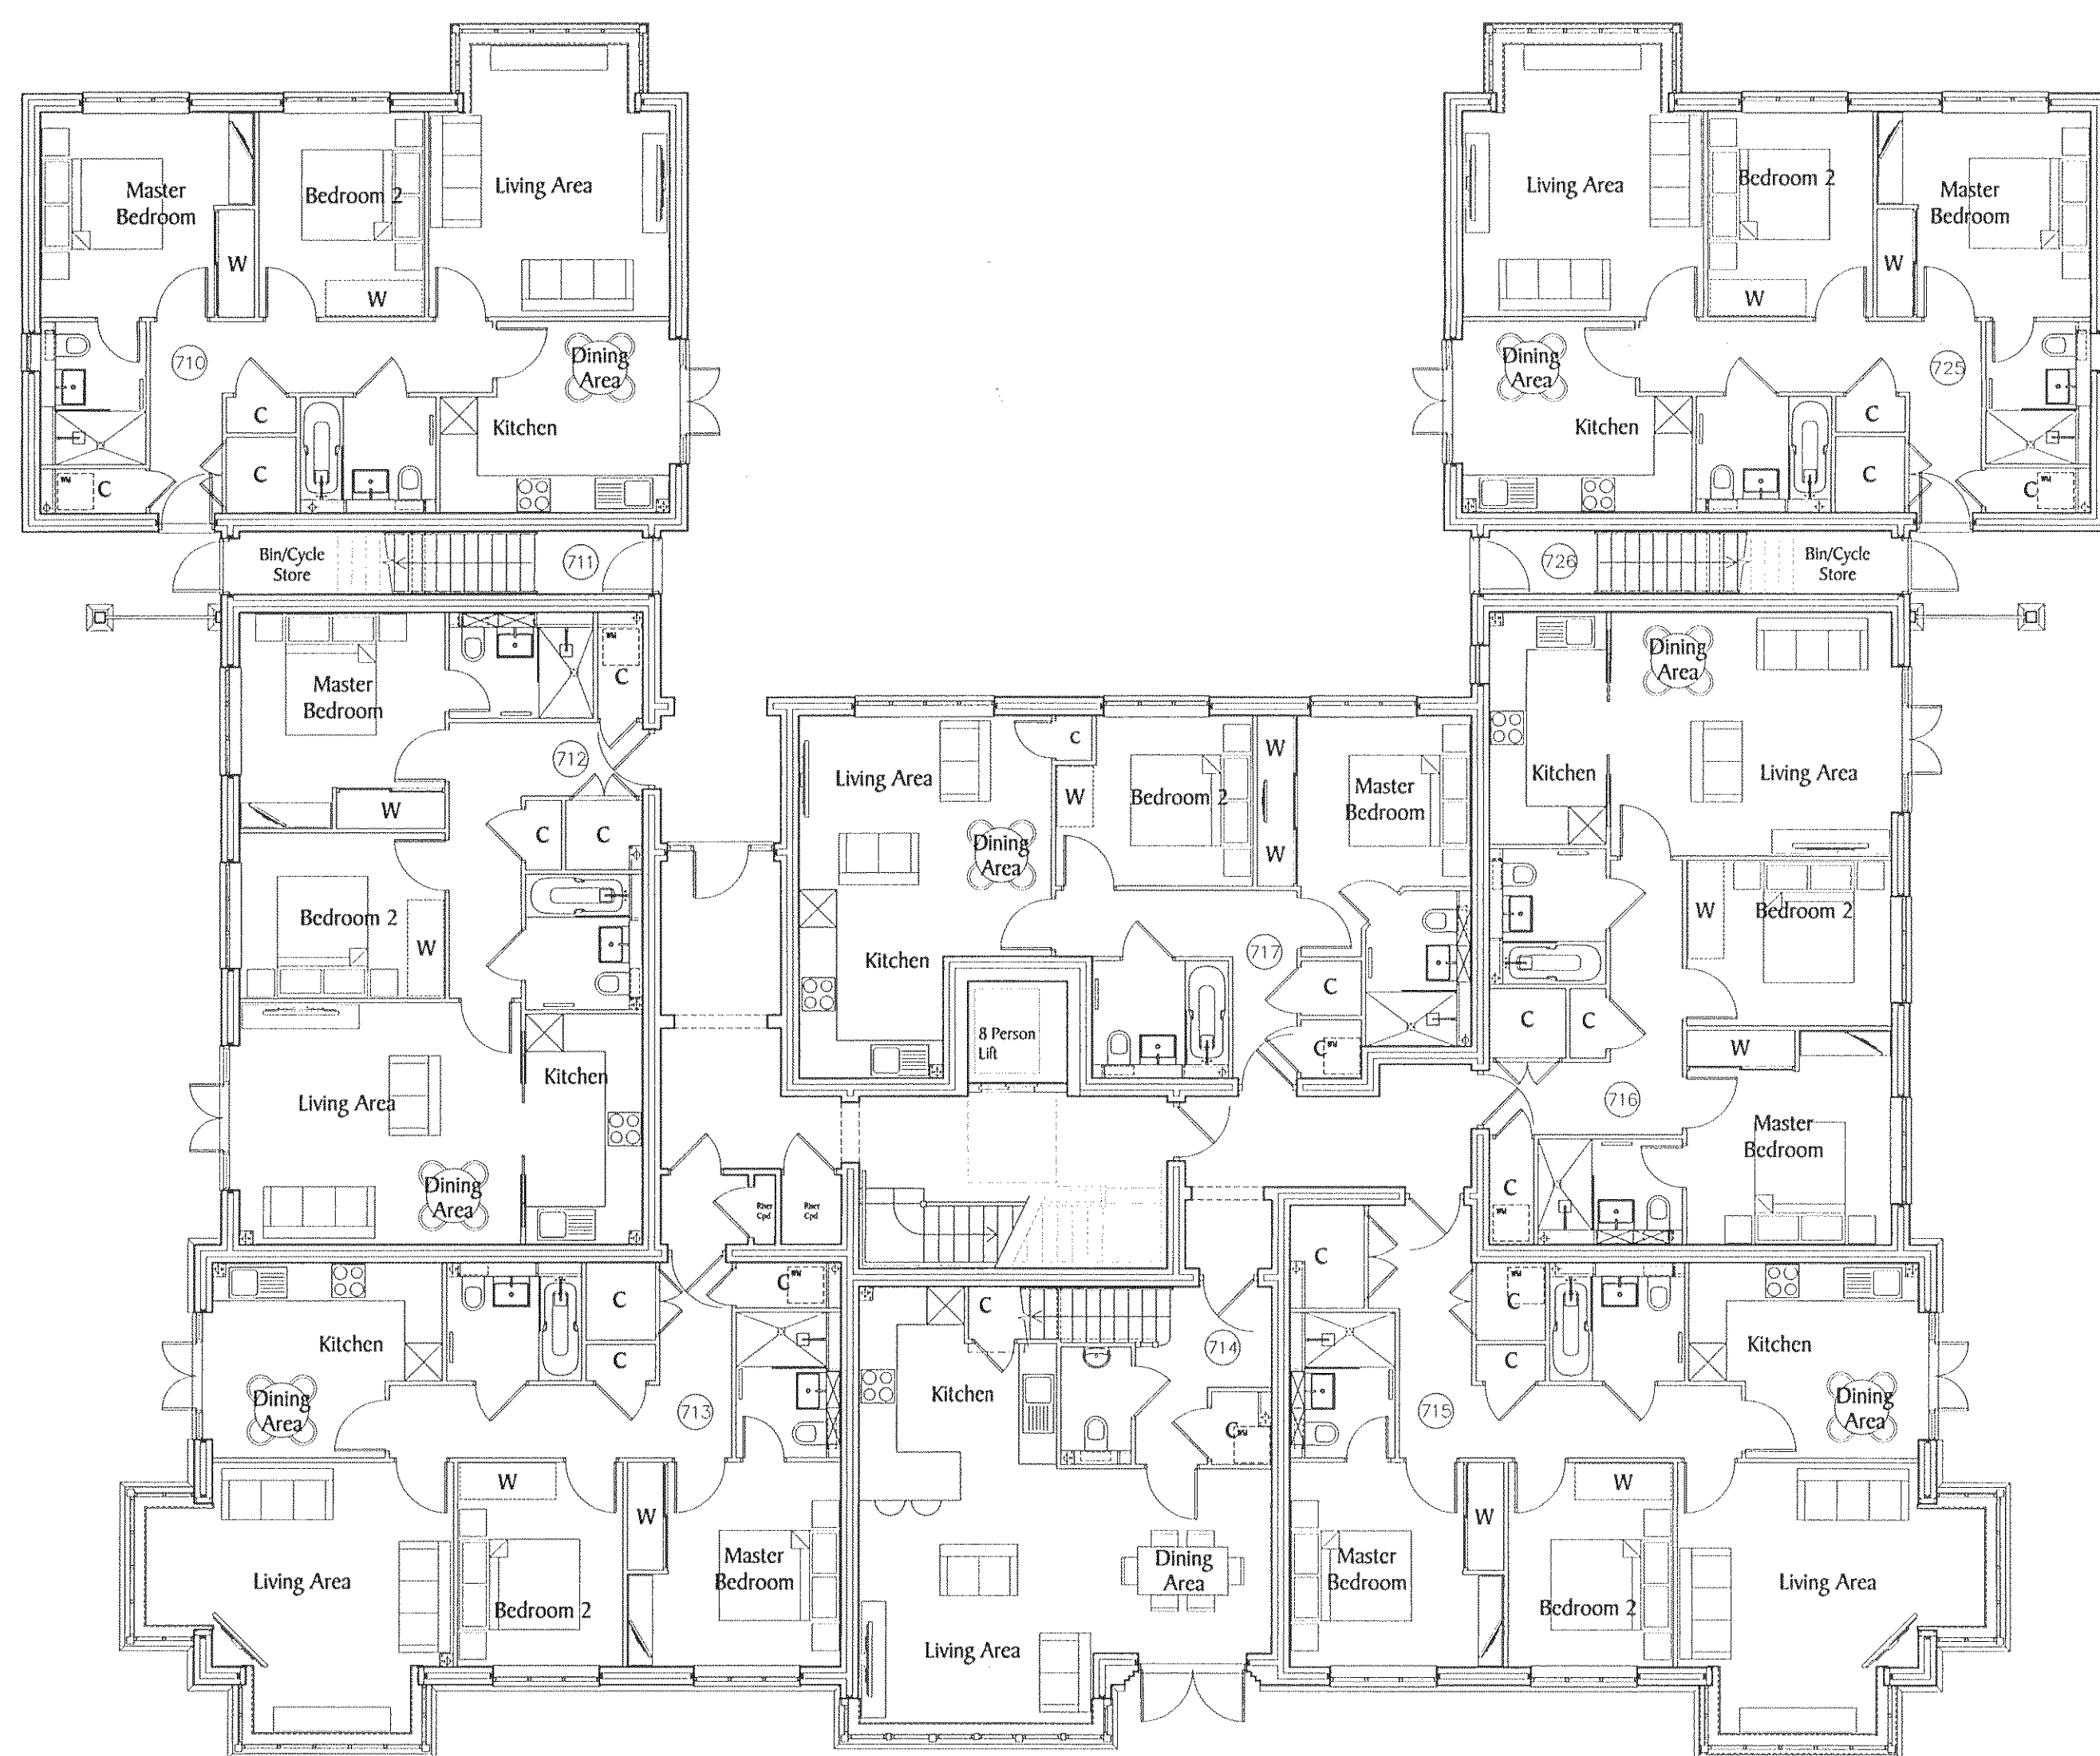

Ground Floor

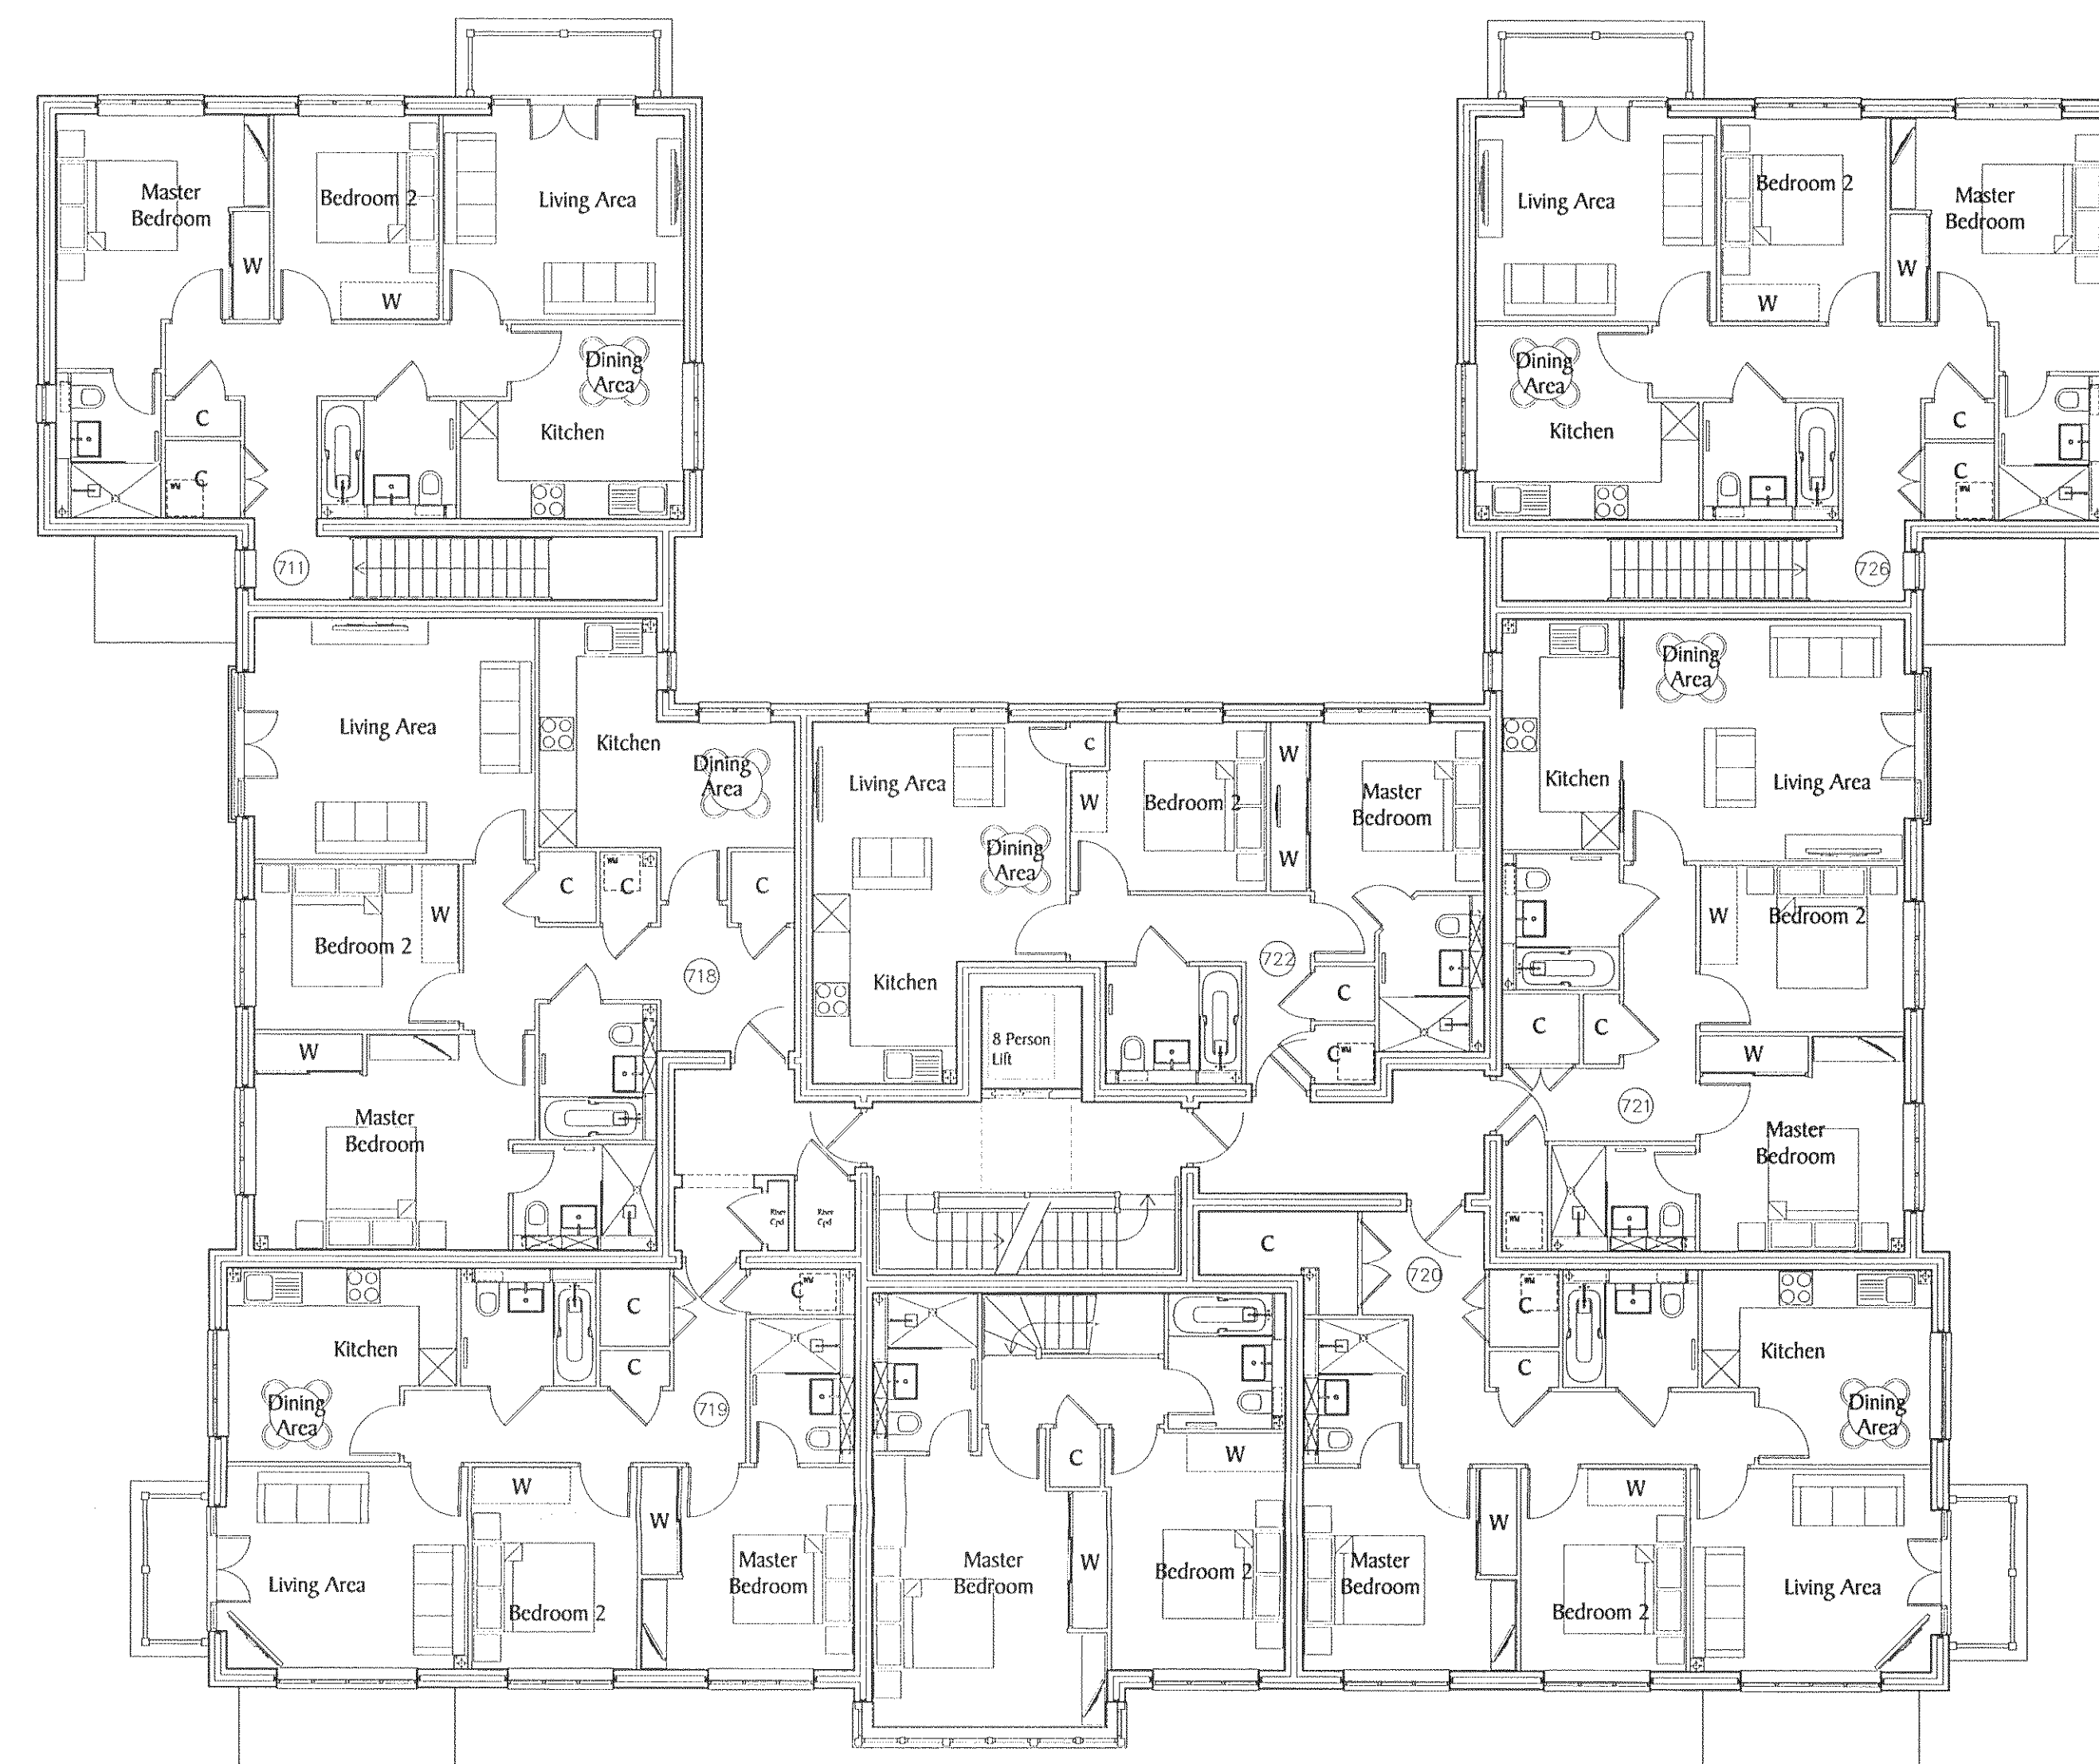

First Floor

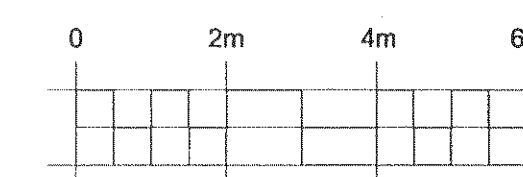

REF	DATE	REVISION
DEVELOPMENT PHASE 2d CHICHESTER ROAD NORTH BERSTED		
DRAWING TITLE Sonning House Ground & First Floor Plans Plots 710 - 726		
 Berkeley Homes (Southern) Limited Berkeley House, Summers Place Stane Street, Billingshurst West Sussex RH14 9GN Tel: (01403) 279000		
DRAWN NAM	CHECKED	
DATE SEPTEMBER 2013	SCALE 1:100@A1	
DRG No. S812/Ph2d/P710-726/01	REV.	