




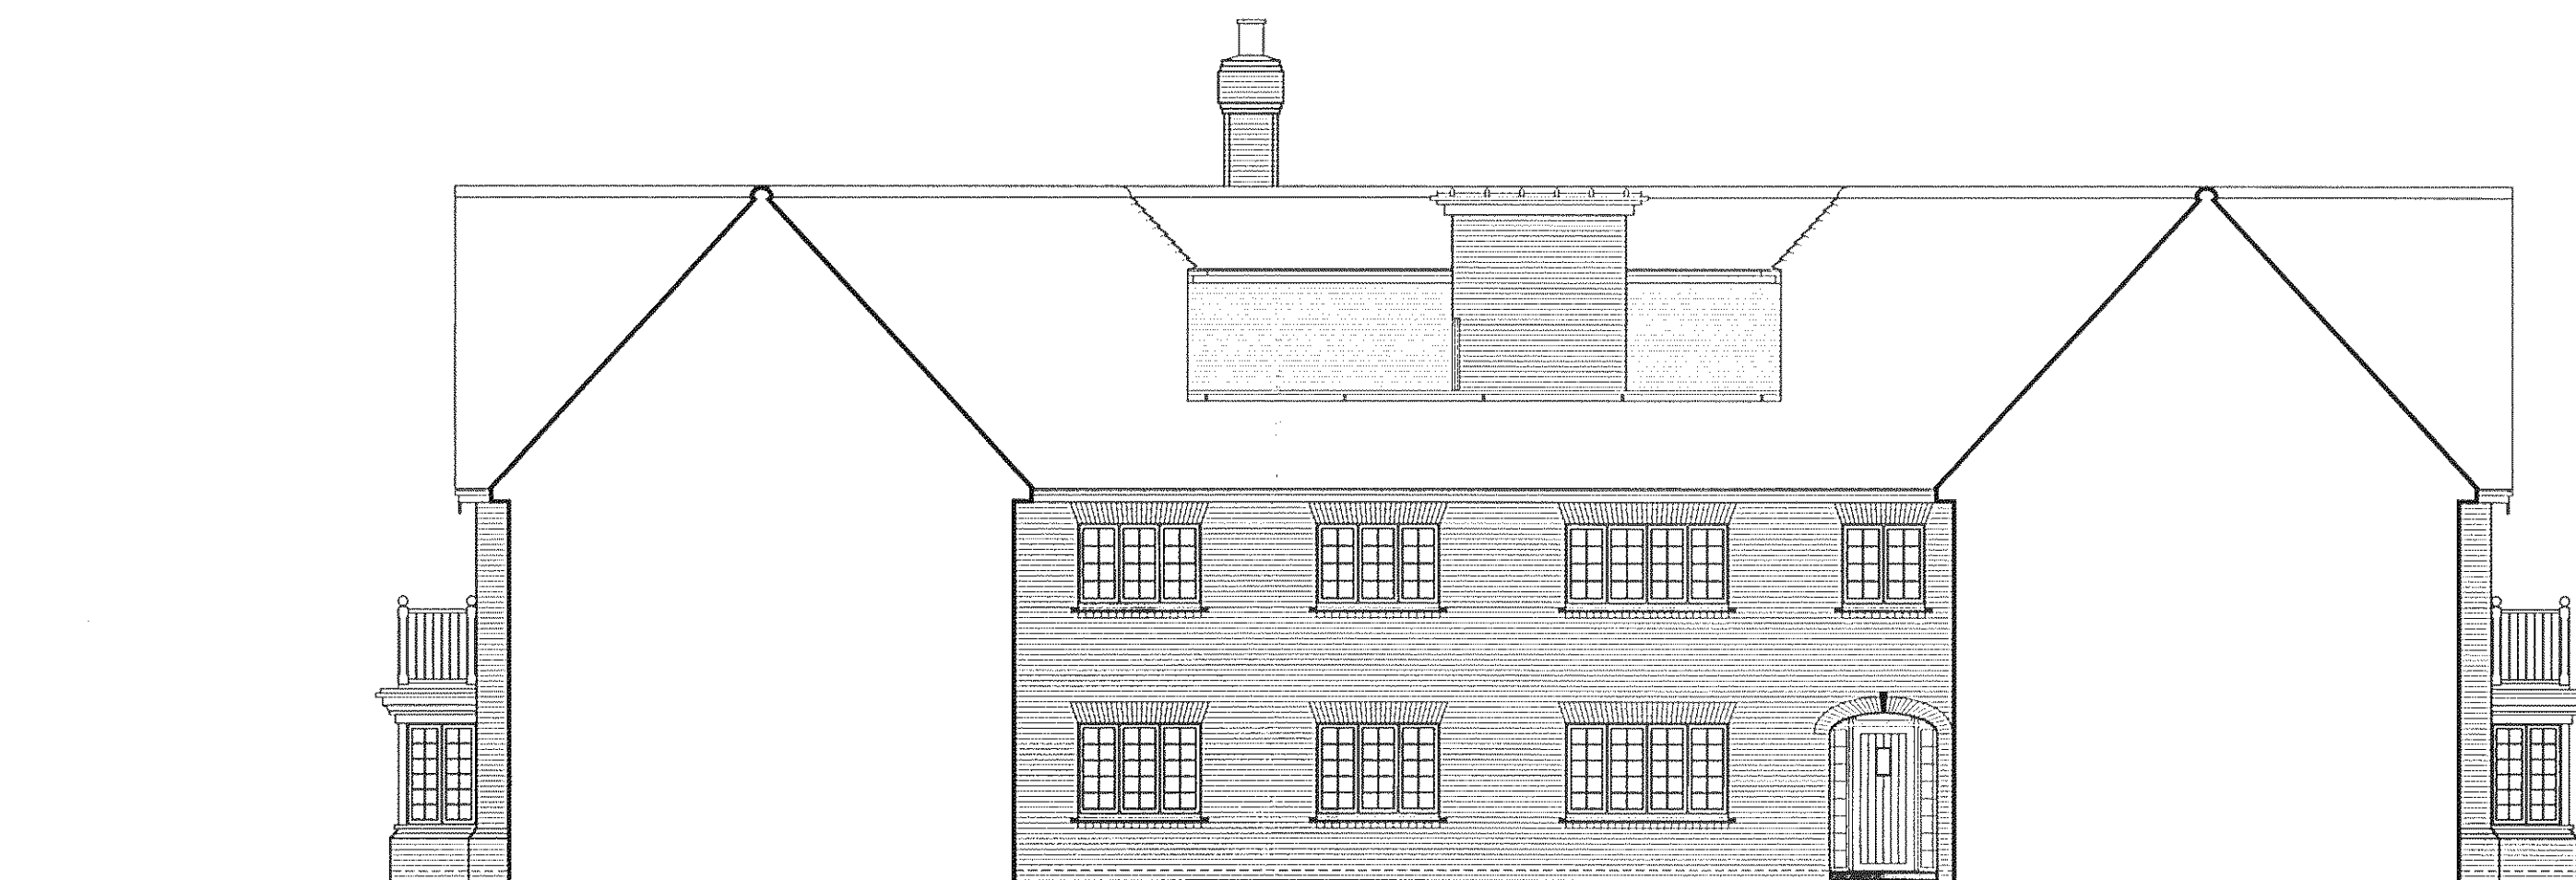


Elevation E

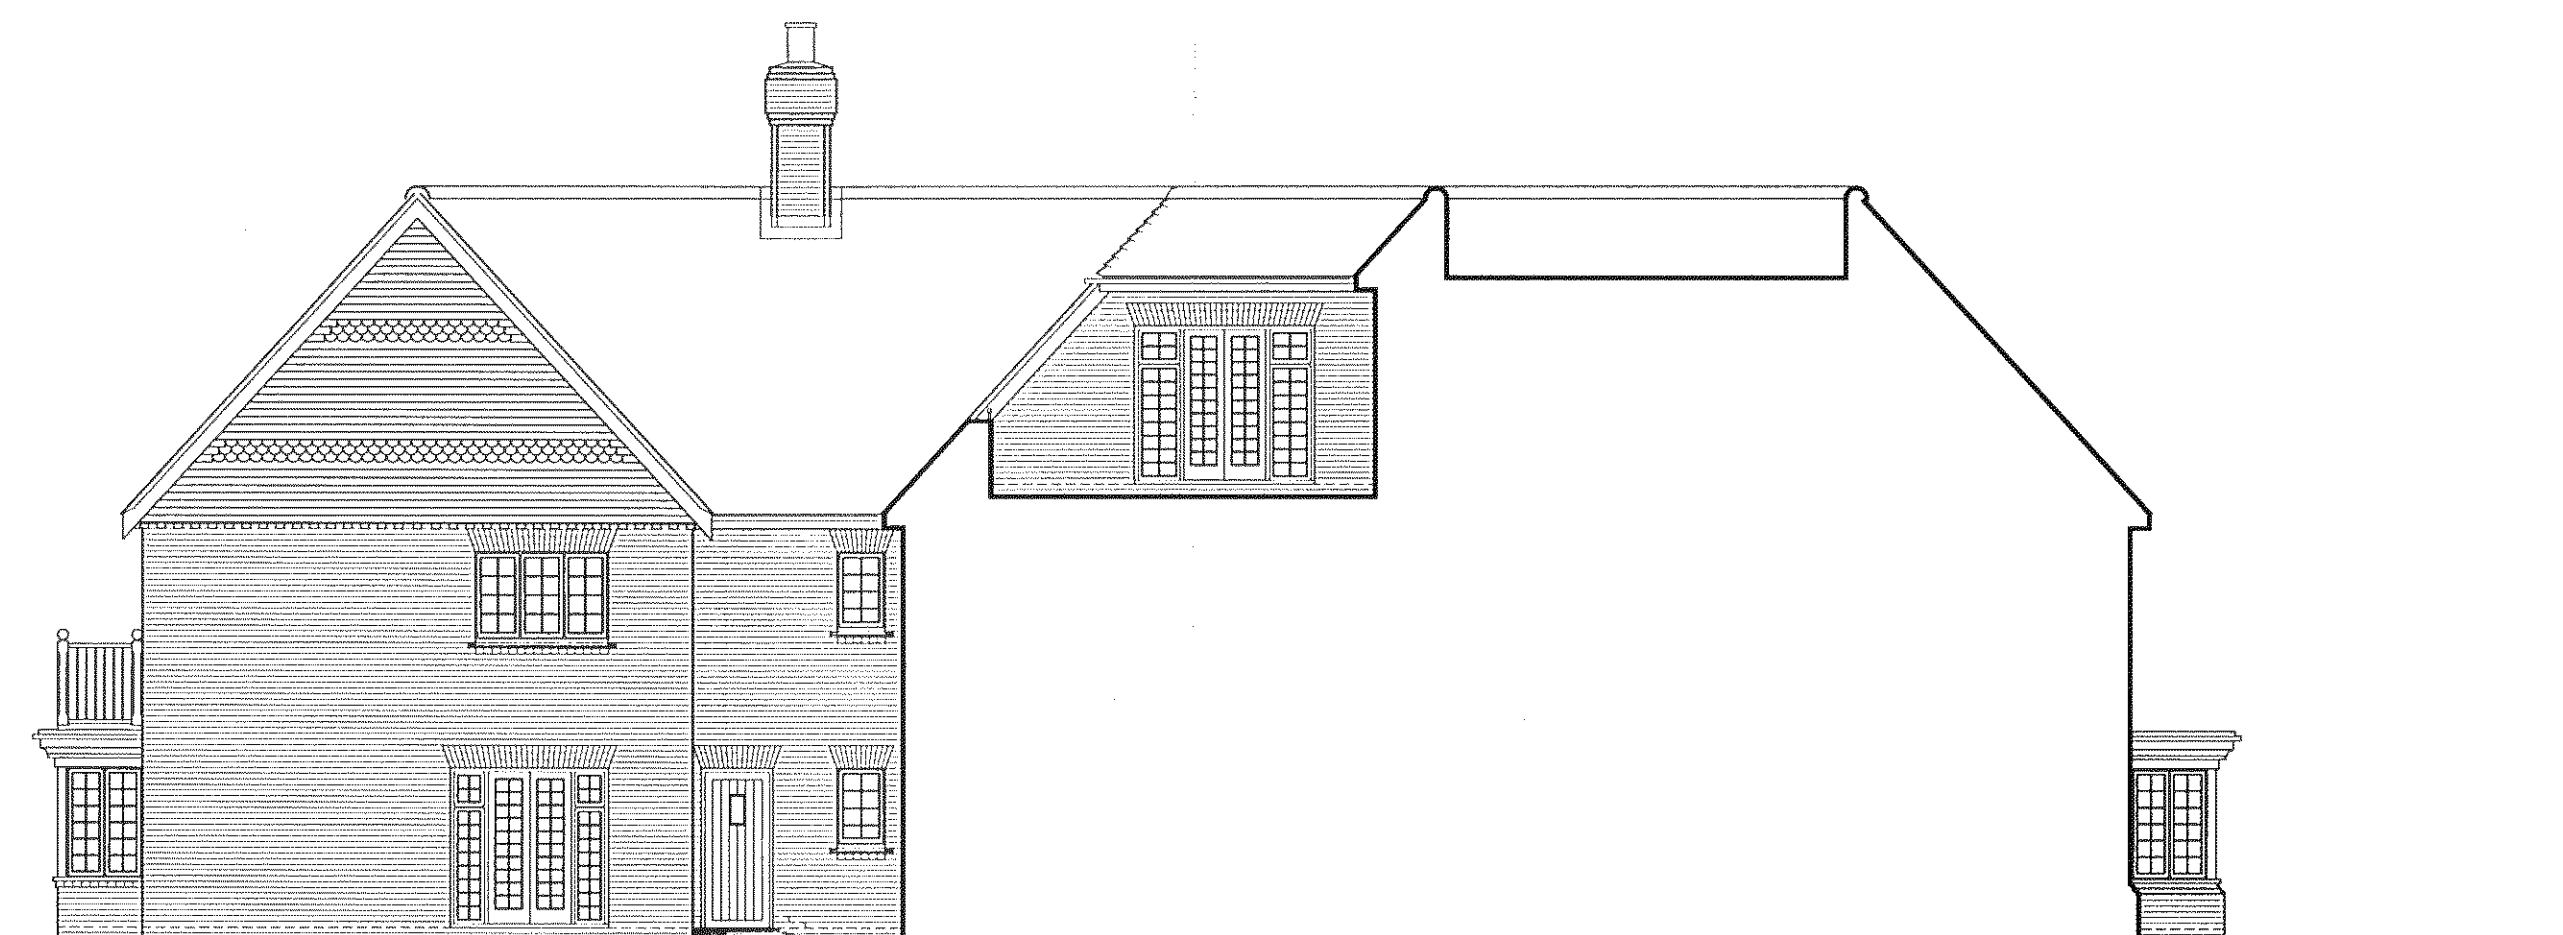


Elevation F

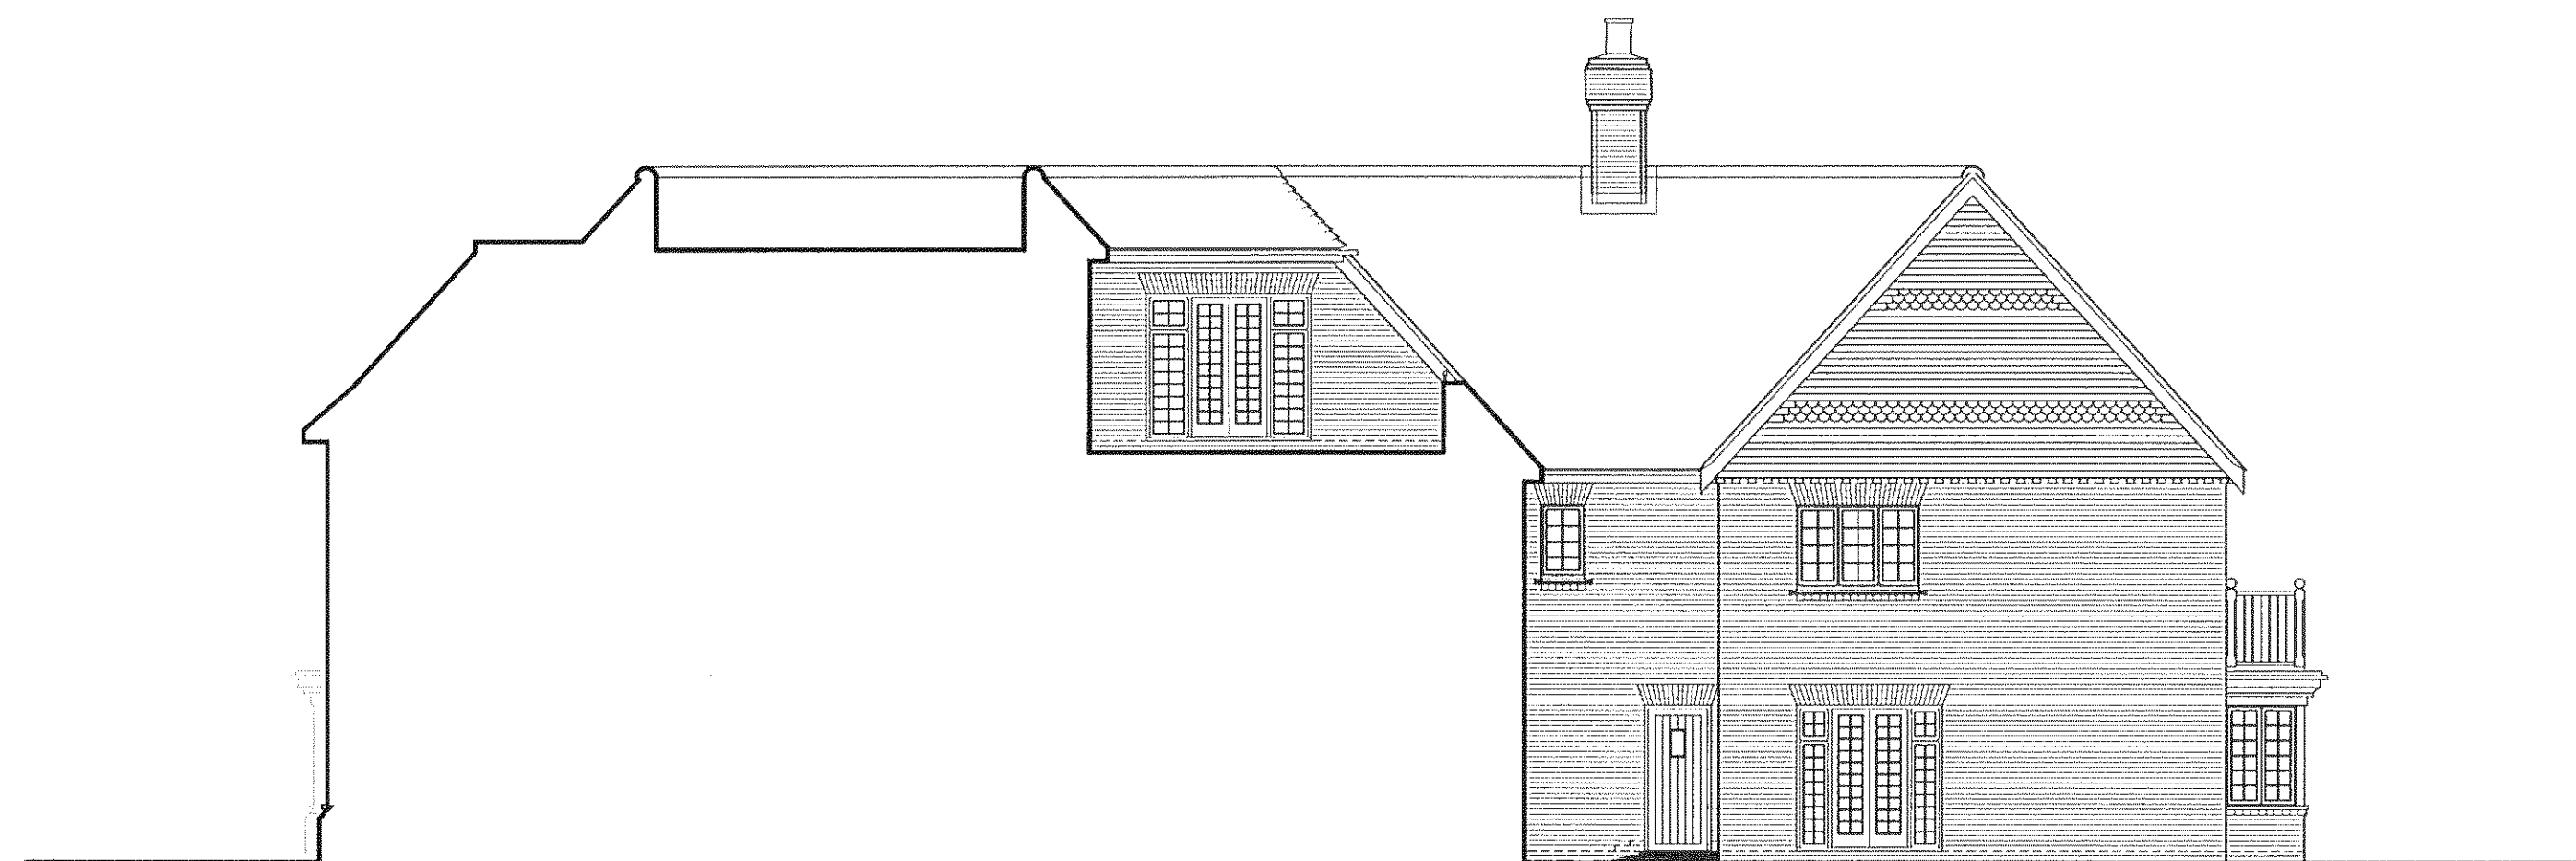

Elevation G

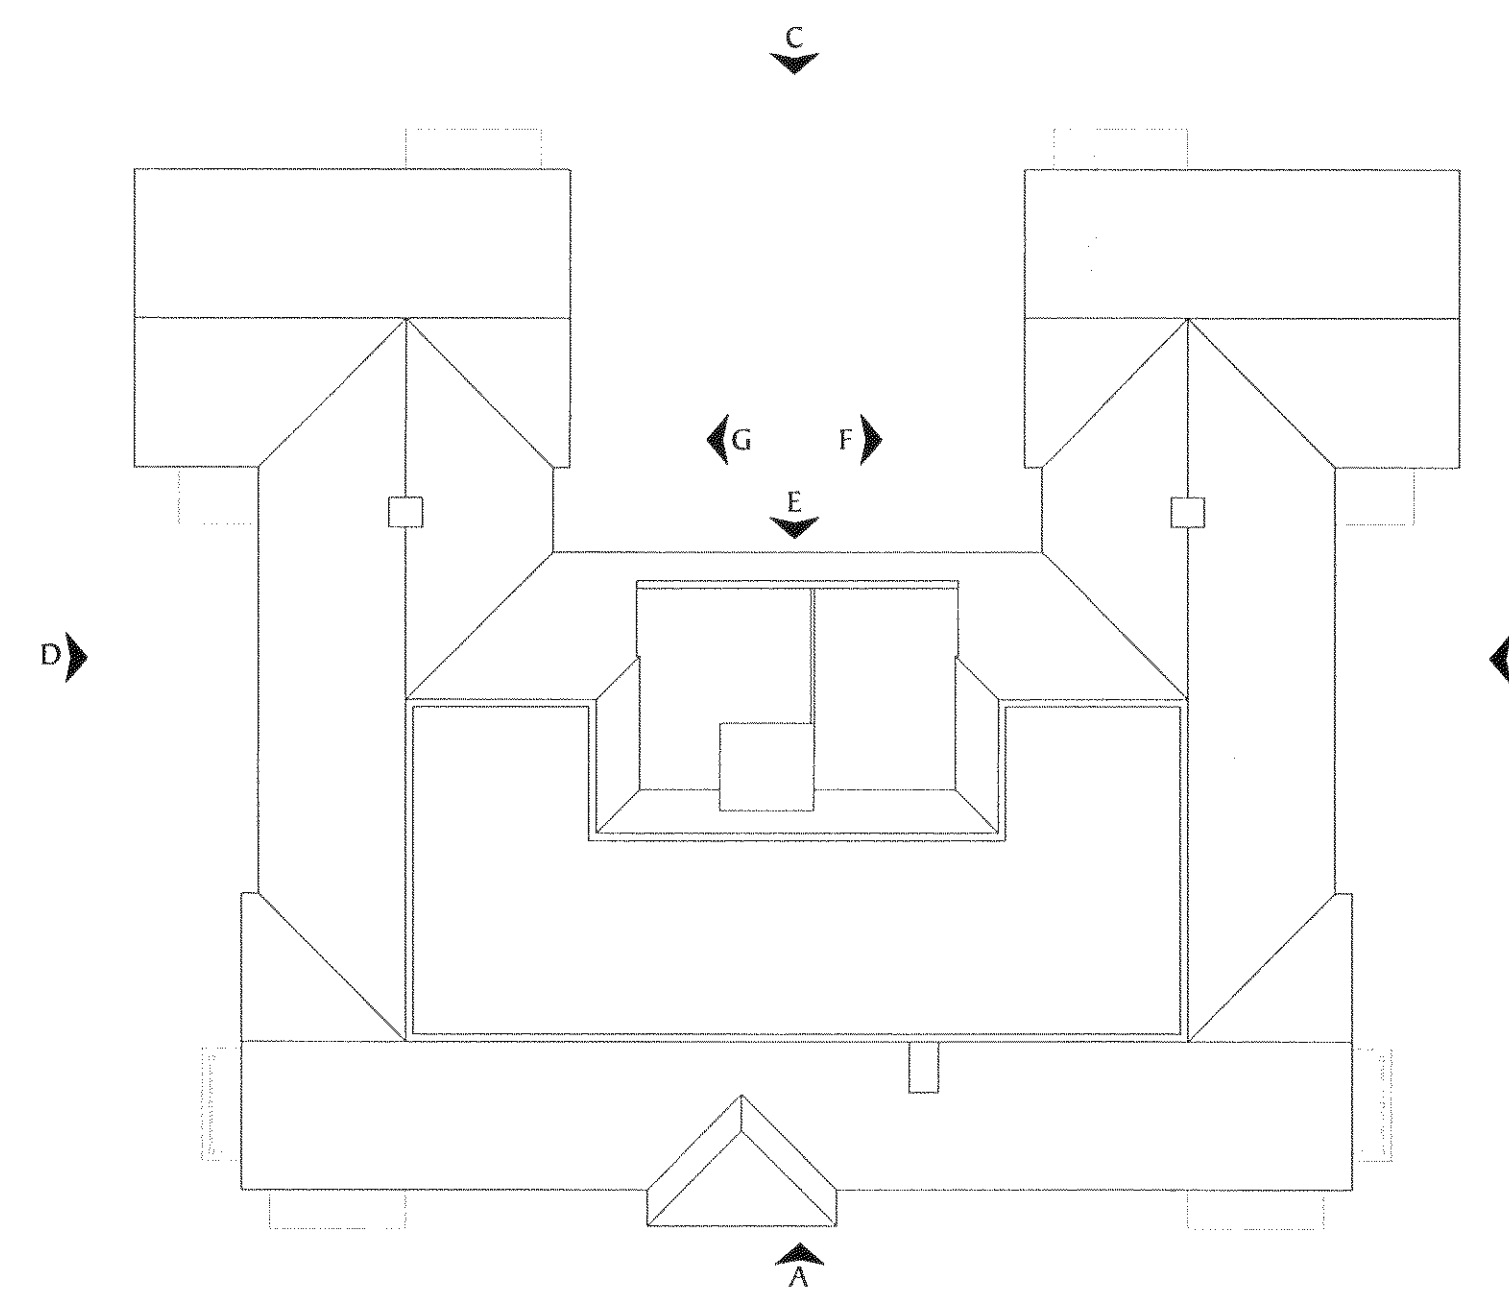

Roof Plan

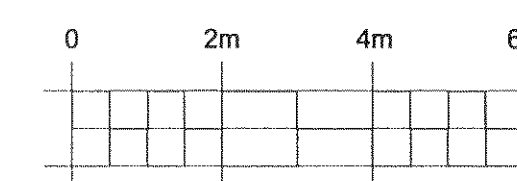

REF	DATE	REVISION
-----	------	----------

DEVELOPMENT
PHASE 2d
CHICHESTER ROAD
NORTH BERSTED

DRAWING TITLE
Sonning House
Elevations - Sheet 2
Plots 710 - 726

Berkeley
HOMES

Berkeley Homes (Southern) Limited
Berkeley House, Summers Place
Slane Street, Billingshurst
West Sussex RH11 4 9GN
Tel: (01403) 279000

DRAWN NAM	CHECKED
DATE SEPTEMBER 2013	SCALE 1:100@A1

DRG No. S812/Ph2d/P710-726/04	REV.
----------------------------------	------