




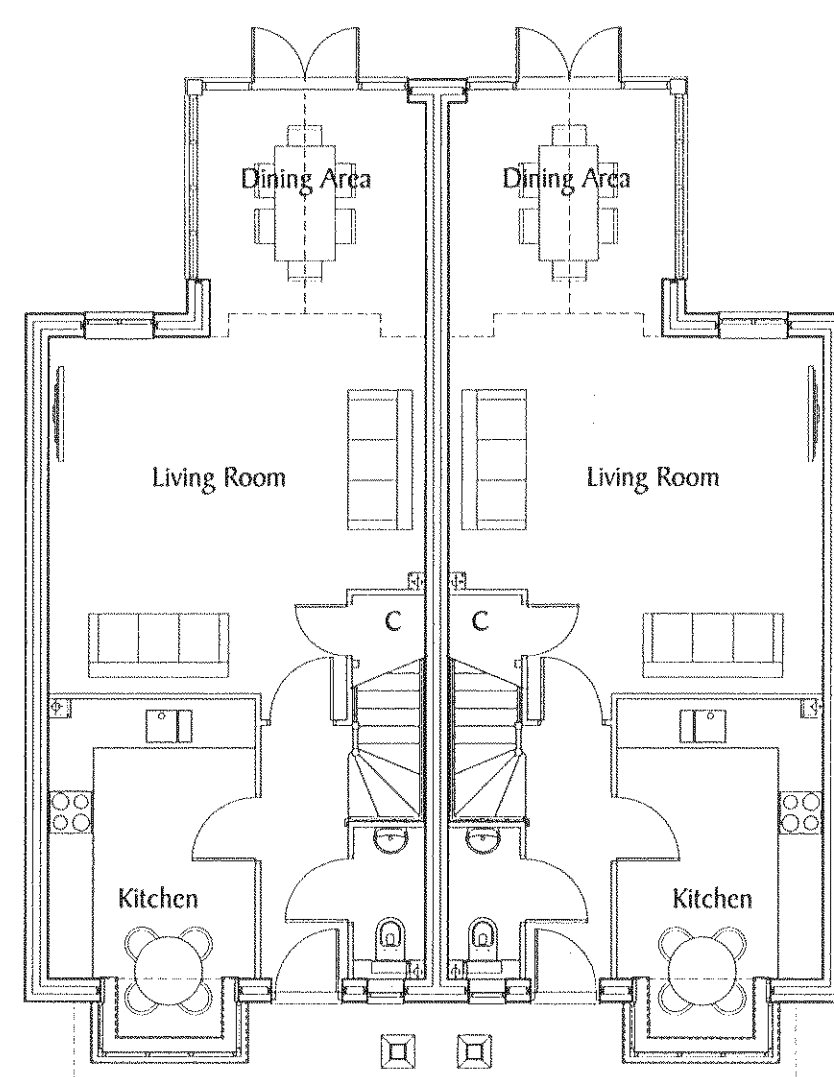


Plot 734 - 3H14
Ground Floor

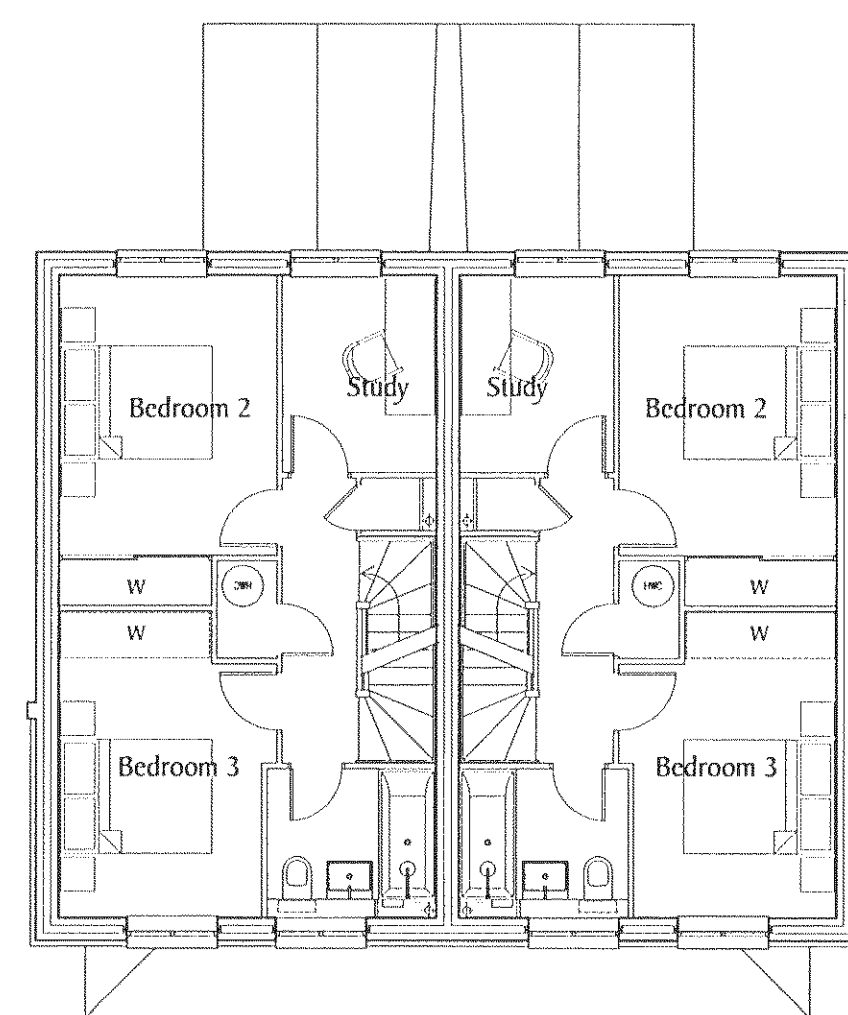

First Floor

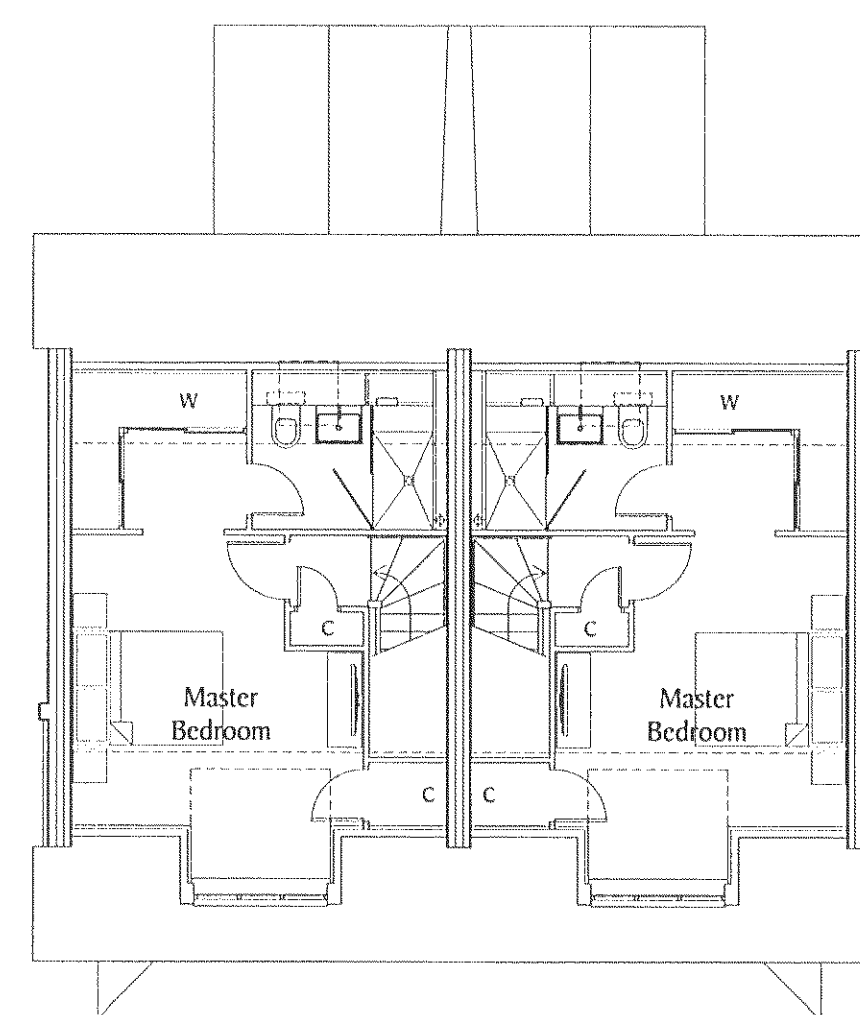

Second Floor

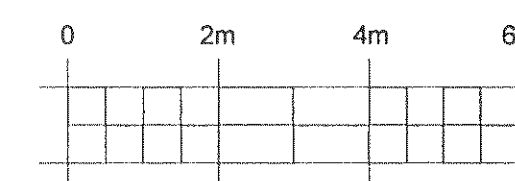

REF	DATE	REVISION
-----	------	----------

DEVELOPMENT
PHASE 2d
CHICHESTER ROAD
NORTH BERSTED

DRAWING TITLE
Plots 734 - 735
Floor Plans & Elevations
House Type - 3H14

Berkeley
HOMES

Berkeley Homes (Southern) Limited
Berkeley House, Summers Place
Stane Street, Billingshurst
West Sussex RH14 9GN
Tel: (01403) 279000

DRAWN NAM	CHECKED
DATE SEPTEMBER 2013	SCALE 1:100 @ A1

DRG No. S812/Ph2d/P734-735	REV.
-------------------------------	------