


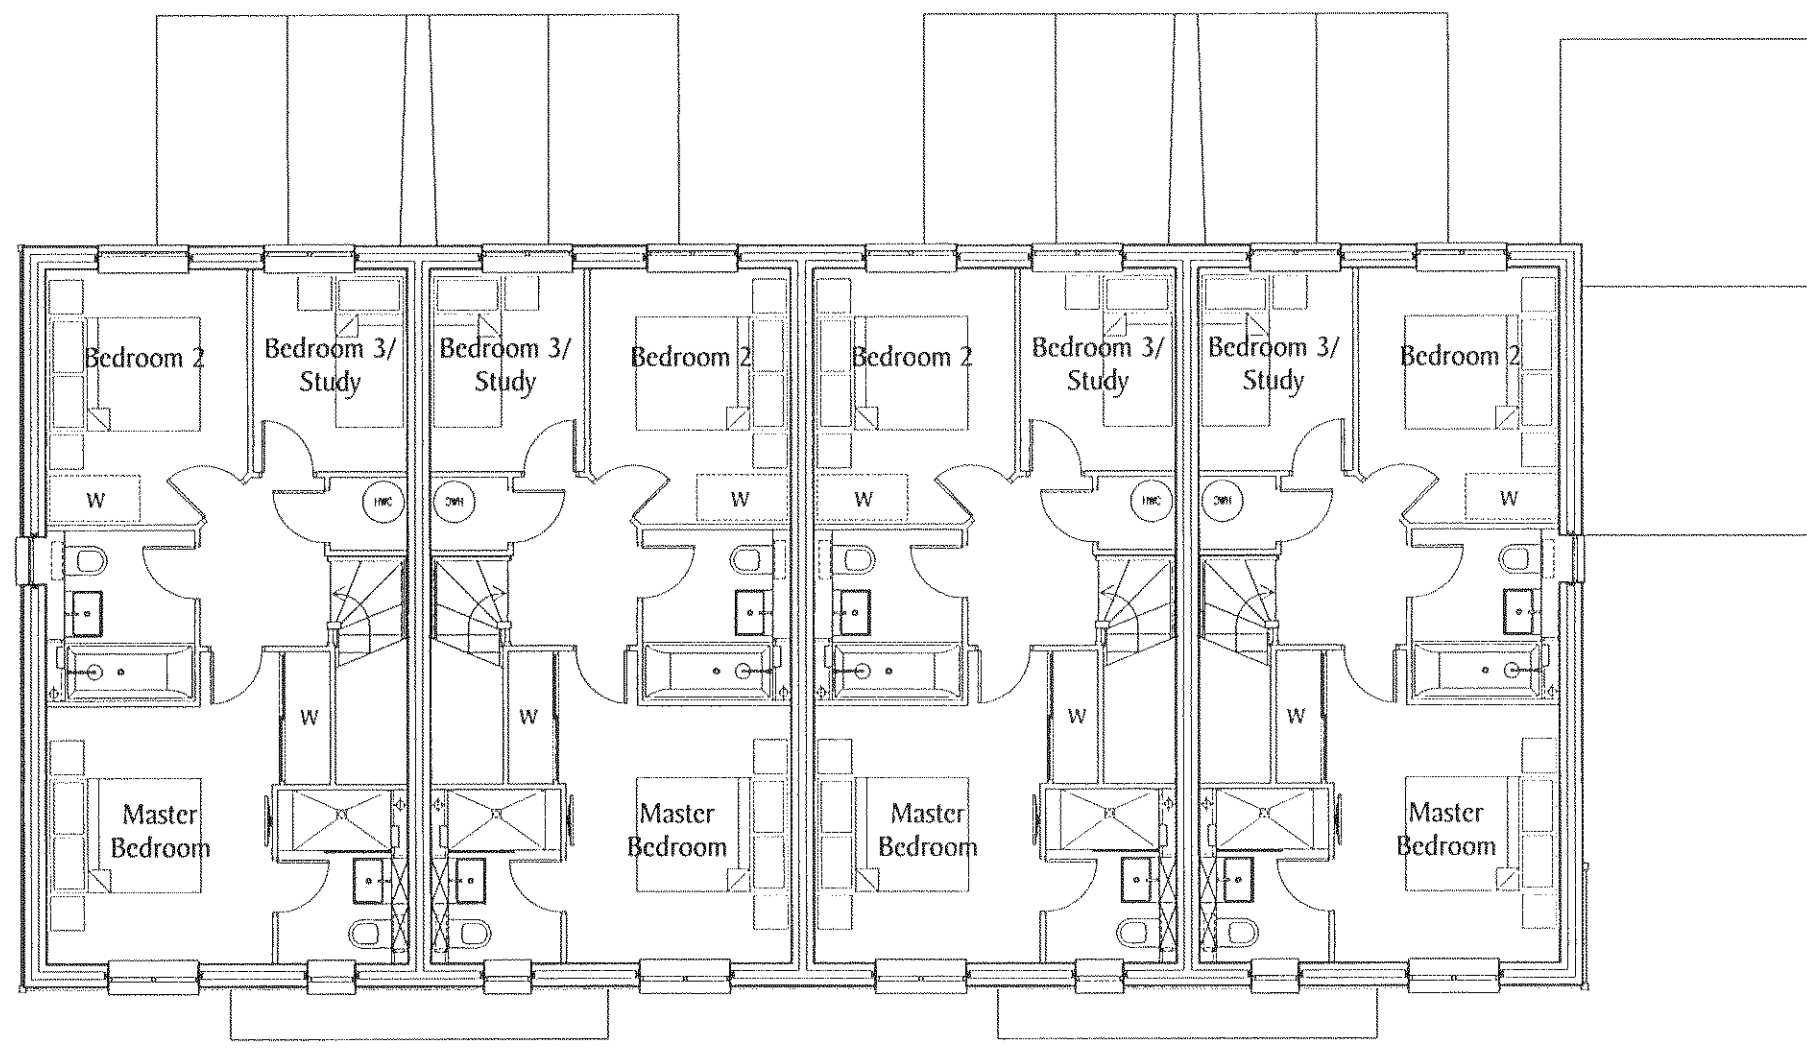


Plot 736 - 3H1(g)

Plot 737 - 3H1(g)

Plot 738 - 3H1(g)

Plot 739 - 3H1(g)

First Floor

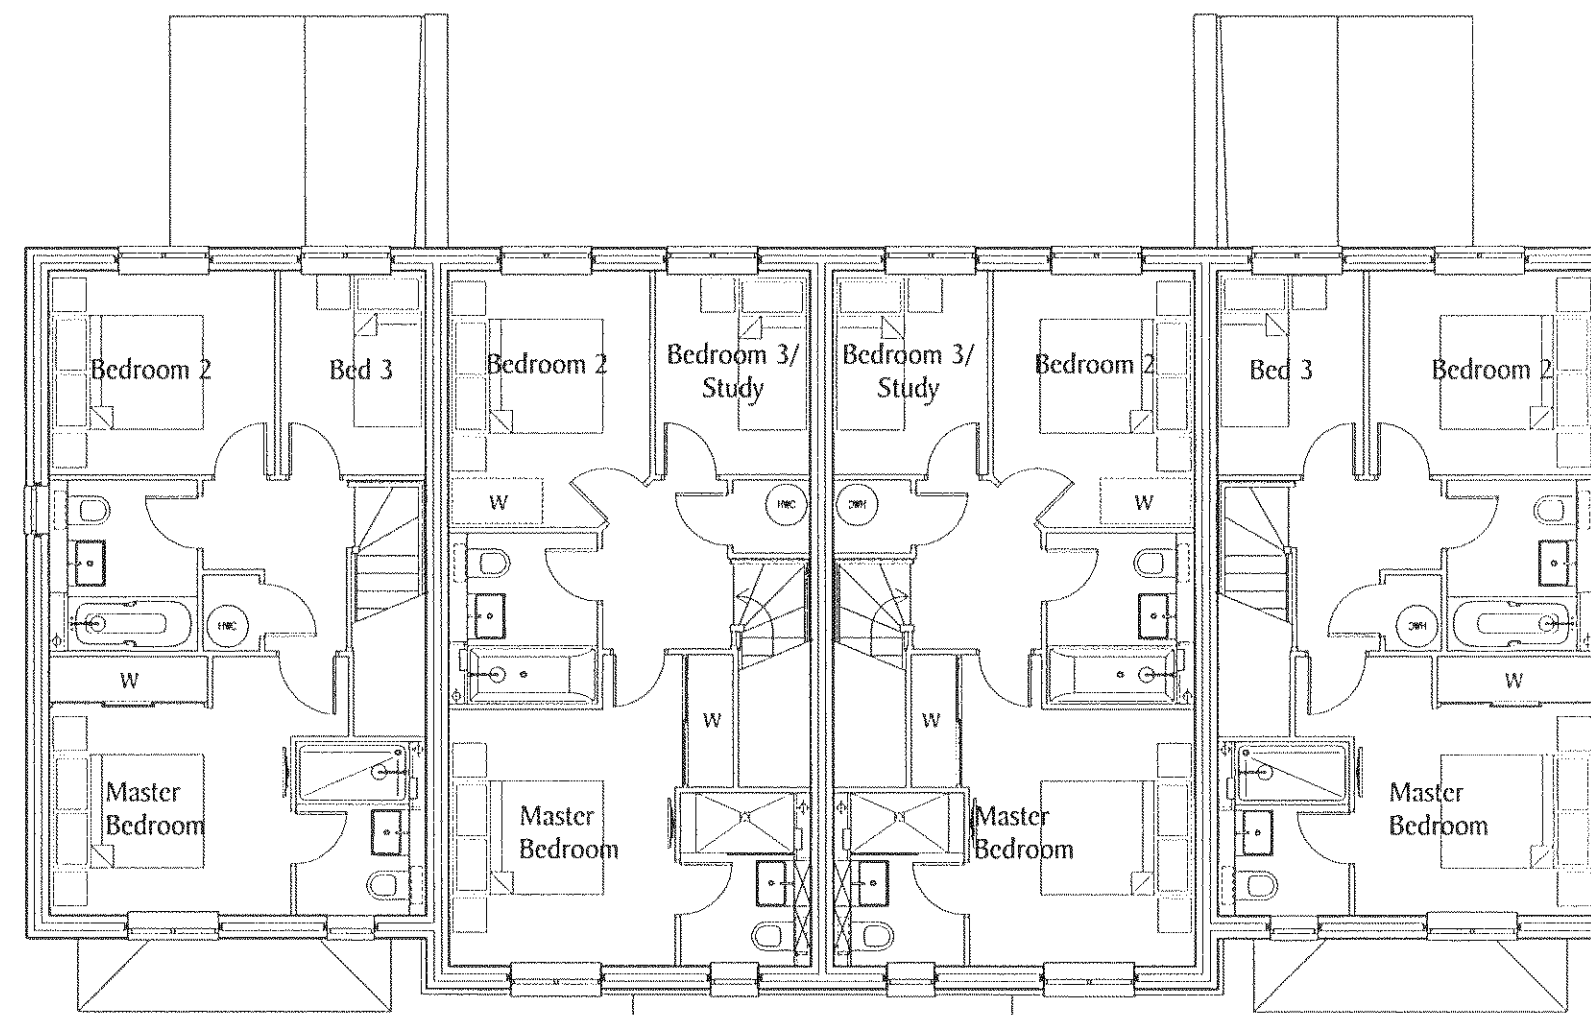


Plot 740 - 3BH2

Plot 741 - 3H1

Plot 742 - 3H1

Plot 743 - 3BH2

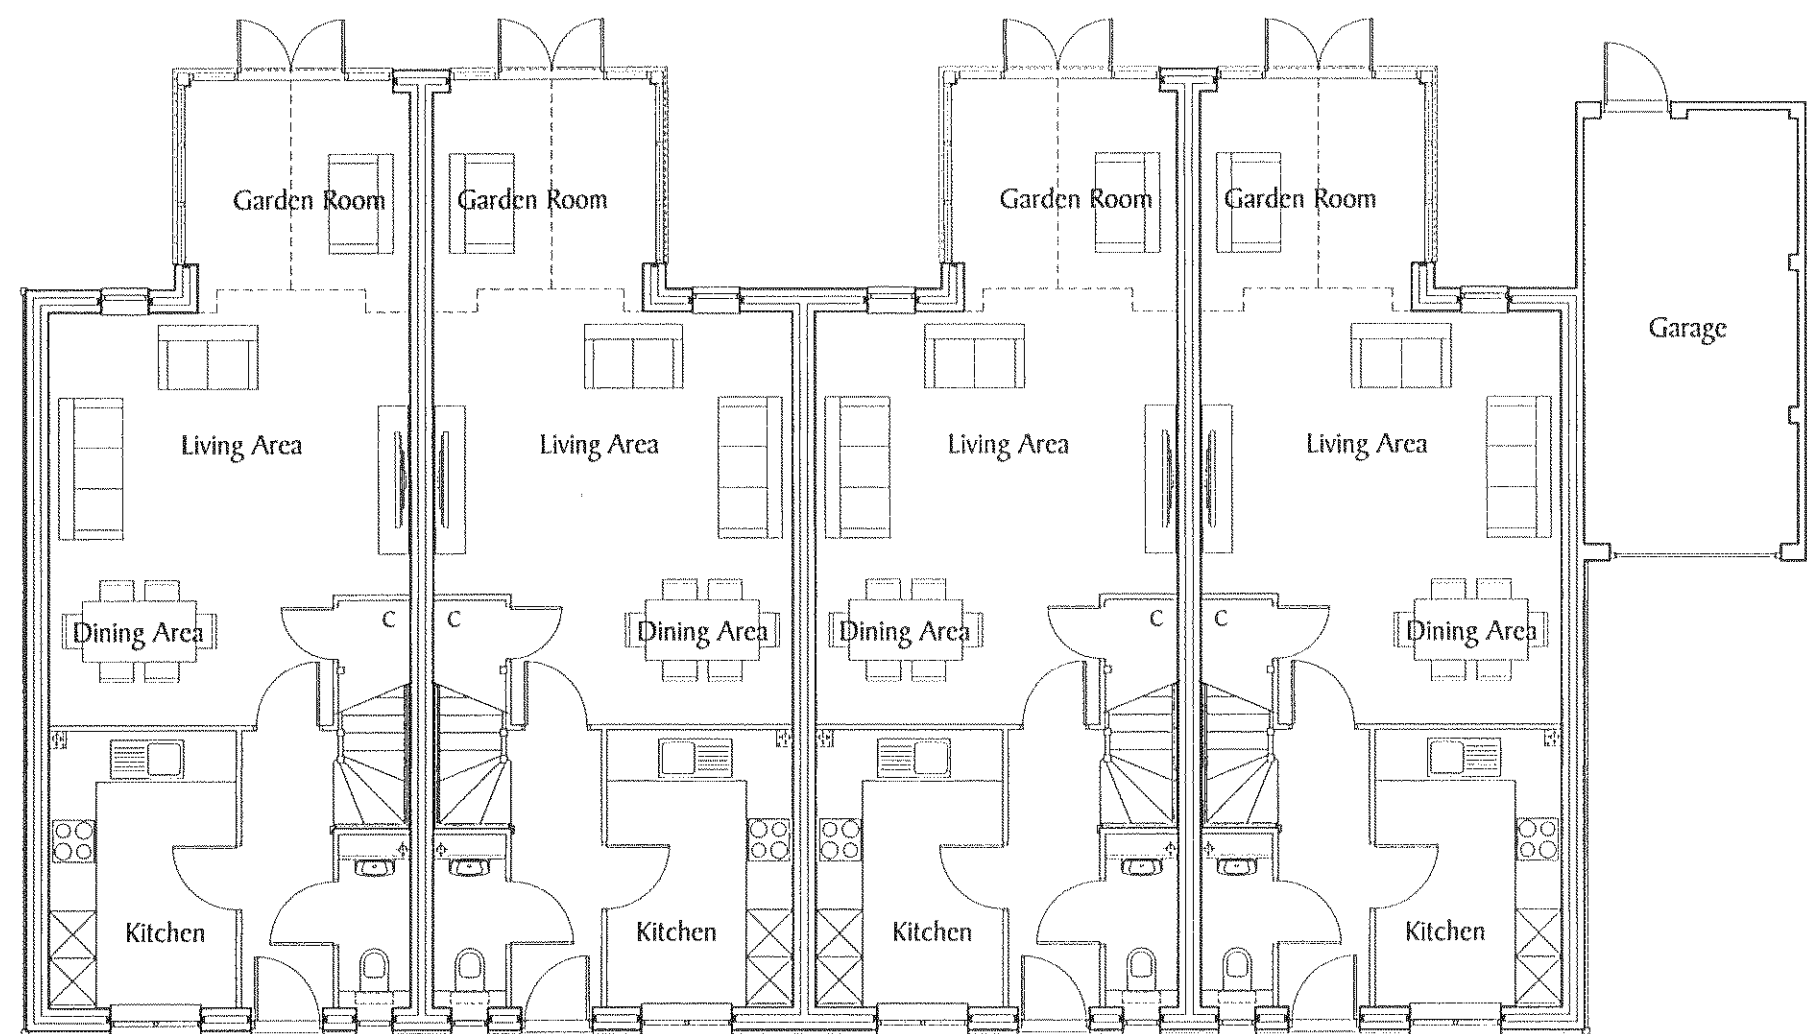


Plot 736 - 3H1(g)

Plot 737 - 3H1(g)

Plot 738 - 3H1(g)

Plot 739 - 3H1(g)

Ground Floor

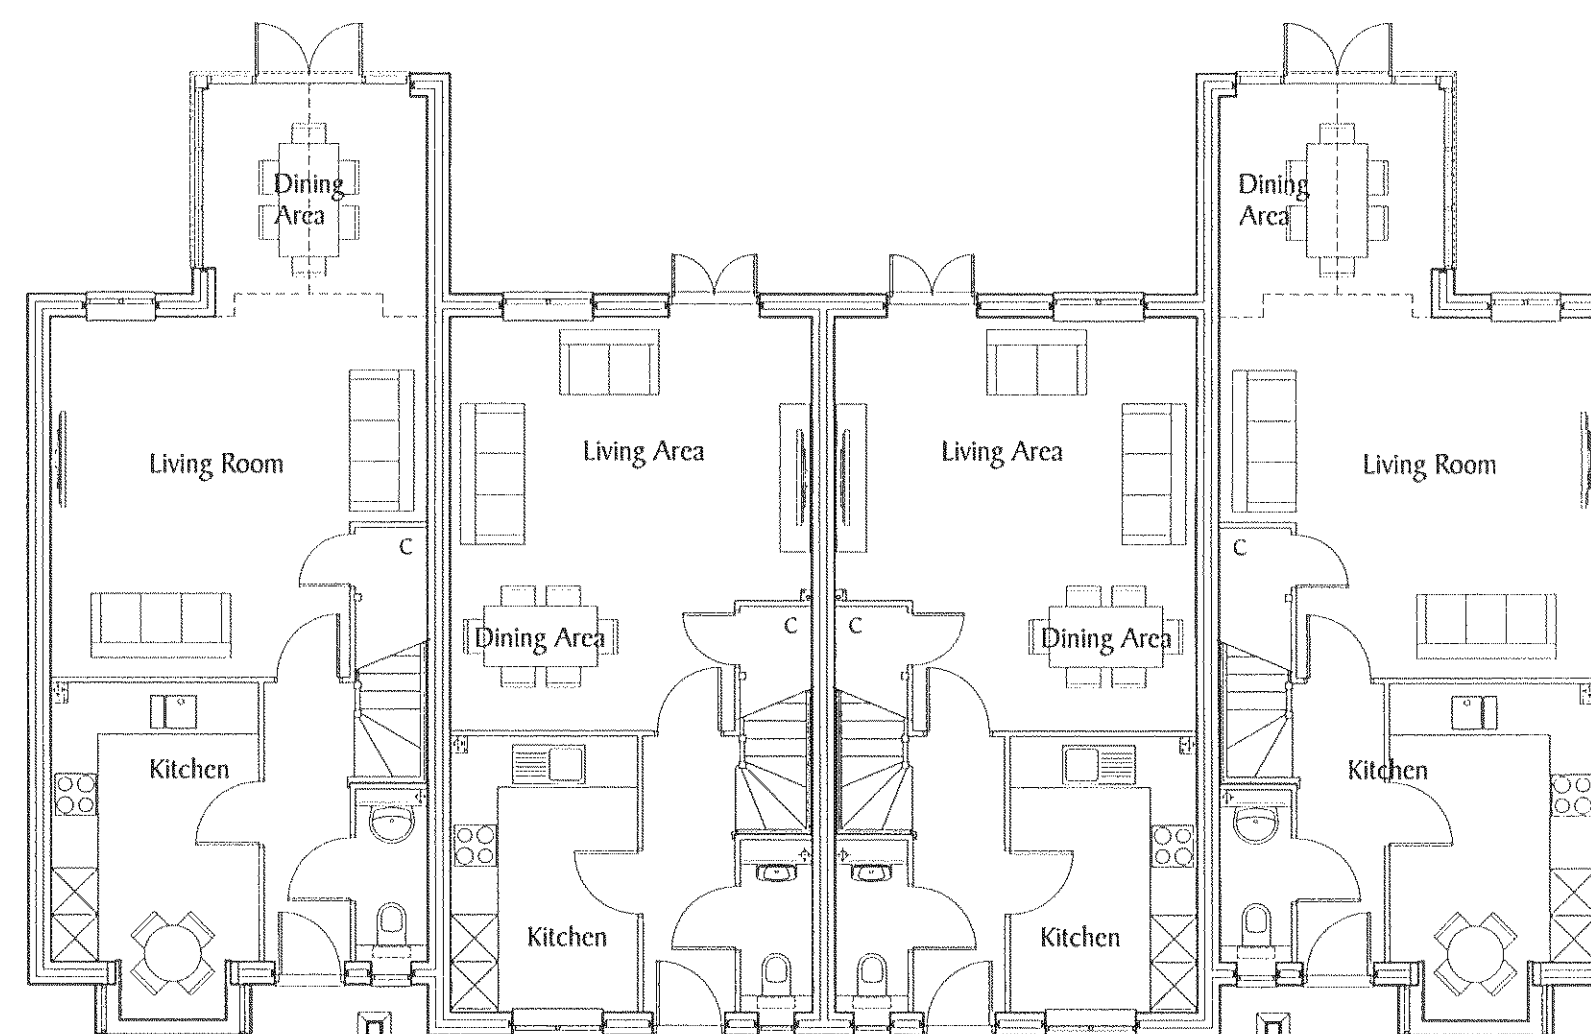


Plot 740 - 3BH2

Plot 741 - 3H1

Plot 742 - 3H1

Plot 743 - 3BH2

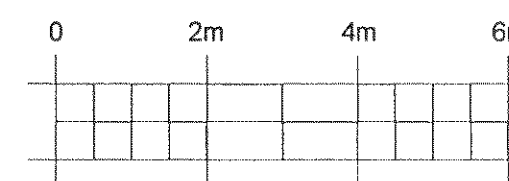

REF	DATE	REVISION
-----	------	----------

DEVELOPMENT
PHASE 2d
CHICHESTER ROAD
NORTH BERSTED

DRAWING TITLE
Plots 736 - 743
Floor Plans
House Types - 3H1, 3H1(g) & 3BH2

Berkeley
HOMES

Berkeley Homes (Southern) Limited
 Berkeley House, Summers Place
 Stone Street, Billingshurst
 West Sussex RH14 9GN
 Tel: (01403) 279000

DRAWN NAM	CHECKED
DATE SEPTEMBER 2013	SCALE 1:100 @ A1

DRG NO. S812/Ph2d/P736-743/01	REV.
---	------