



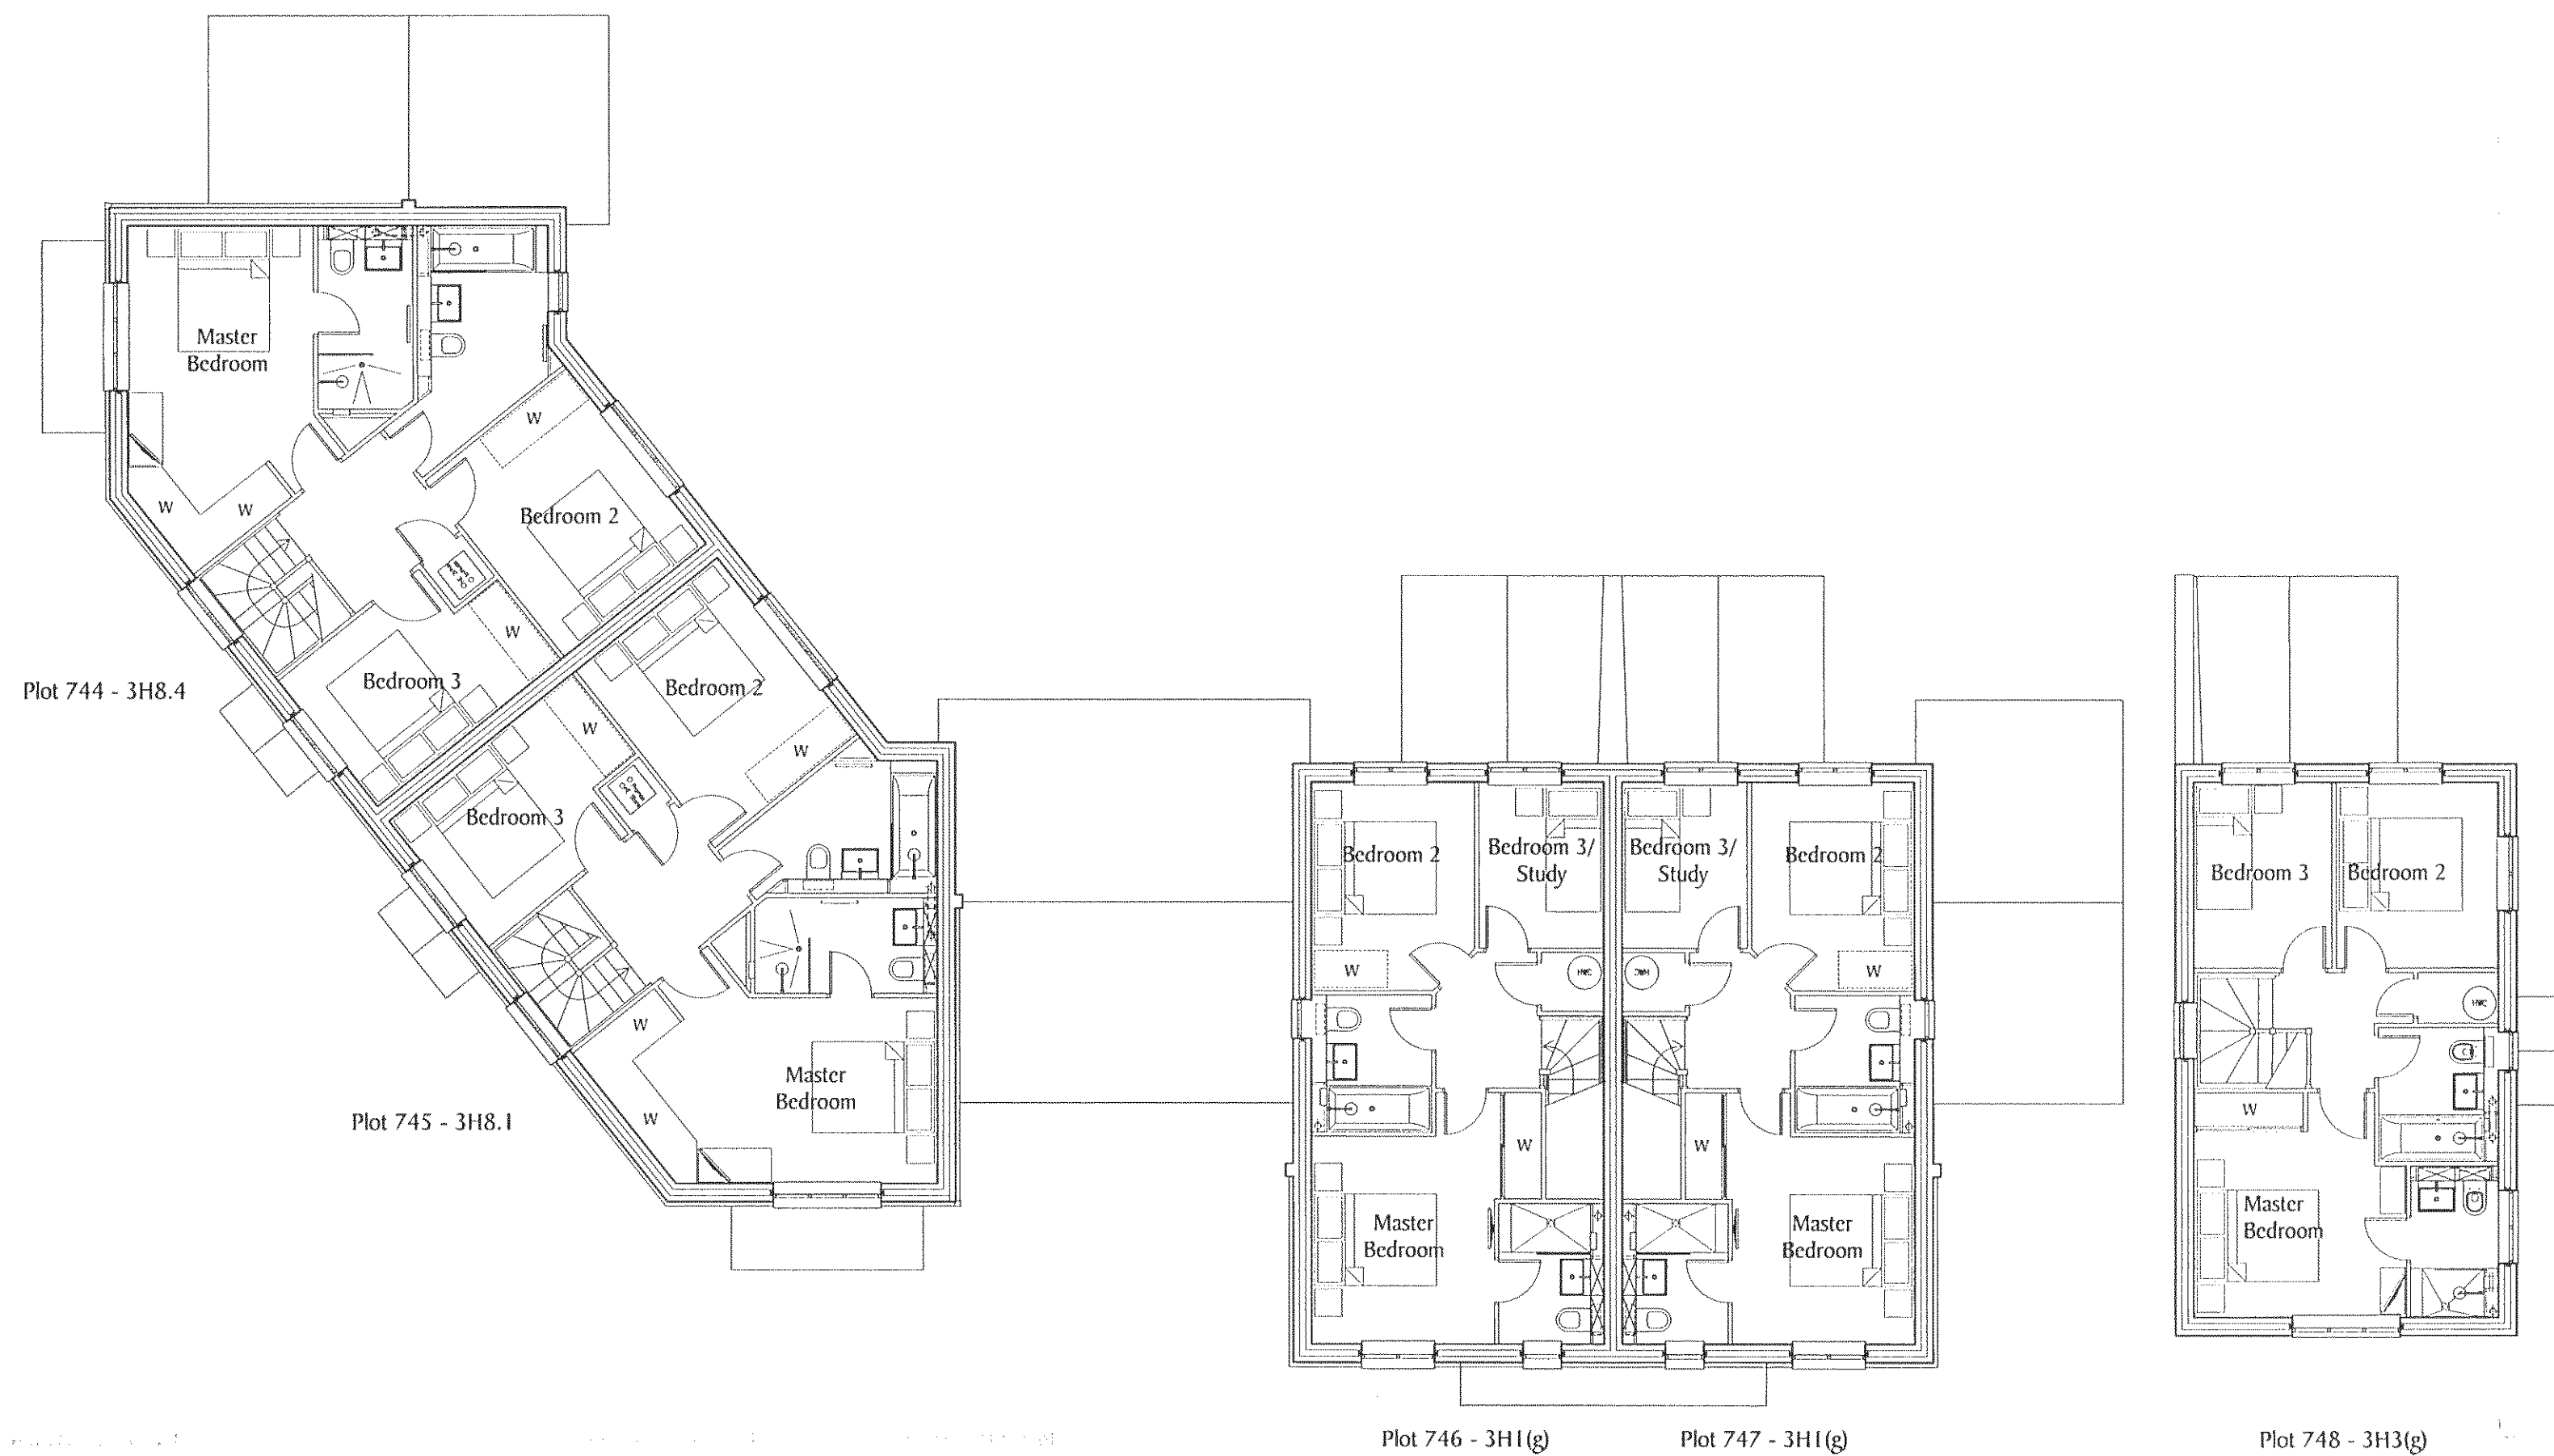

First Floor

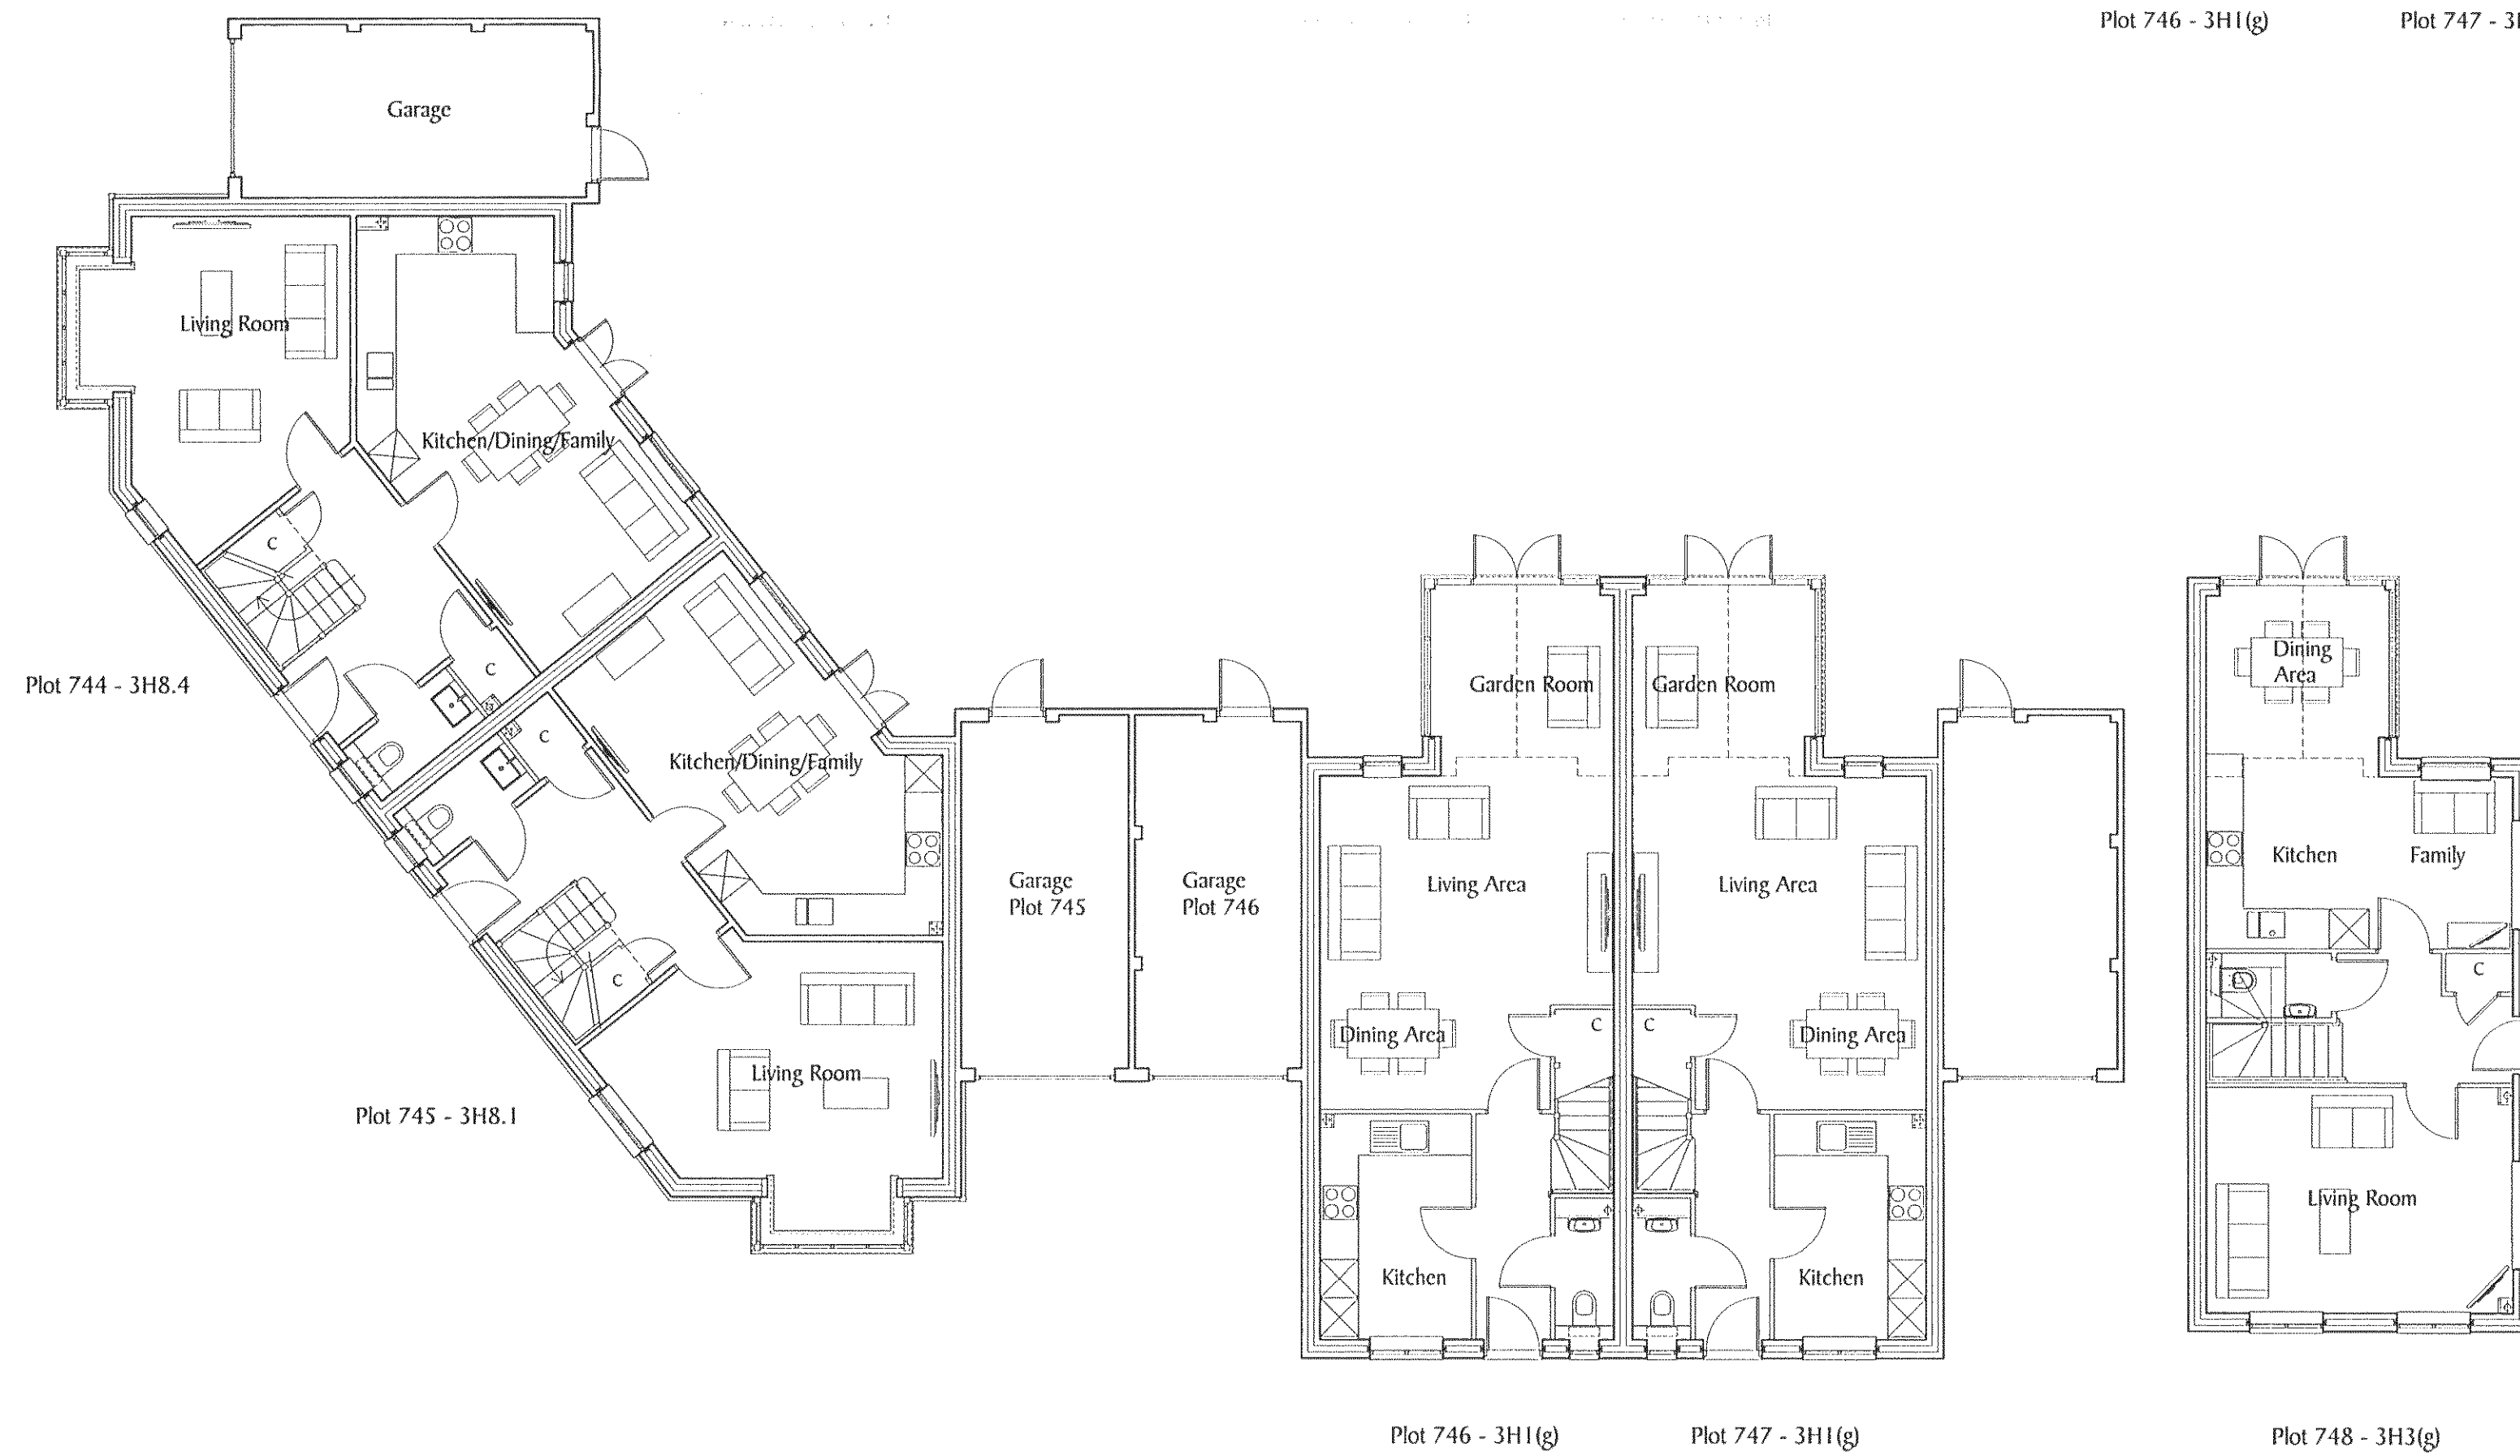

Ground Floor

REF	DATE	REVISION
DEVELOPMENT PHASE 2d CHICHESTER ROAD NORTH BERSTED		
DRAWING TITLE Plots 744 - 748 Floor Plans House Types - 3H1(g), 3H8.1/4 & 3H3(g)		
 Berkeley Homes (Southern) Limited Berkeley House, Summers Place Stane Street, Billingshurst West Sussex RH14 9GN Tel: (01403) 279000		
DRAWN NAM		CHECKED _____
DATE SEPTEMBER 2013		SCALE 1:100 @ A1
DRG No. S812/Ph2d/P744-748/01		REV. _____