




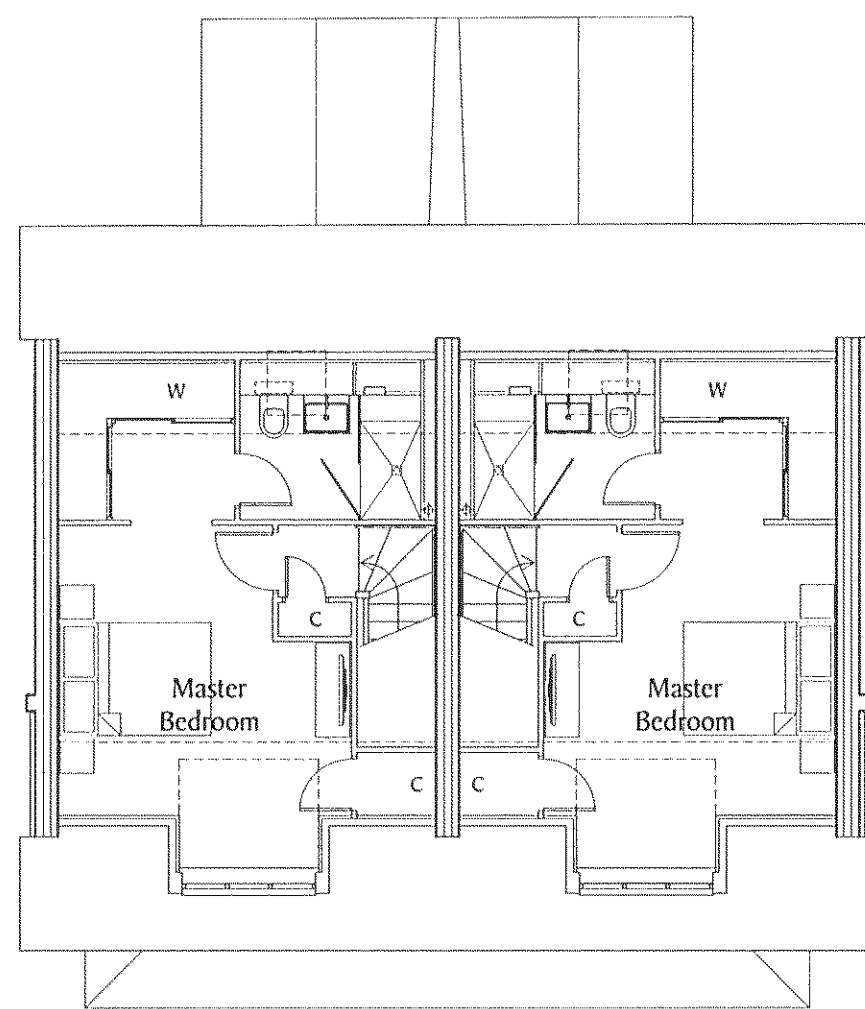


Plot 756 - 3H14
Second Floor

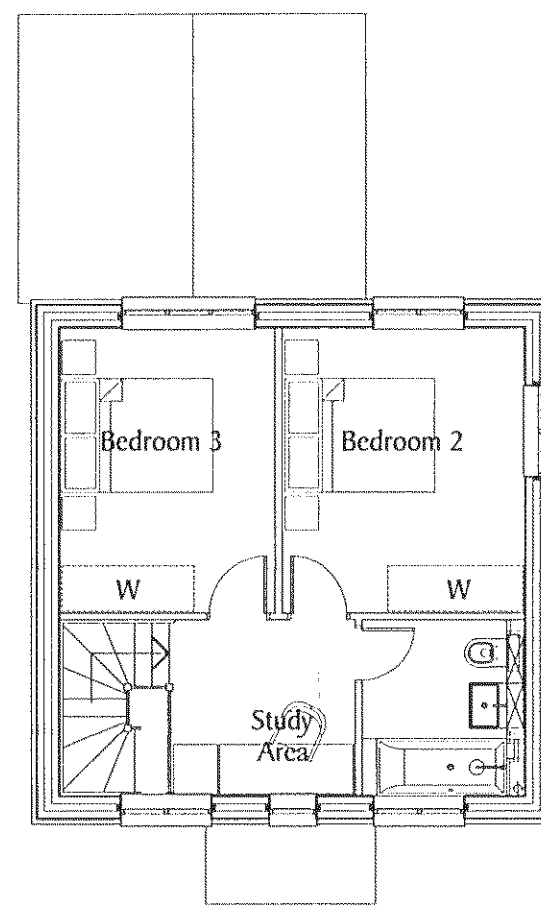


Plot 754 - 3H15.3

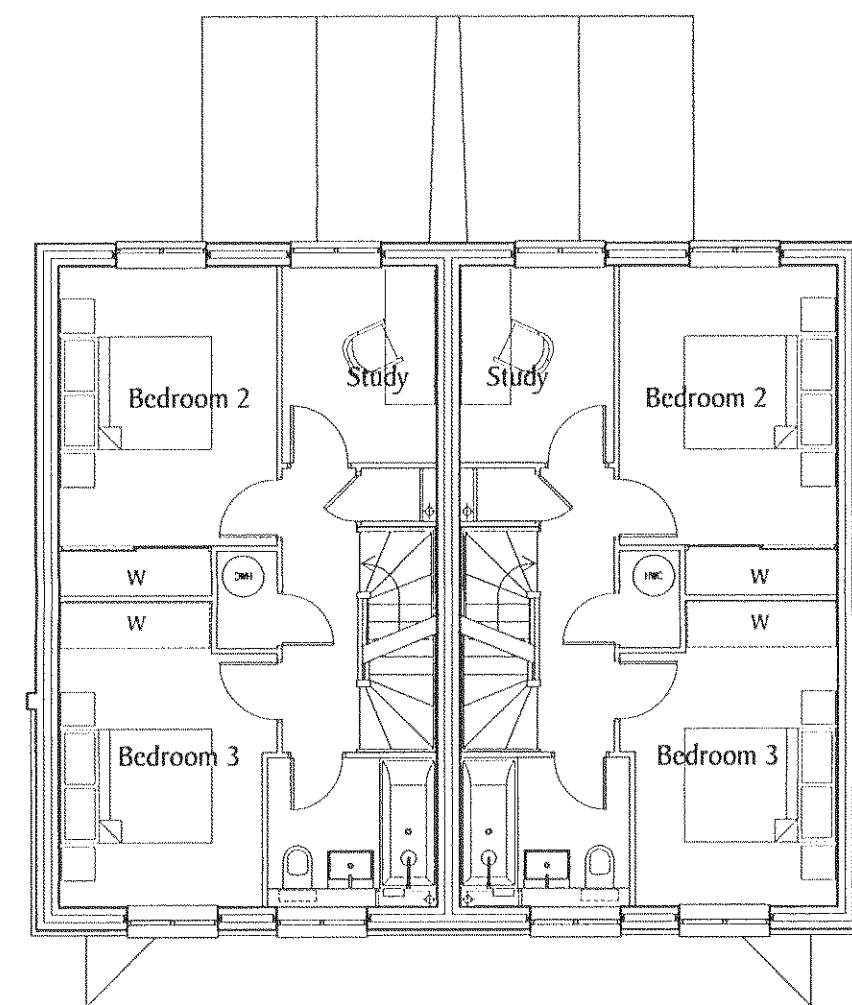


Plot 756 - 3H14
First Floor

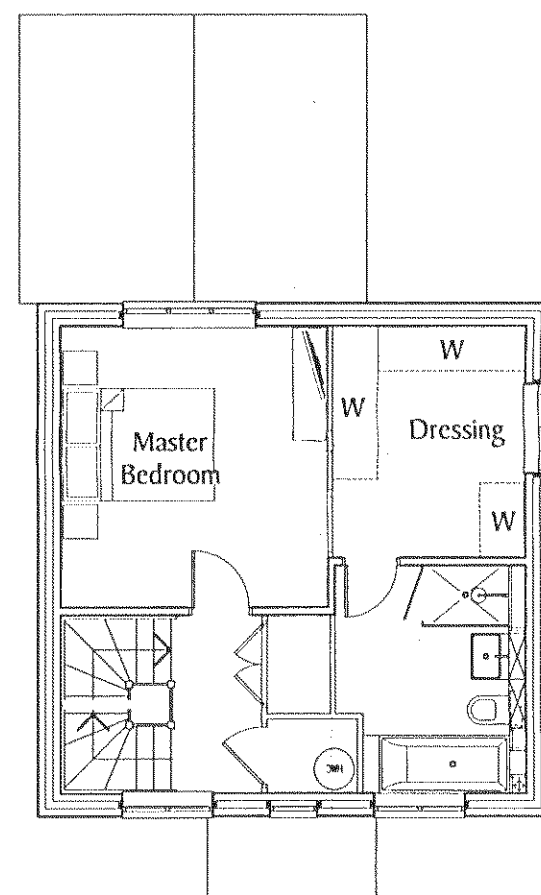

Plot 754 - 3H15.3

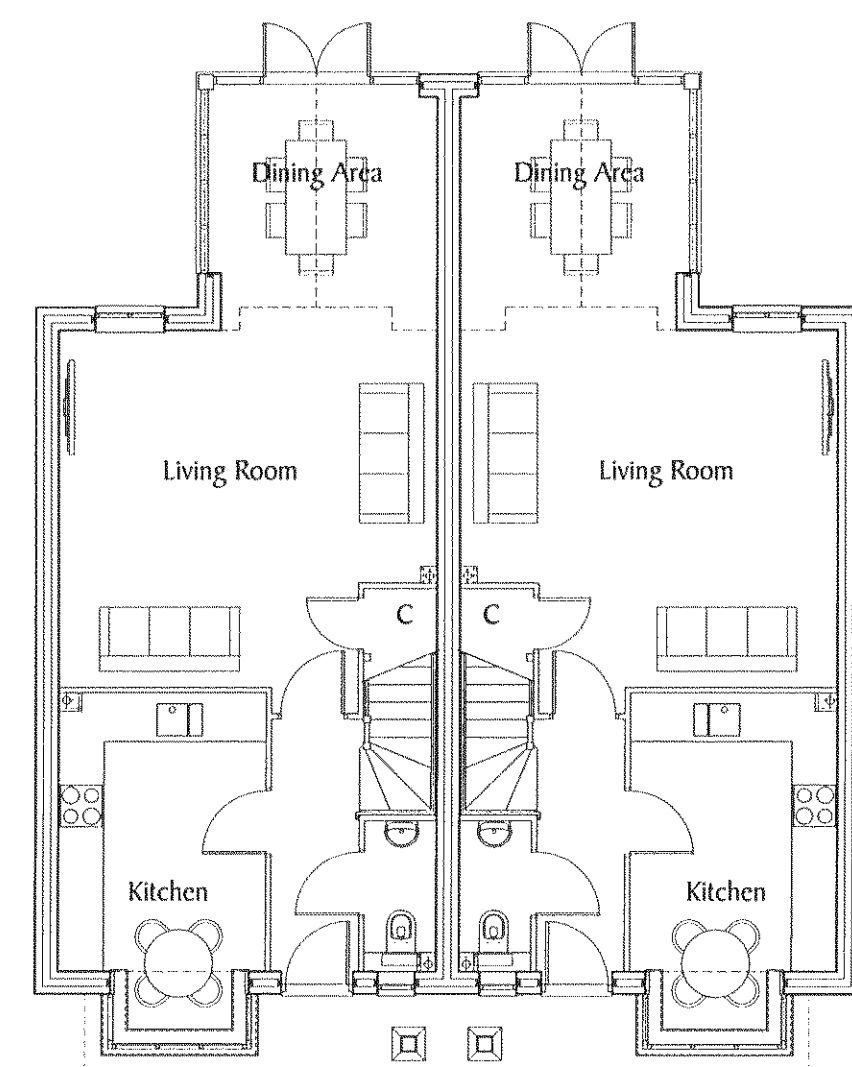

Plot 756 - 3H14
Ground Floor

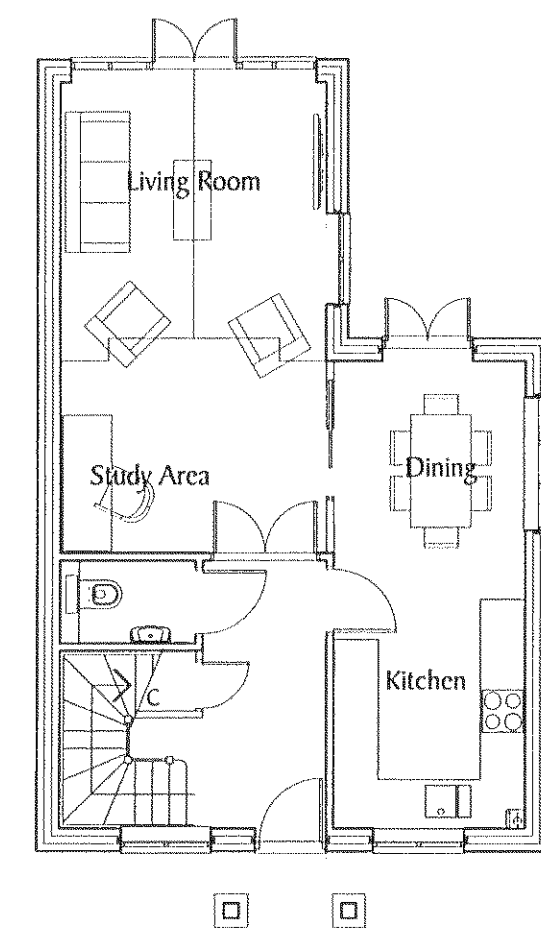

Plot 754 - 3H15.3



Front Elevation

Side Elevation




Rear Elevation

Side Elevation



Side Elevation

Side Elevation

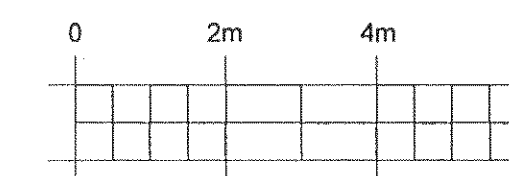

REF	DATE	REVISION
-----	------	----------

DEVELOPMENT
PHASE 2d
CHICHESTER ROAD
NORTH BERTSD

DRAWING TITLE
Plots 754 - 756
Floor Plans & Elevations
House Types - 3H14 & 3H15.3

Berkeley
HOMES

Berkeley Homes (Southern) Limited
Berkeley House, Summers Place
Stane Street, Billingshurst
West Sussex RH14 9GN
Tel: (01403) 279000

DRAWN NAM	CHECKED
DATE SEPTEMBER 2013	SCALE 1:100 @ A1

DRG No. S812/Ph2d/P754-756	REV.
-------------------------------	------