




This drawing is copyright and may not be altered, traced, photographed copied nor used for any purpose other than that for which it is issued, without the written permission of Messrs. Stride & Son.  
All dimensions are to be checked on site before commencement of works.  
All details of dimensions relating to sub-contractors or suppliers work must be checked and agreed between the general contractor and the sub-contractor or suppliers.  
All foundation details to be finalised on excavation of foundation trenches in accordance with C.P. 2004 and B.S. 8110. Depths and type to be agreed with Building Inspectors, bearing in mind the soil strata and site conditions.

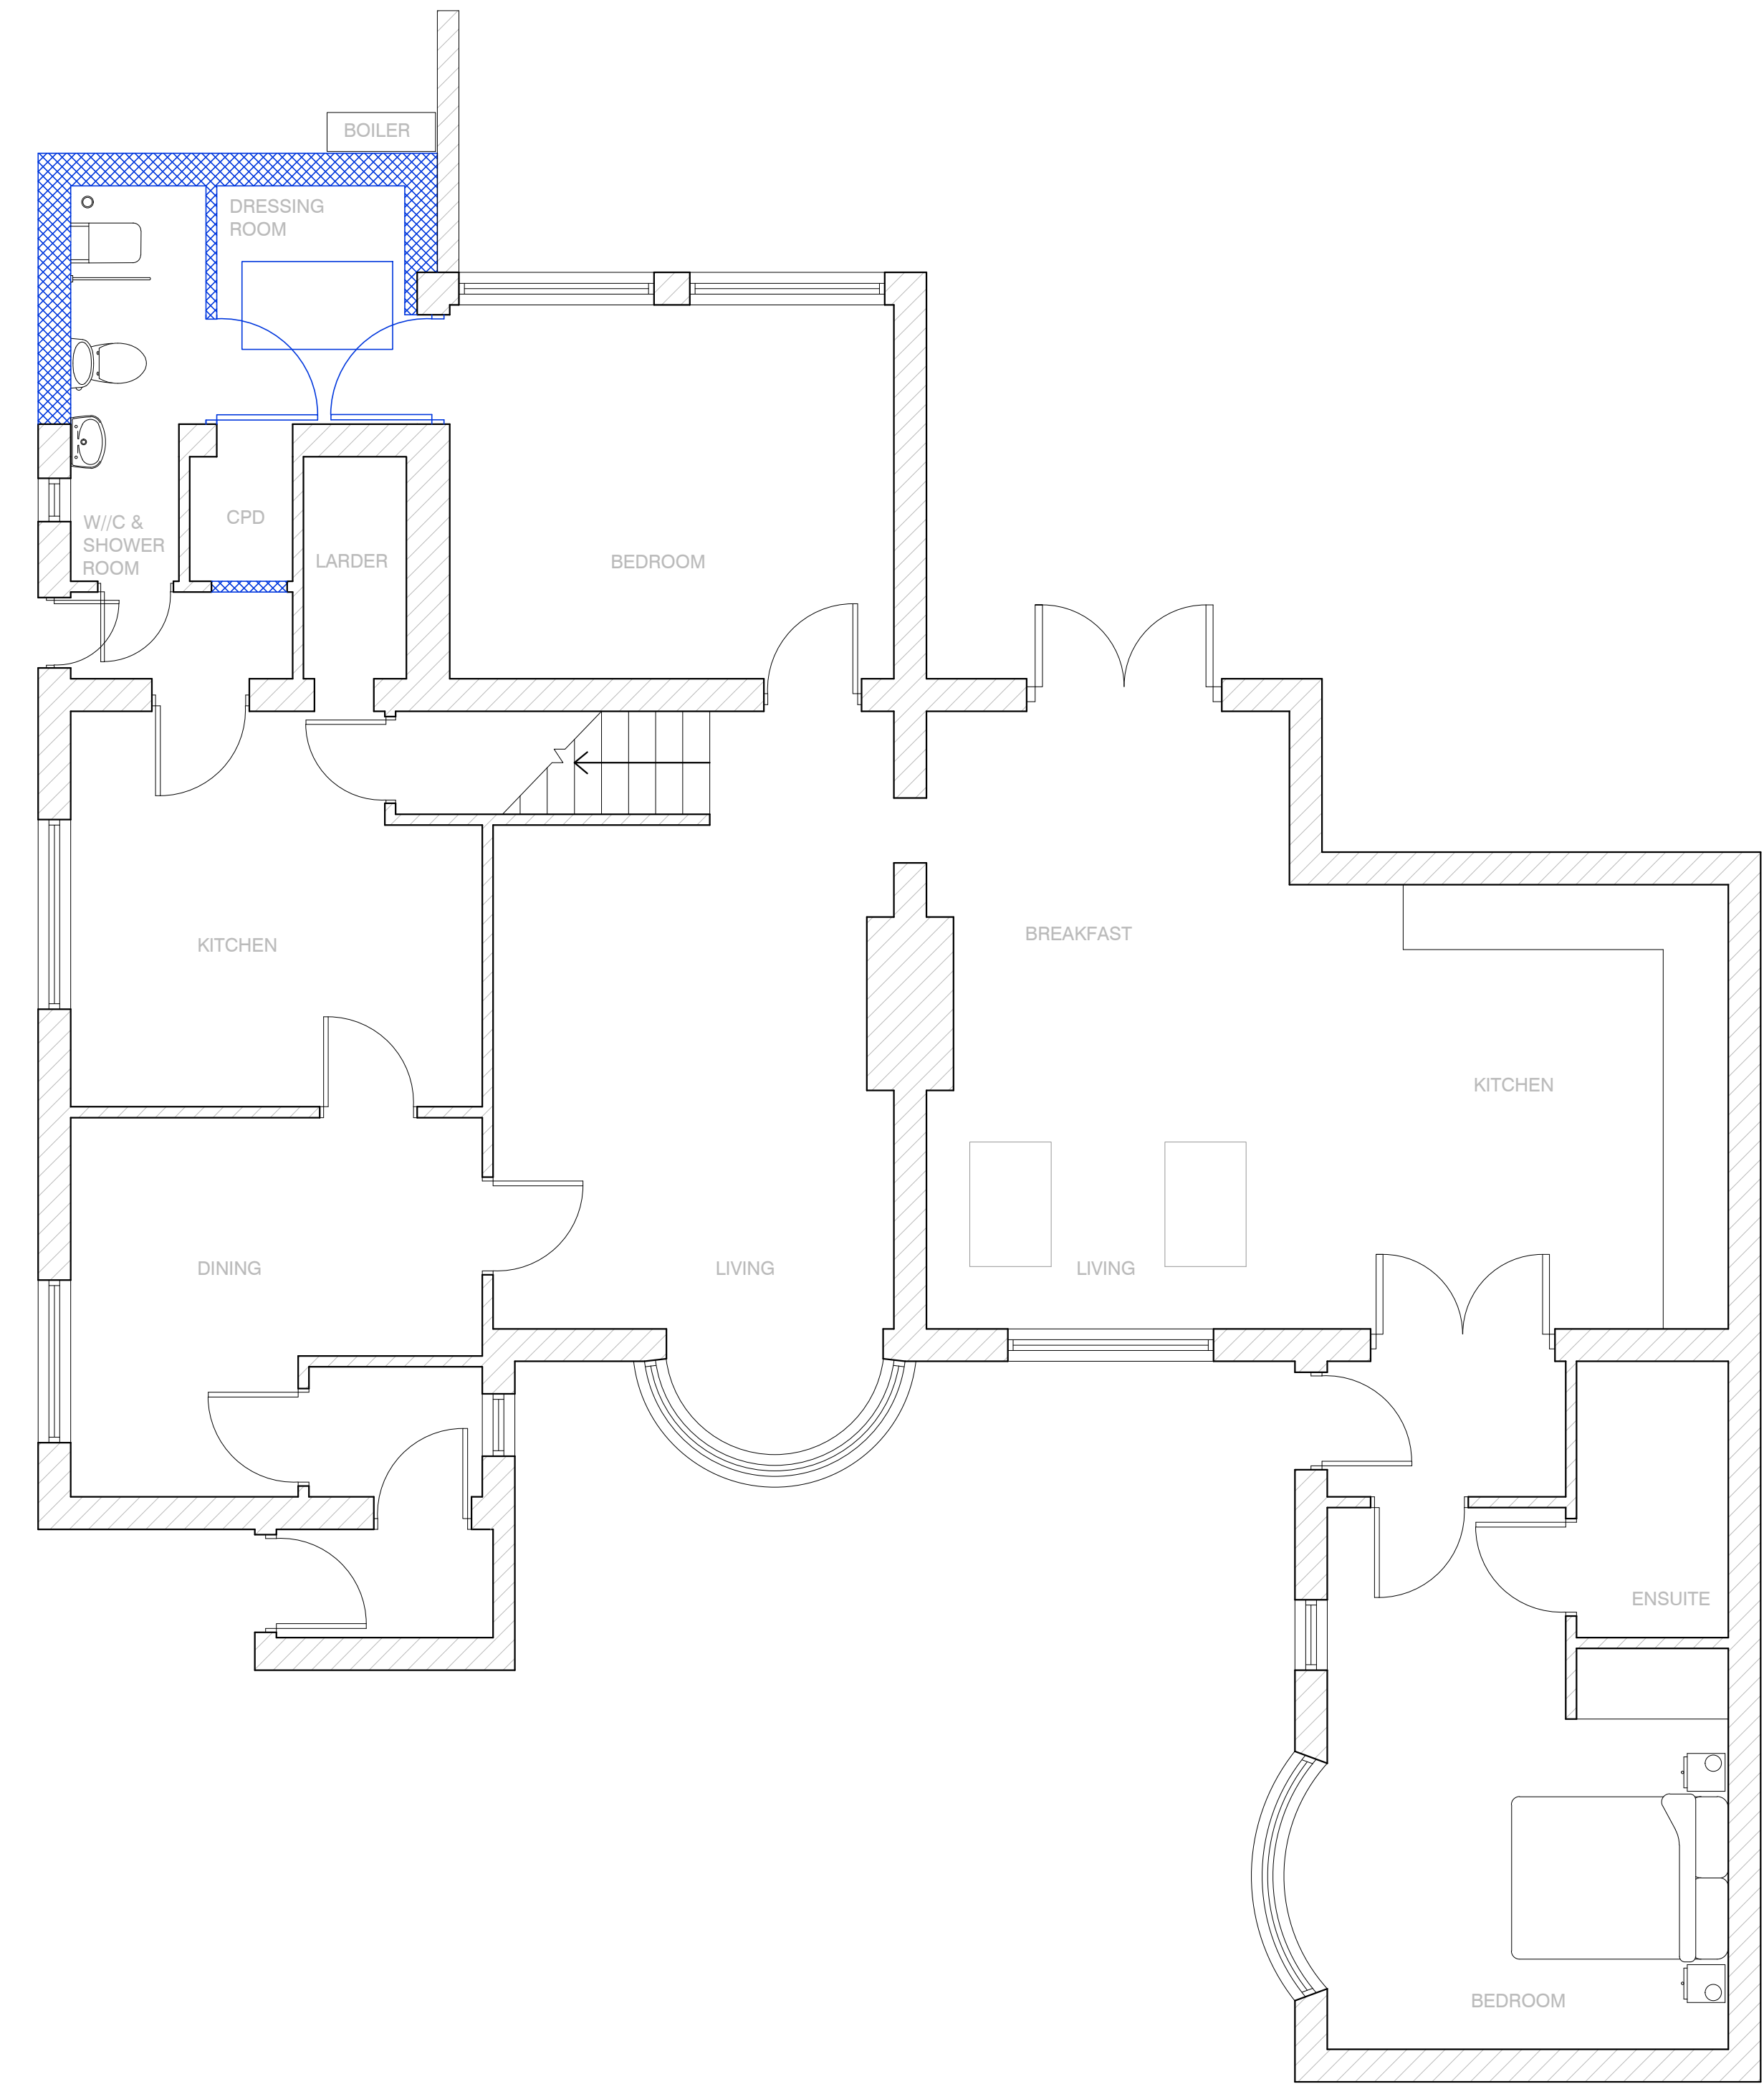

PROPOSED GROUND FLOOR  
Scale - 1:50

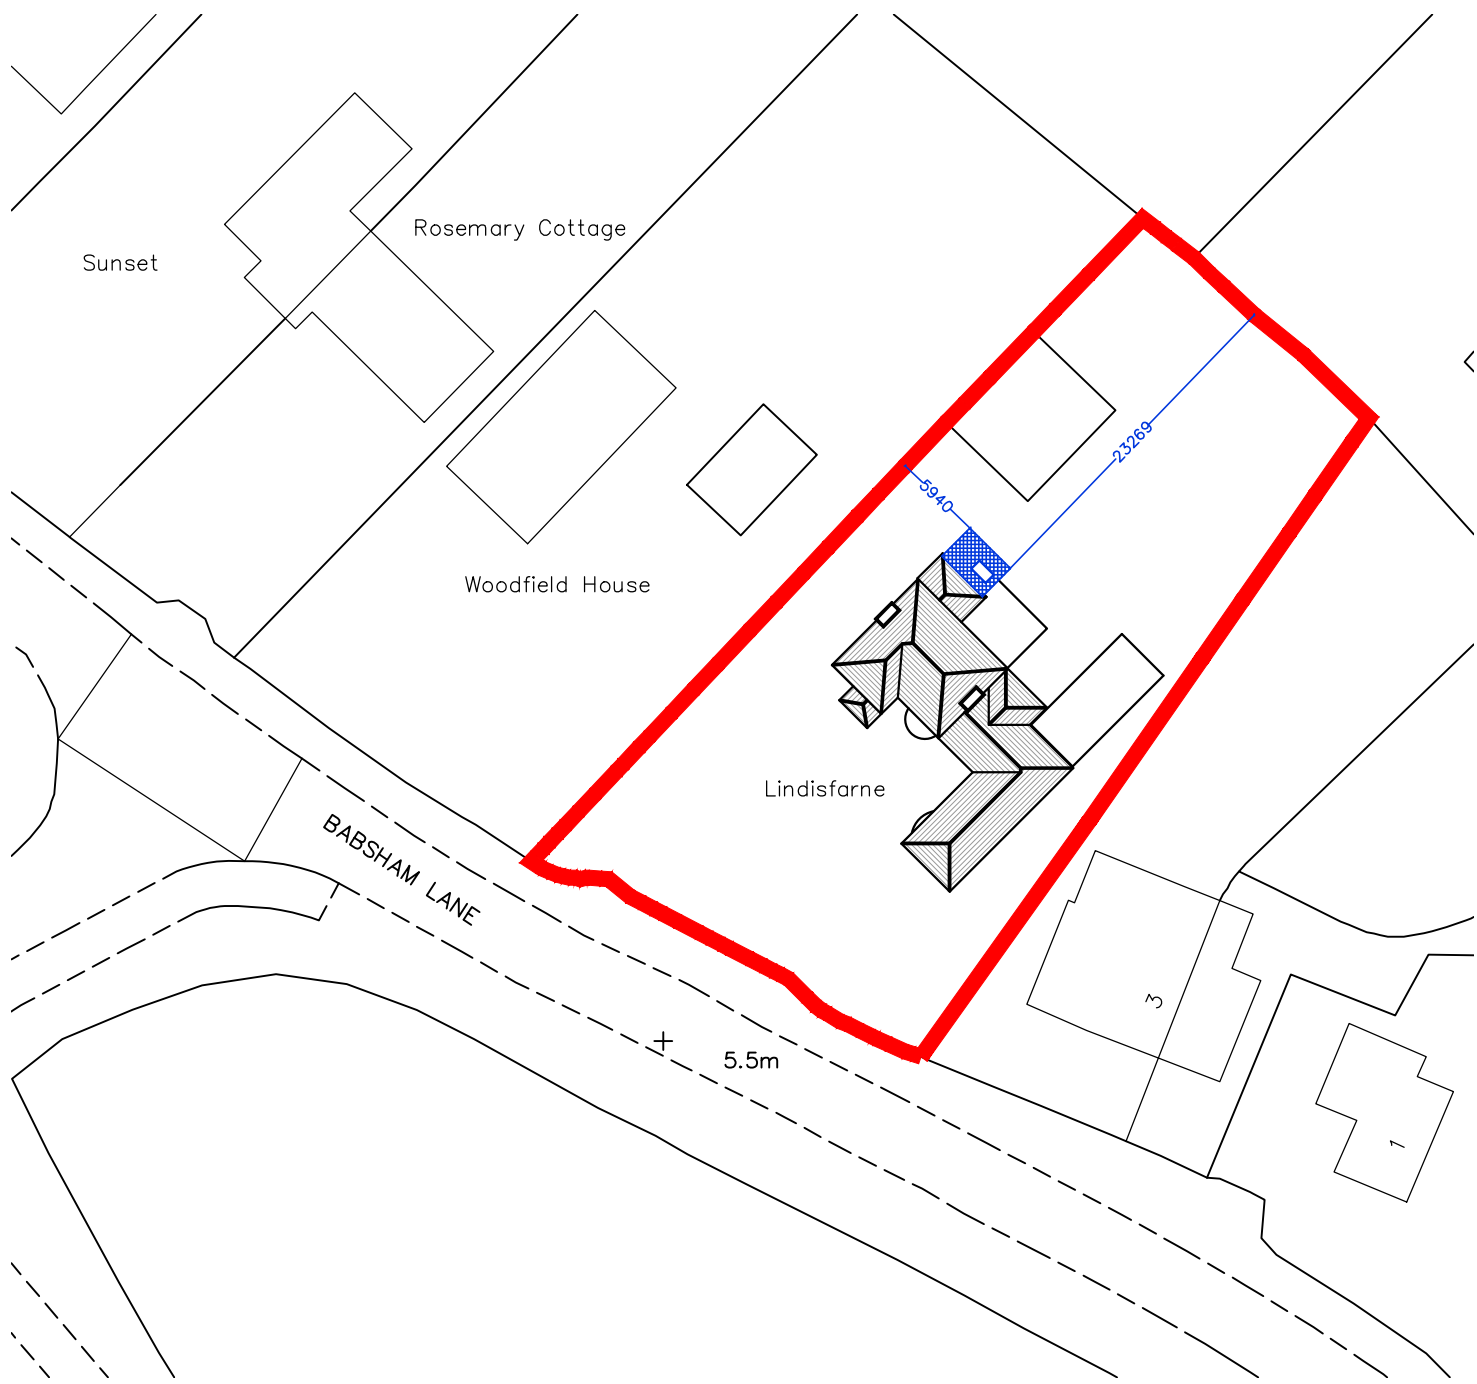


Ordnance Survey (c) Crown Copyright 2017. All rights reserved. Licence number 100022432  
PROPOSED SITE PLAN  
Scale - 1:500

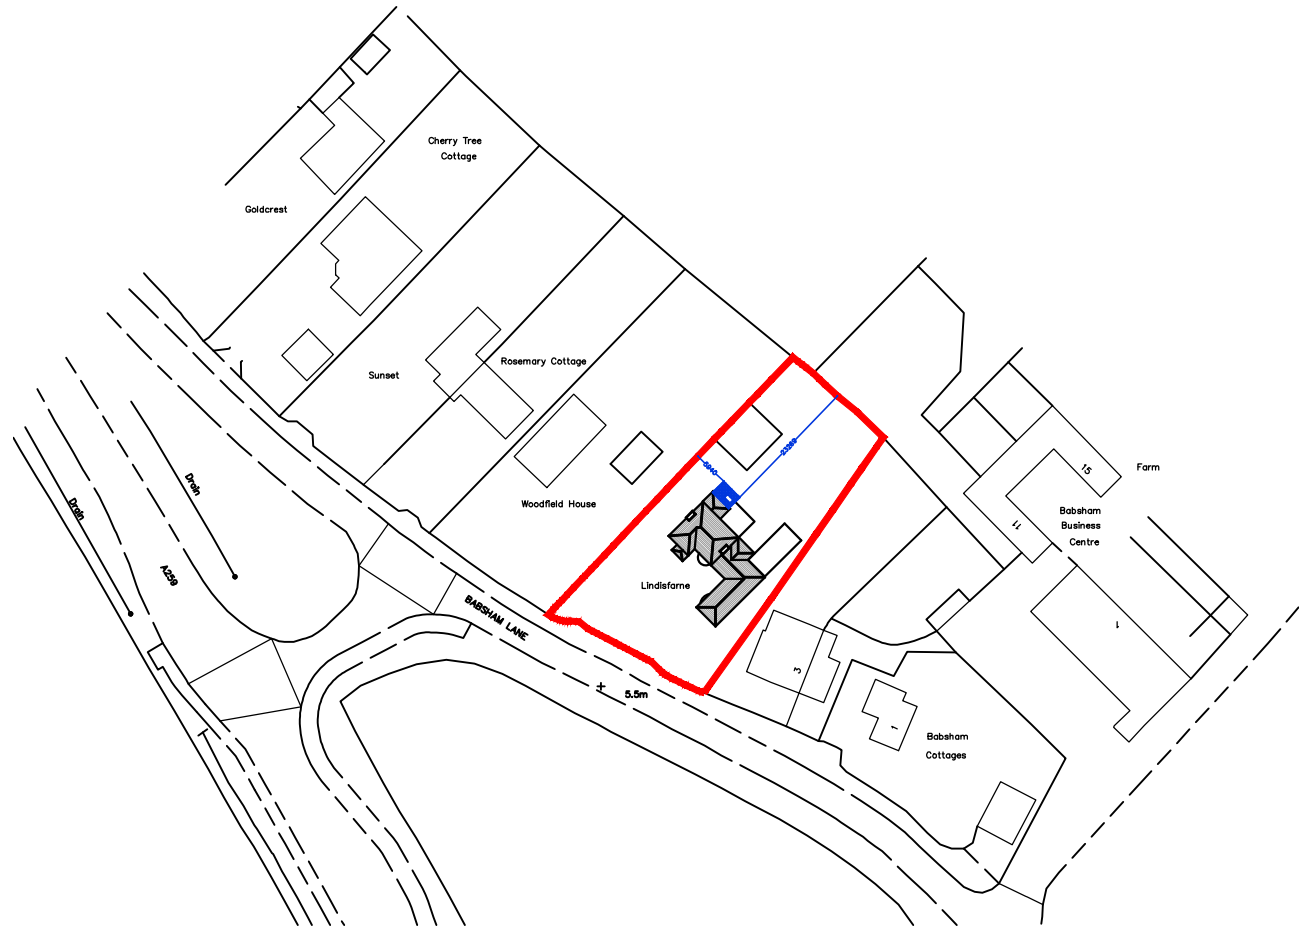


Ordnance Survey (c) Crown Copyright 2017. All rights reserved. Licence number 100022432  
PROPOSED LOCATION PLAN  
Scale - 1:1250



PROPOSED NORTH-EAST REAR ELEVATION  
Scale - 1:100

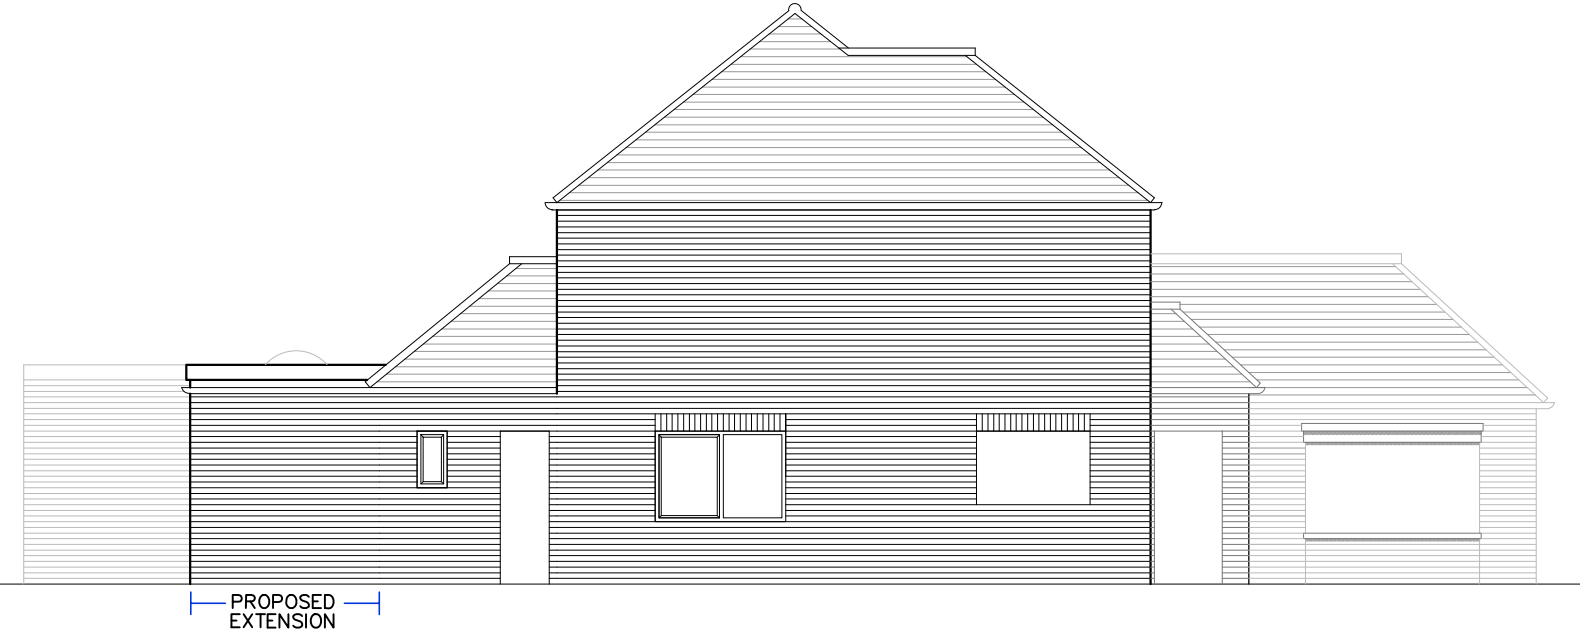

PROPOSED NORTH-WEST SIDE ELEVATION  
Scale - 1:100

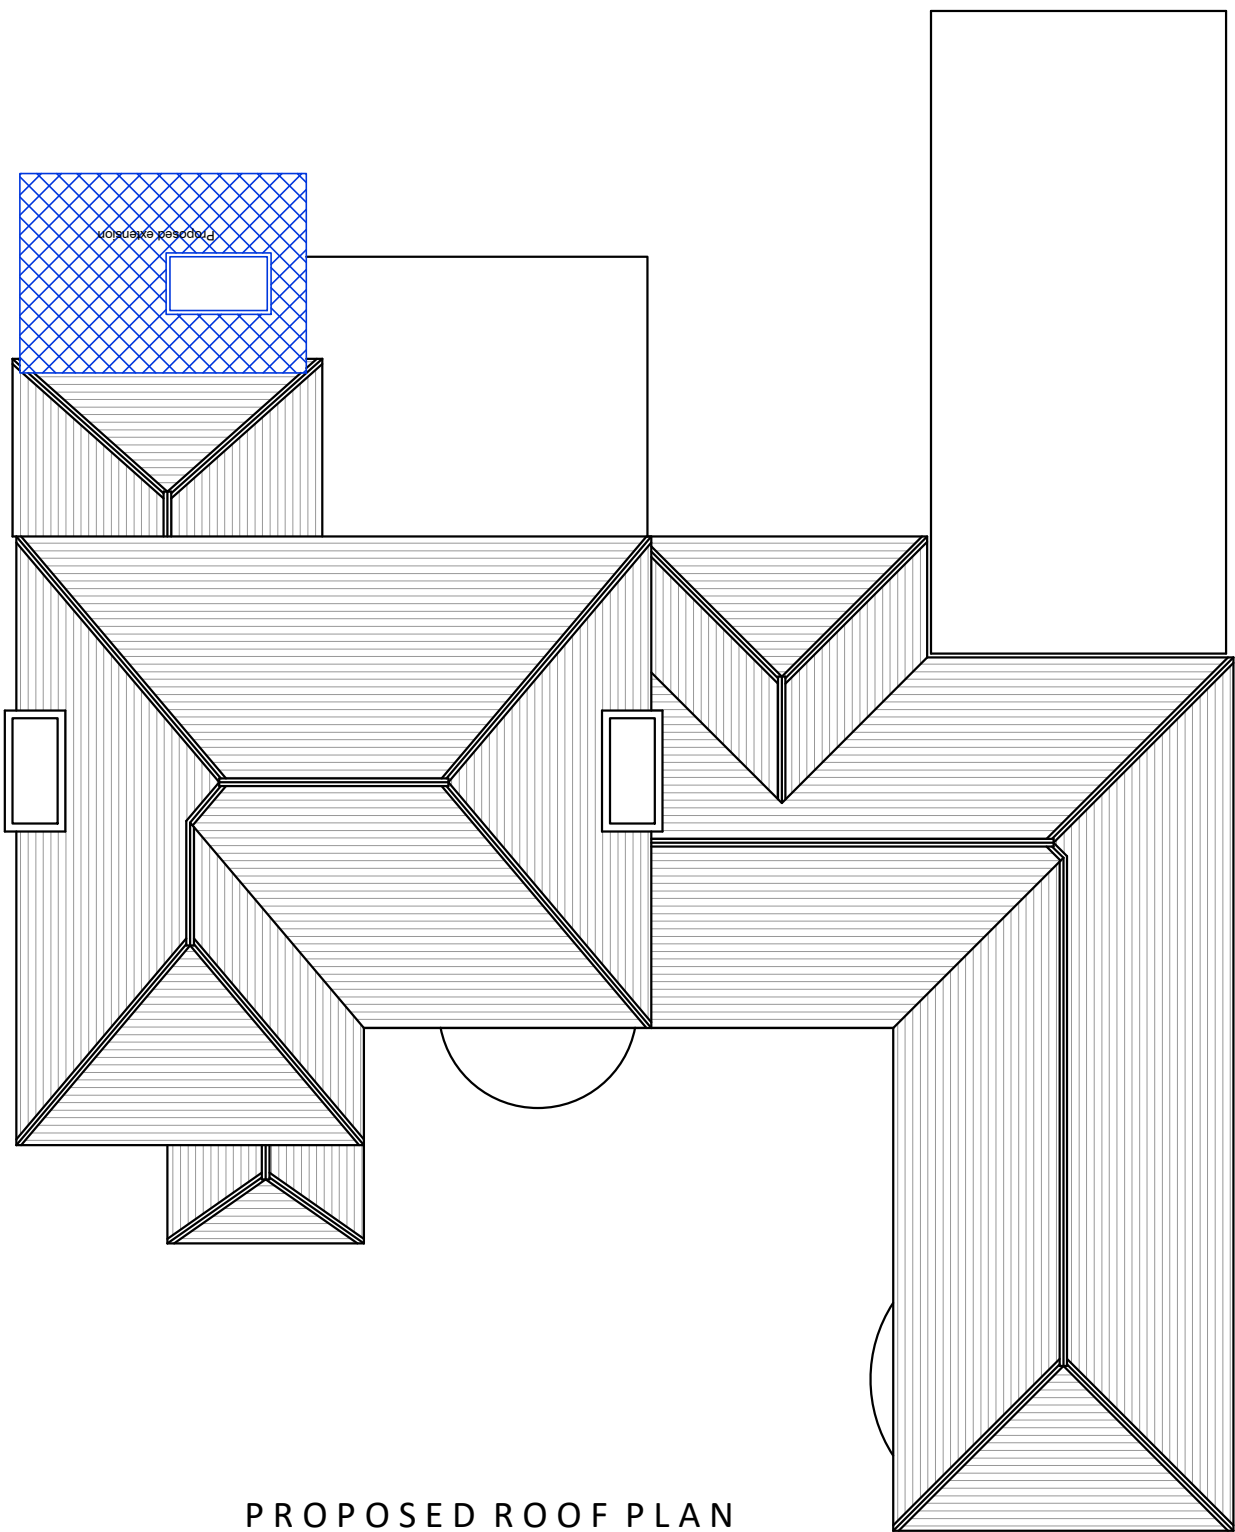

PROPOSED ROOF PLAN  
Scale - 1:100

|                                                         |          |                |
|---------------------------------------------------------|----------|----------------|
| Lindisfarne<br>Babsham Lane<br>Bognor Regis<br>PO20 5EL | DRG. No. | 17094-02       |
|                                                         | SCALE:   | As stated @ A1 |
|                                                         | DATE     | May 17         |
|                                                         | DRAWN    | NW             |
|                                                         | CHECKED  |                |

**STRIDE & SON**  
SURVEYORS, VALUERS, LAND & ESTATE AGENTS  
SOUTHDOWN HOUSE  
St. JOHN'S STREET  
CHICHESTER  
SUSSEX  
PO19 1XQ  
TEL: (01243) 813766  
FAX: (01243) 786713