


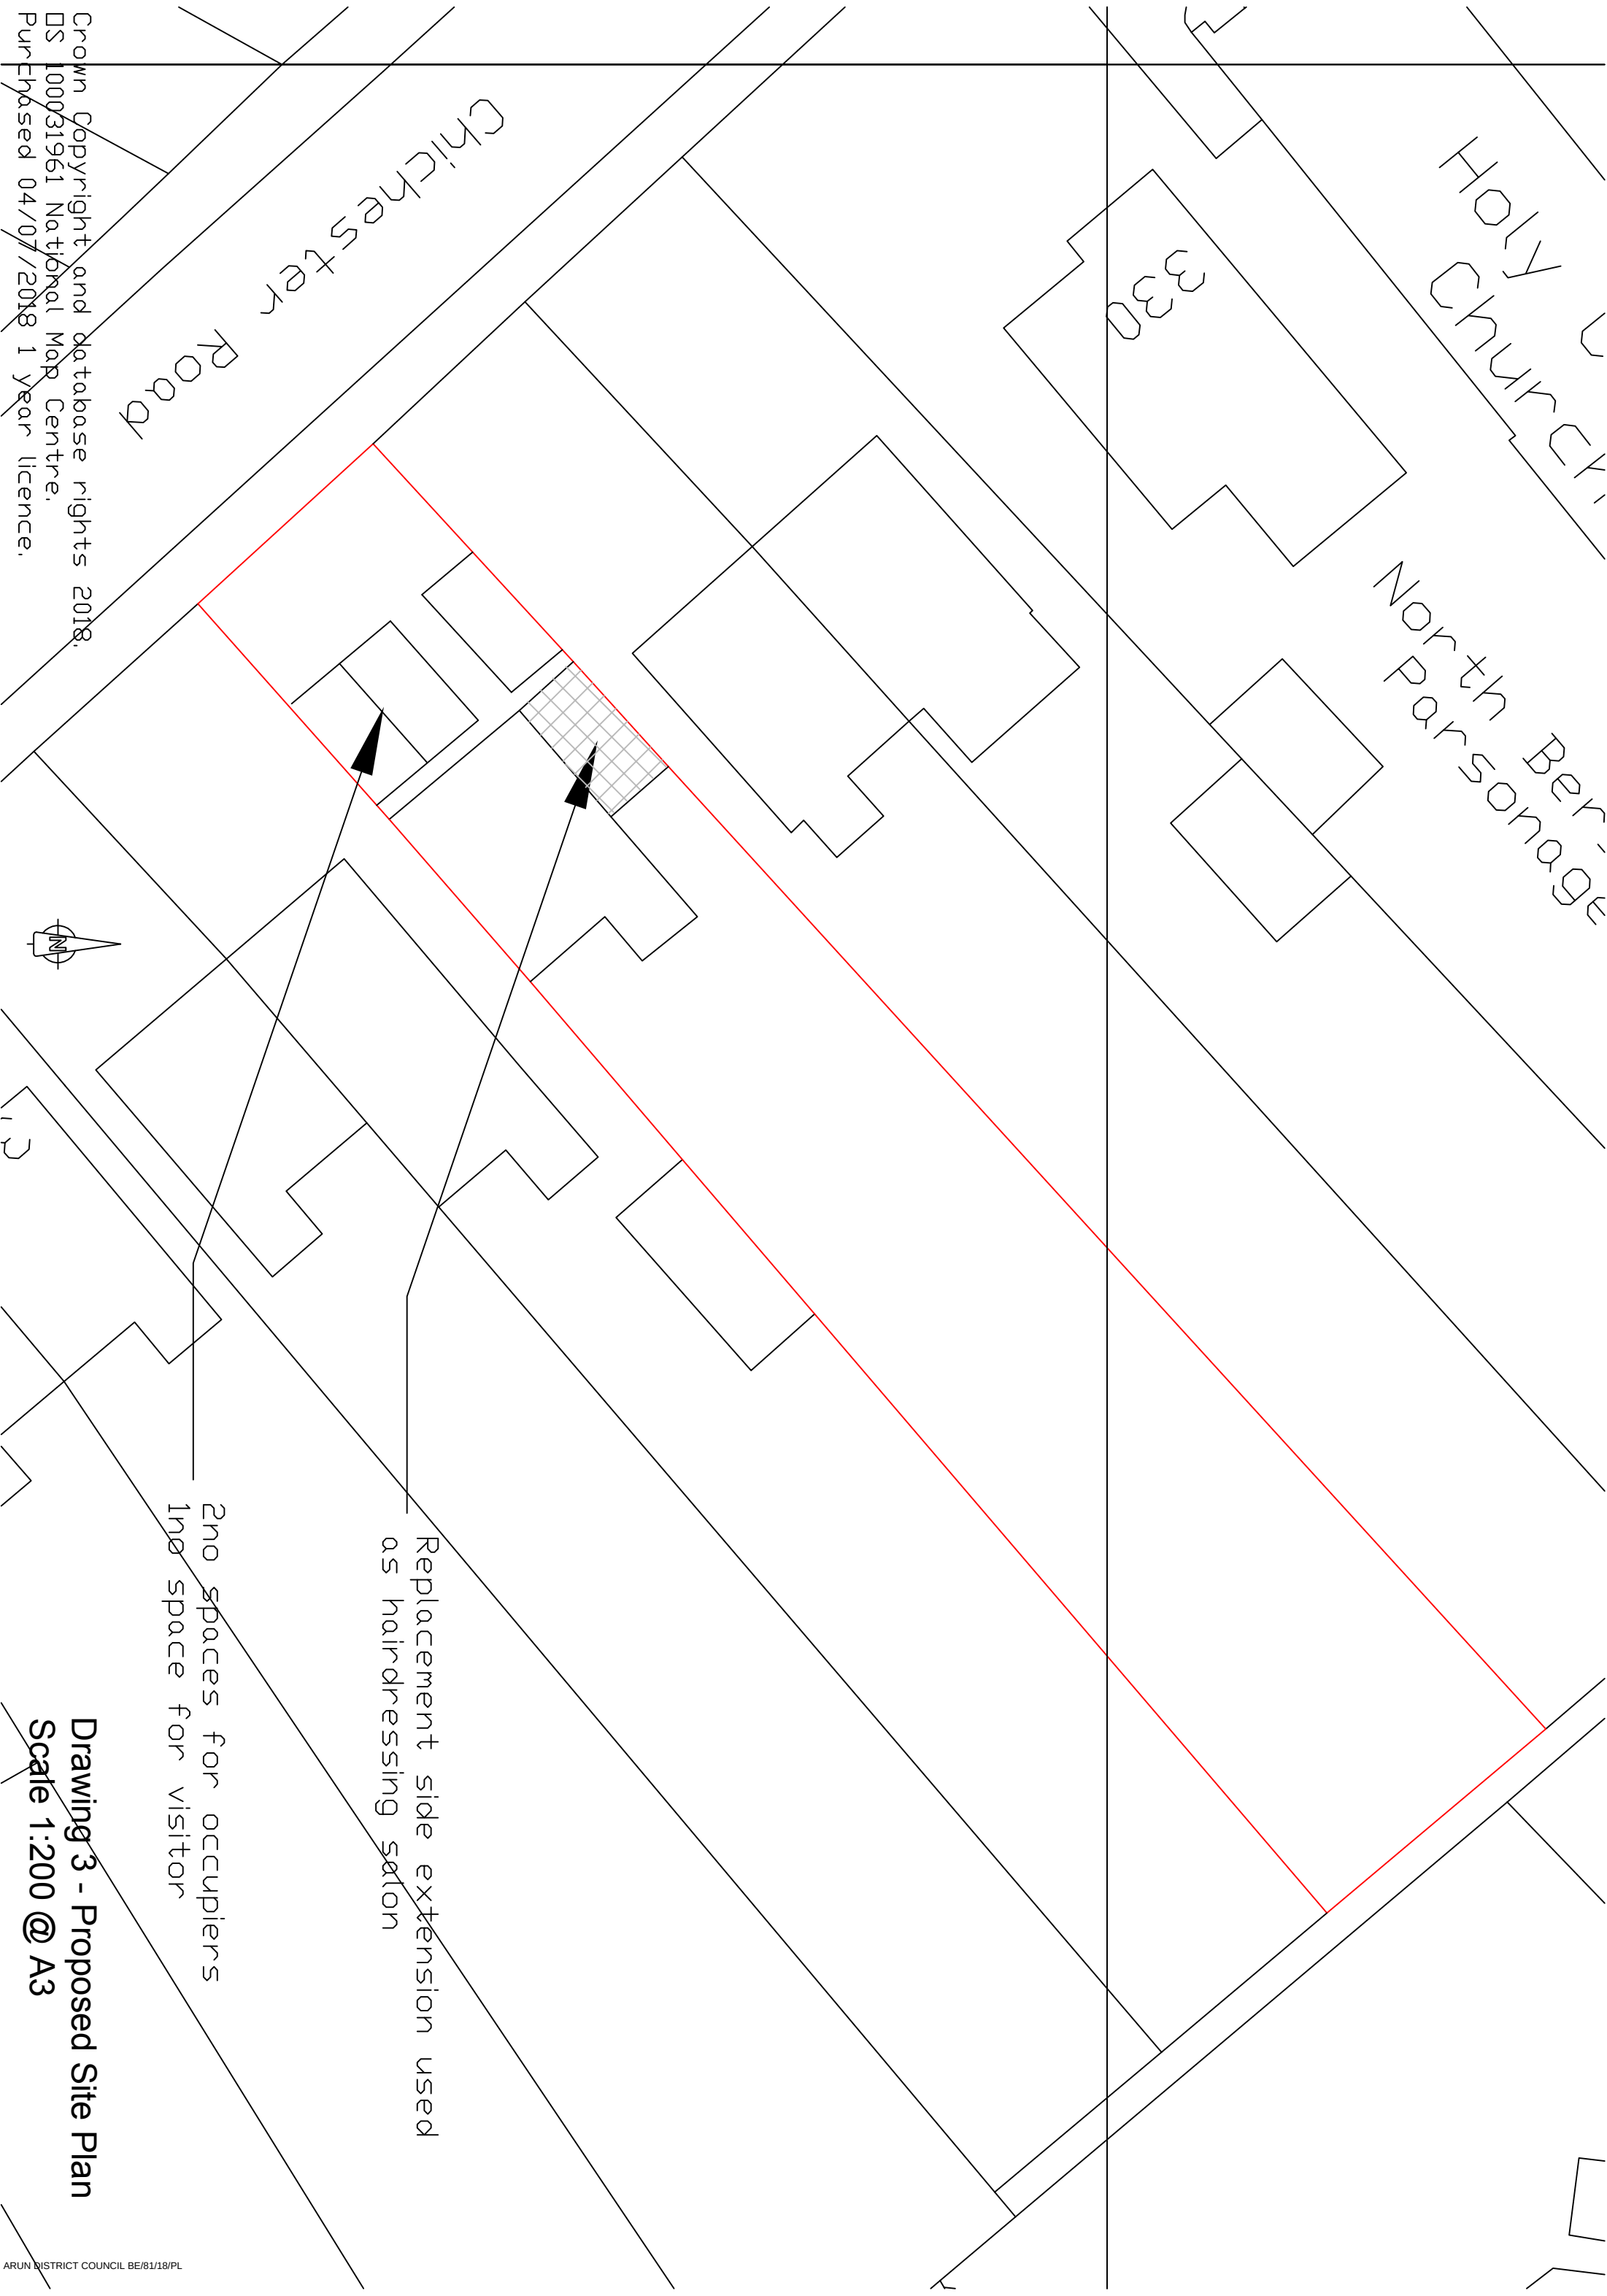

Crown Copyright and database rights 2018.
DS 100031961 National Map Centre.
Published 04/07/2018 1 year licence.



Replacement side extension used
as hairdressing salon

2no spaces for occupiers
1no space for visitor

Drawing 3 - Proposed Site Plan
Scale 1:200 @ A3