

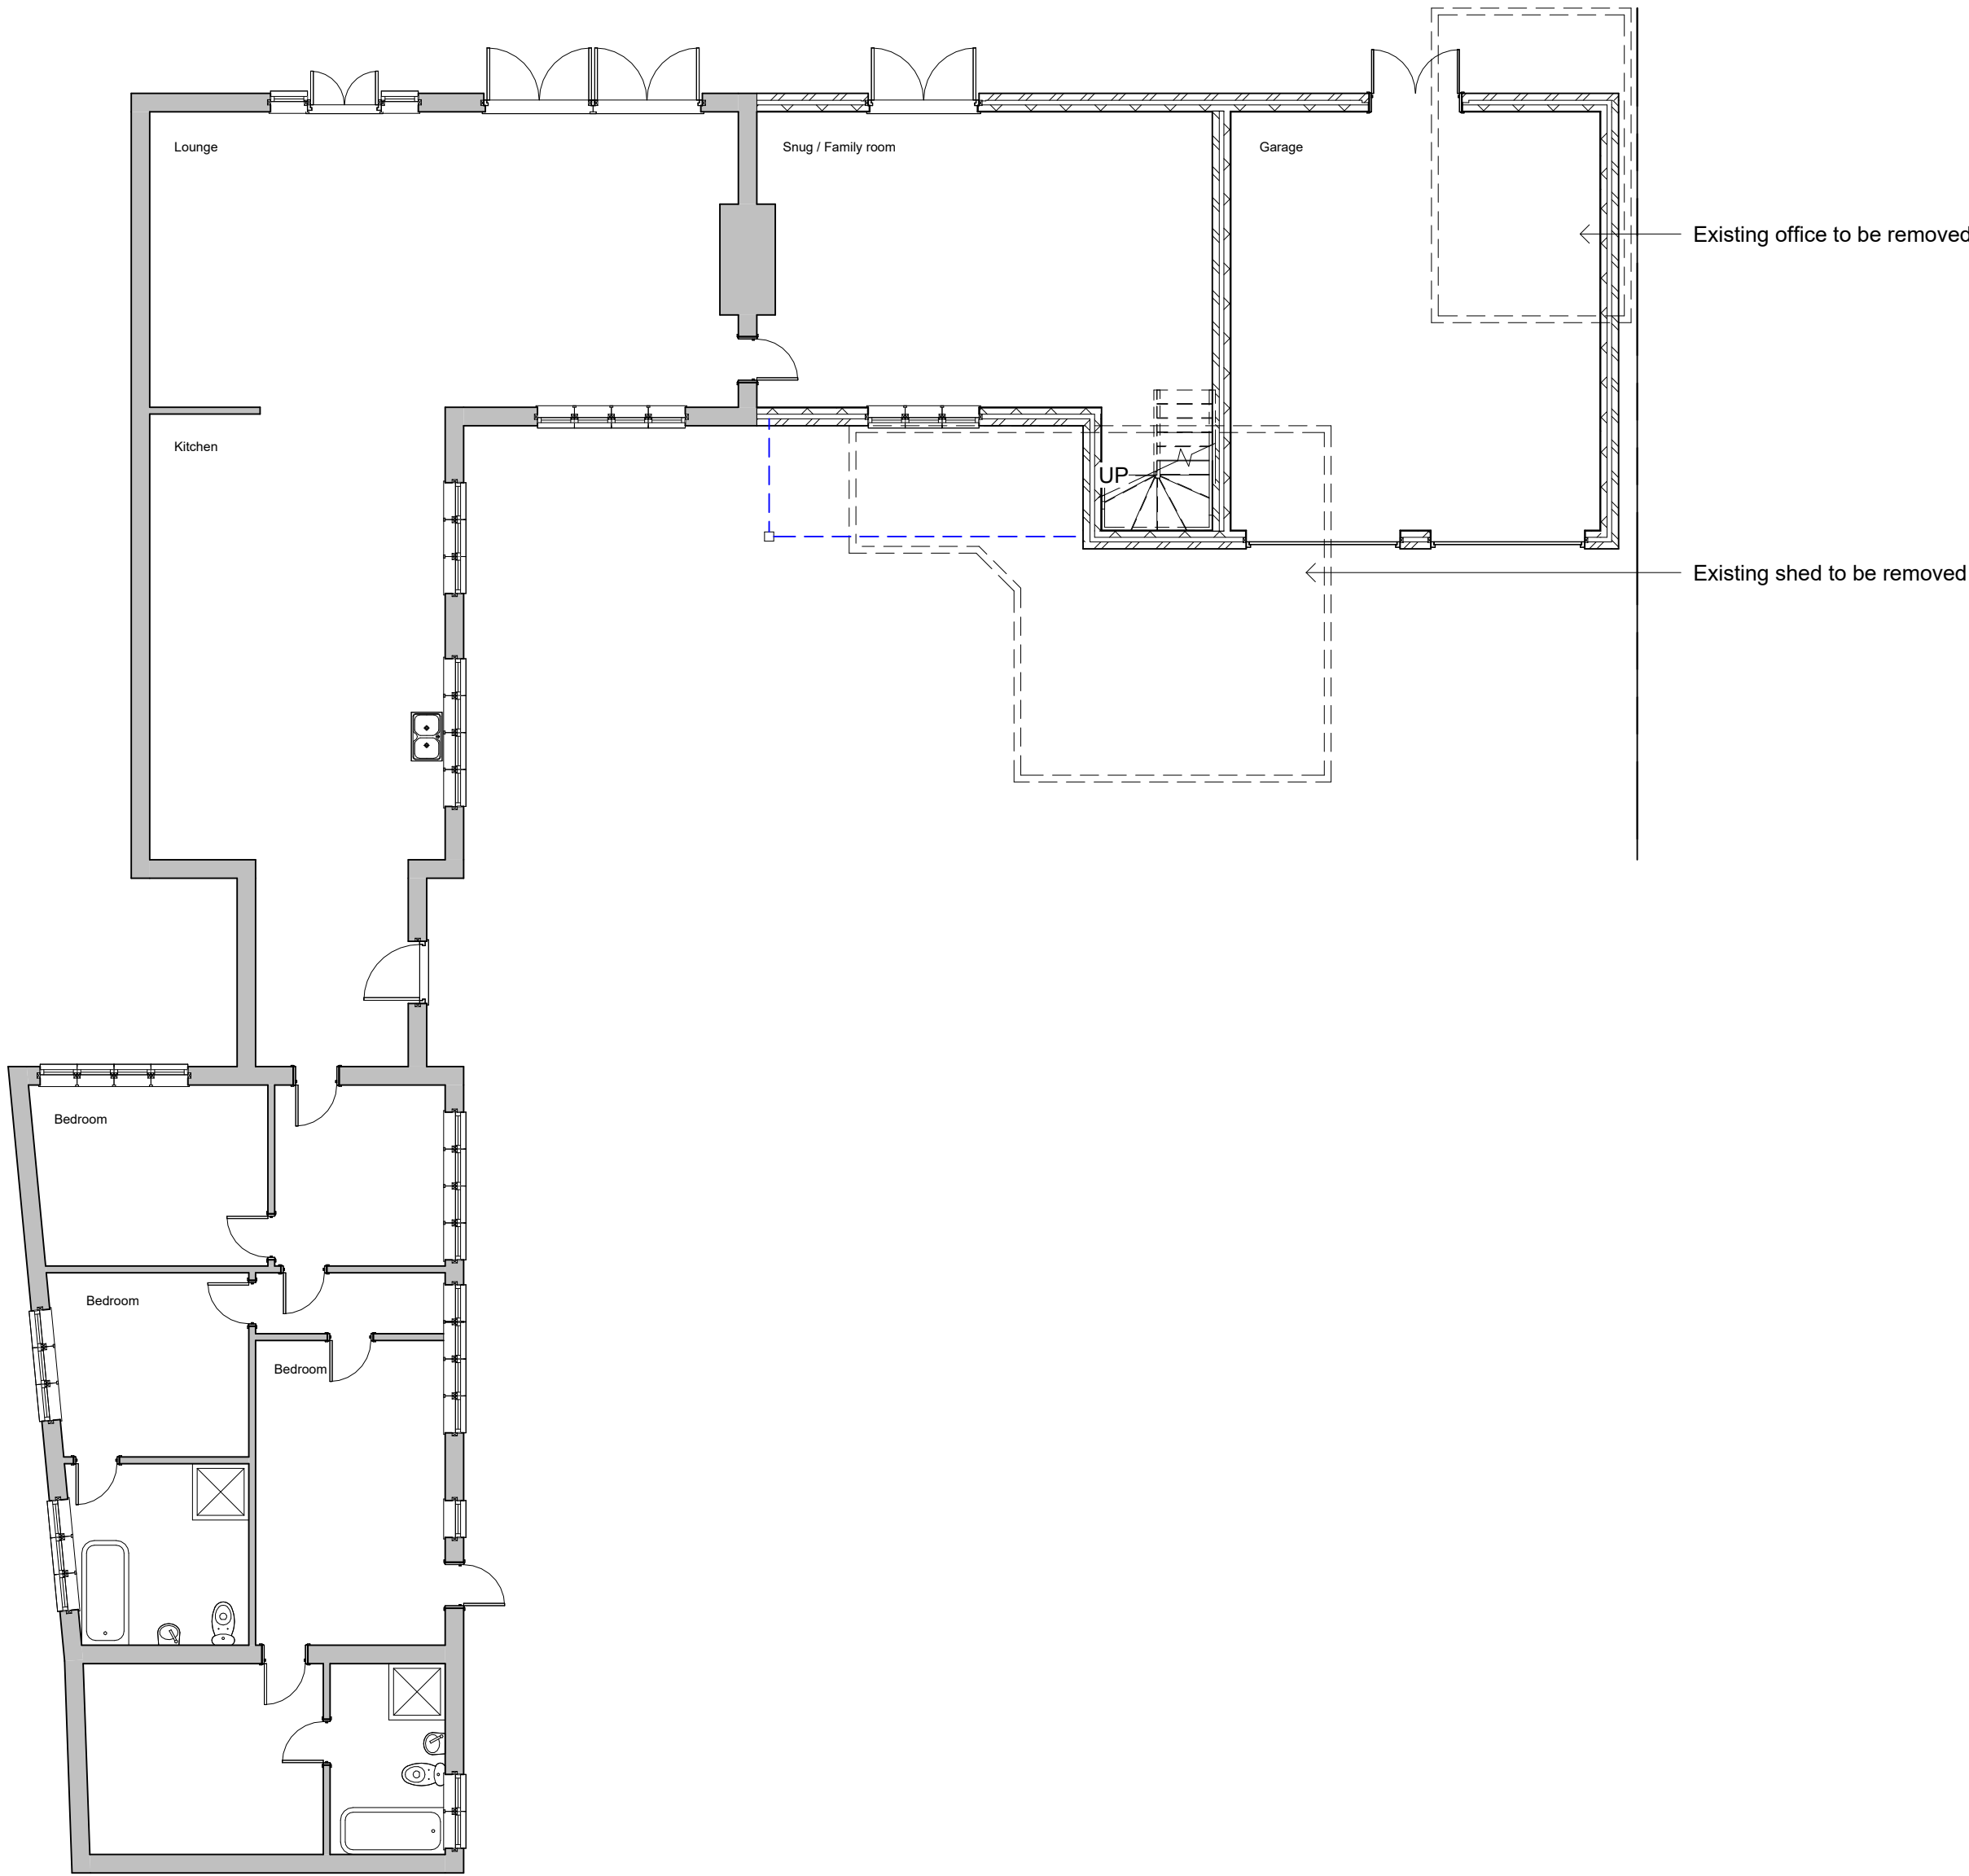


Proposed Ground Floor 1:100

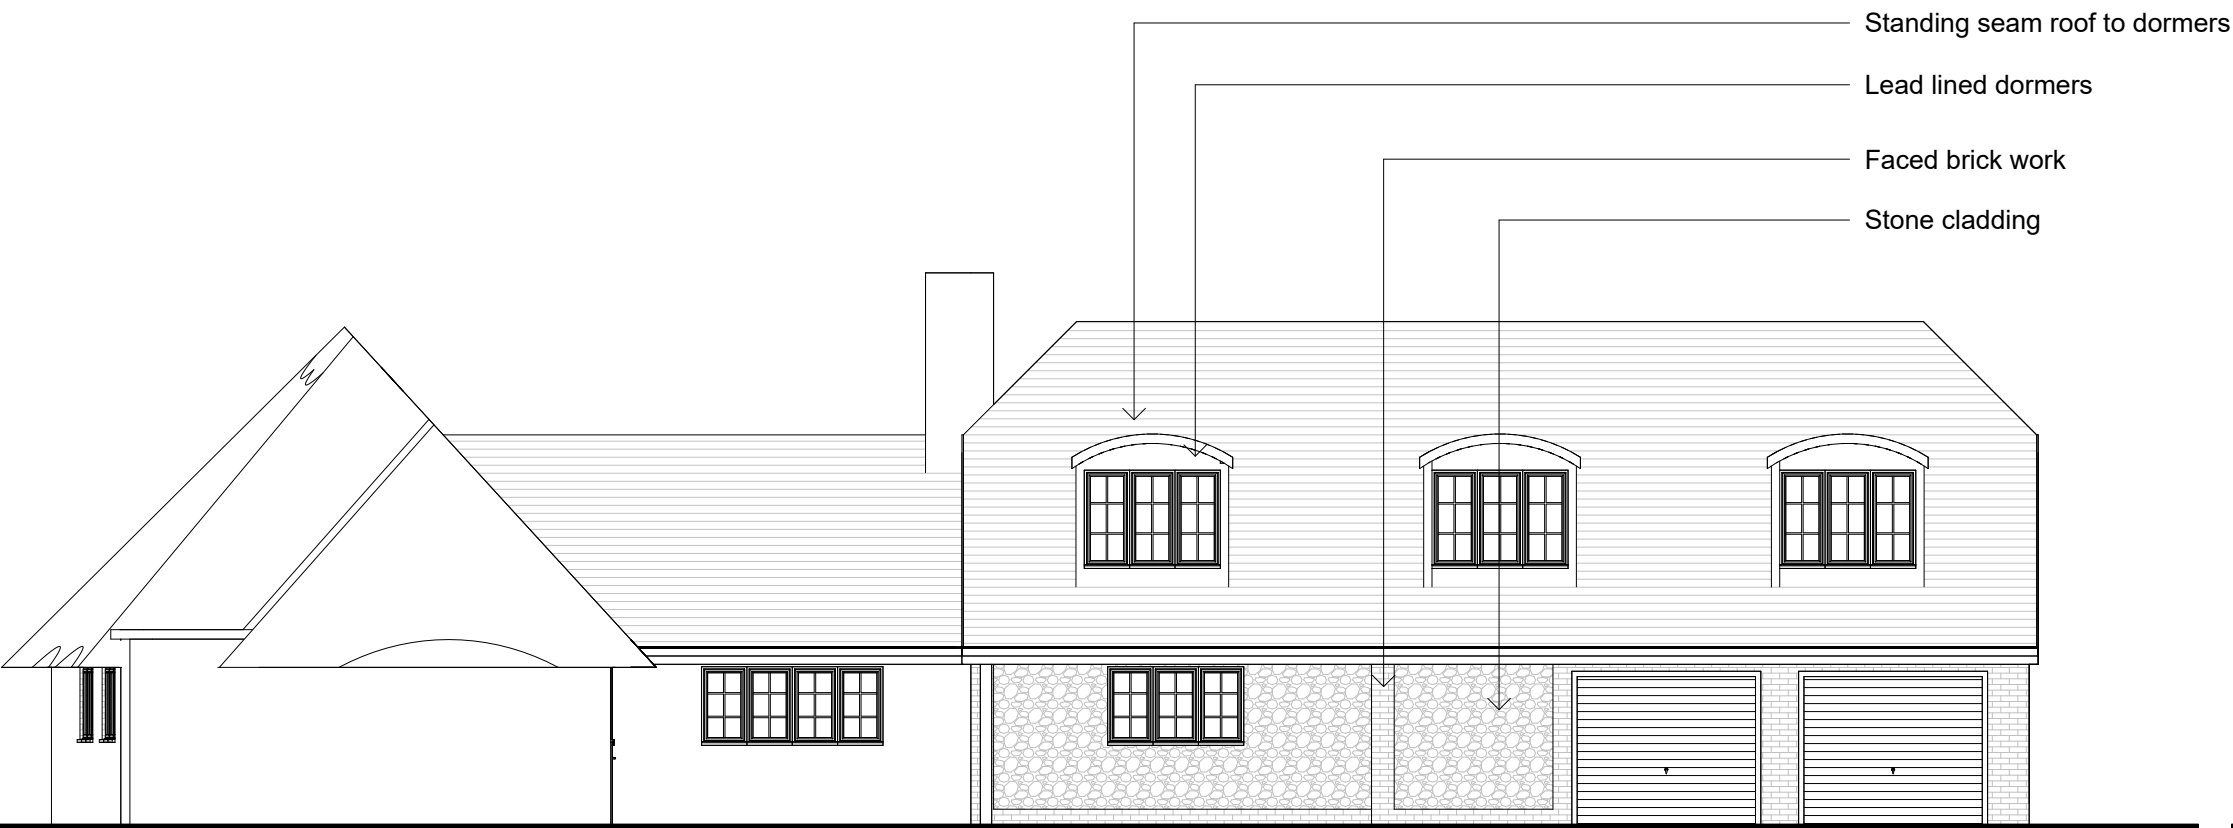


Proposed Roof Plan / First Floor 1:100

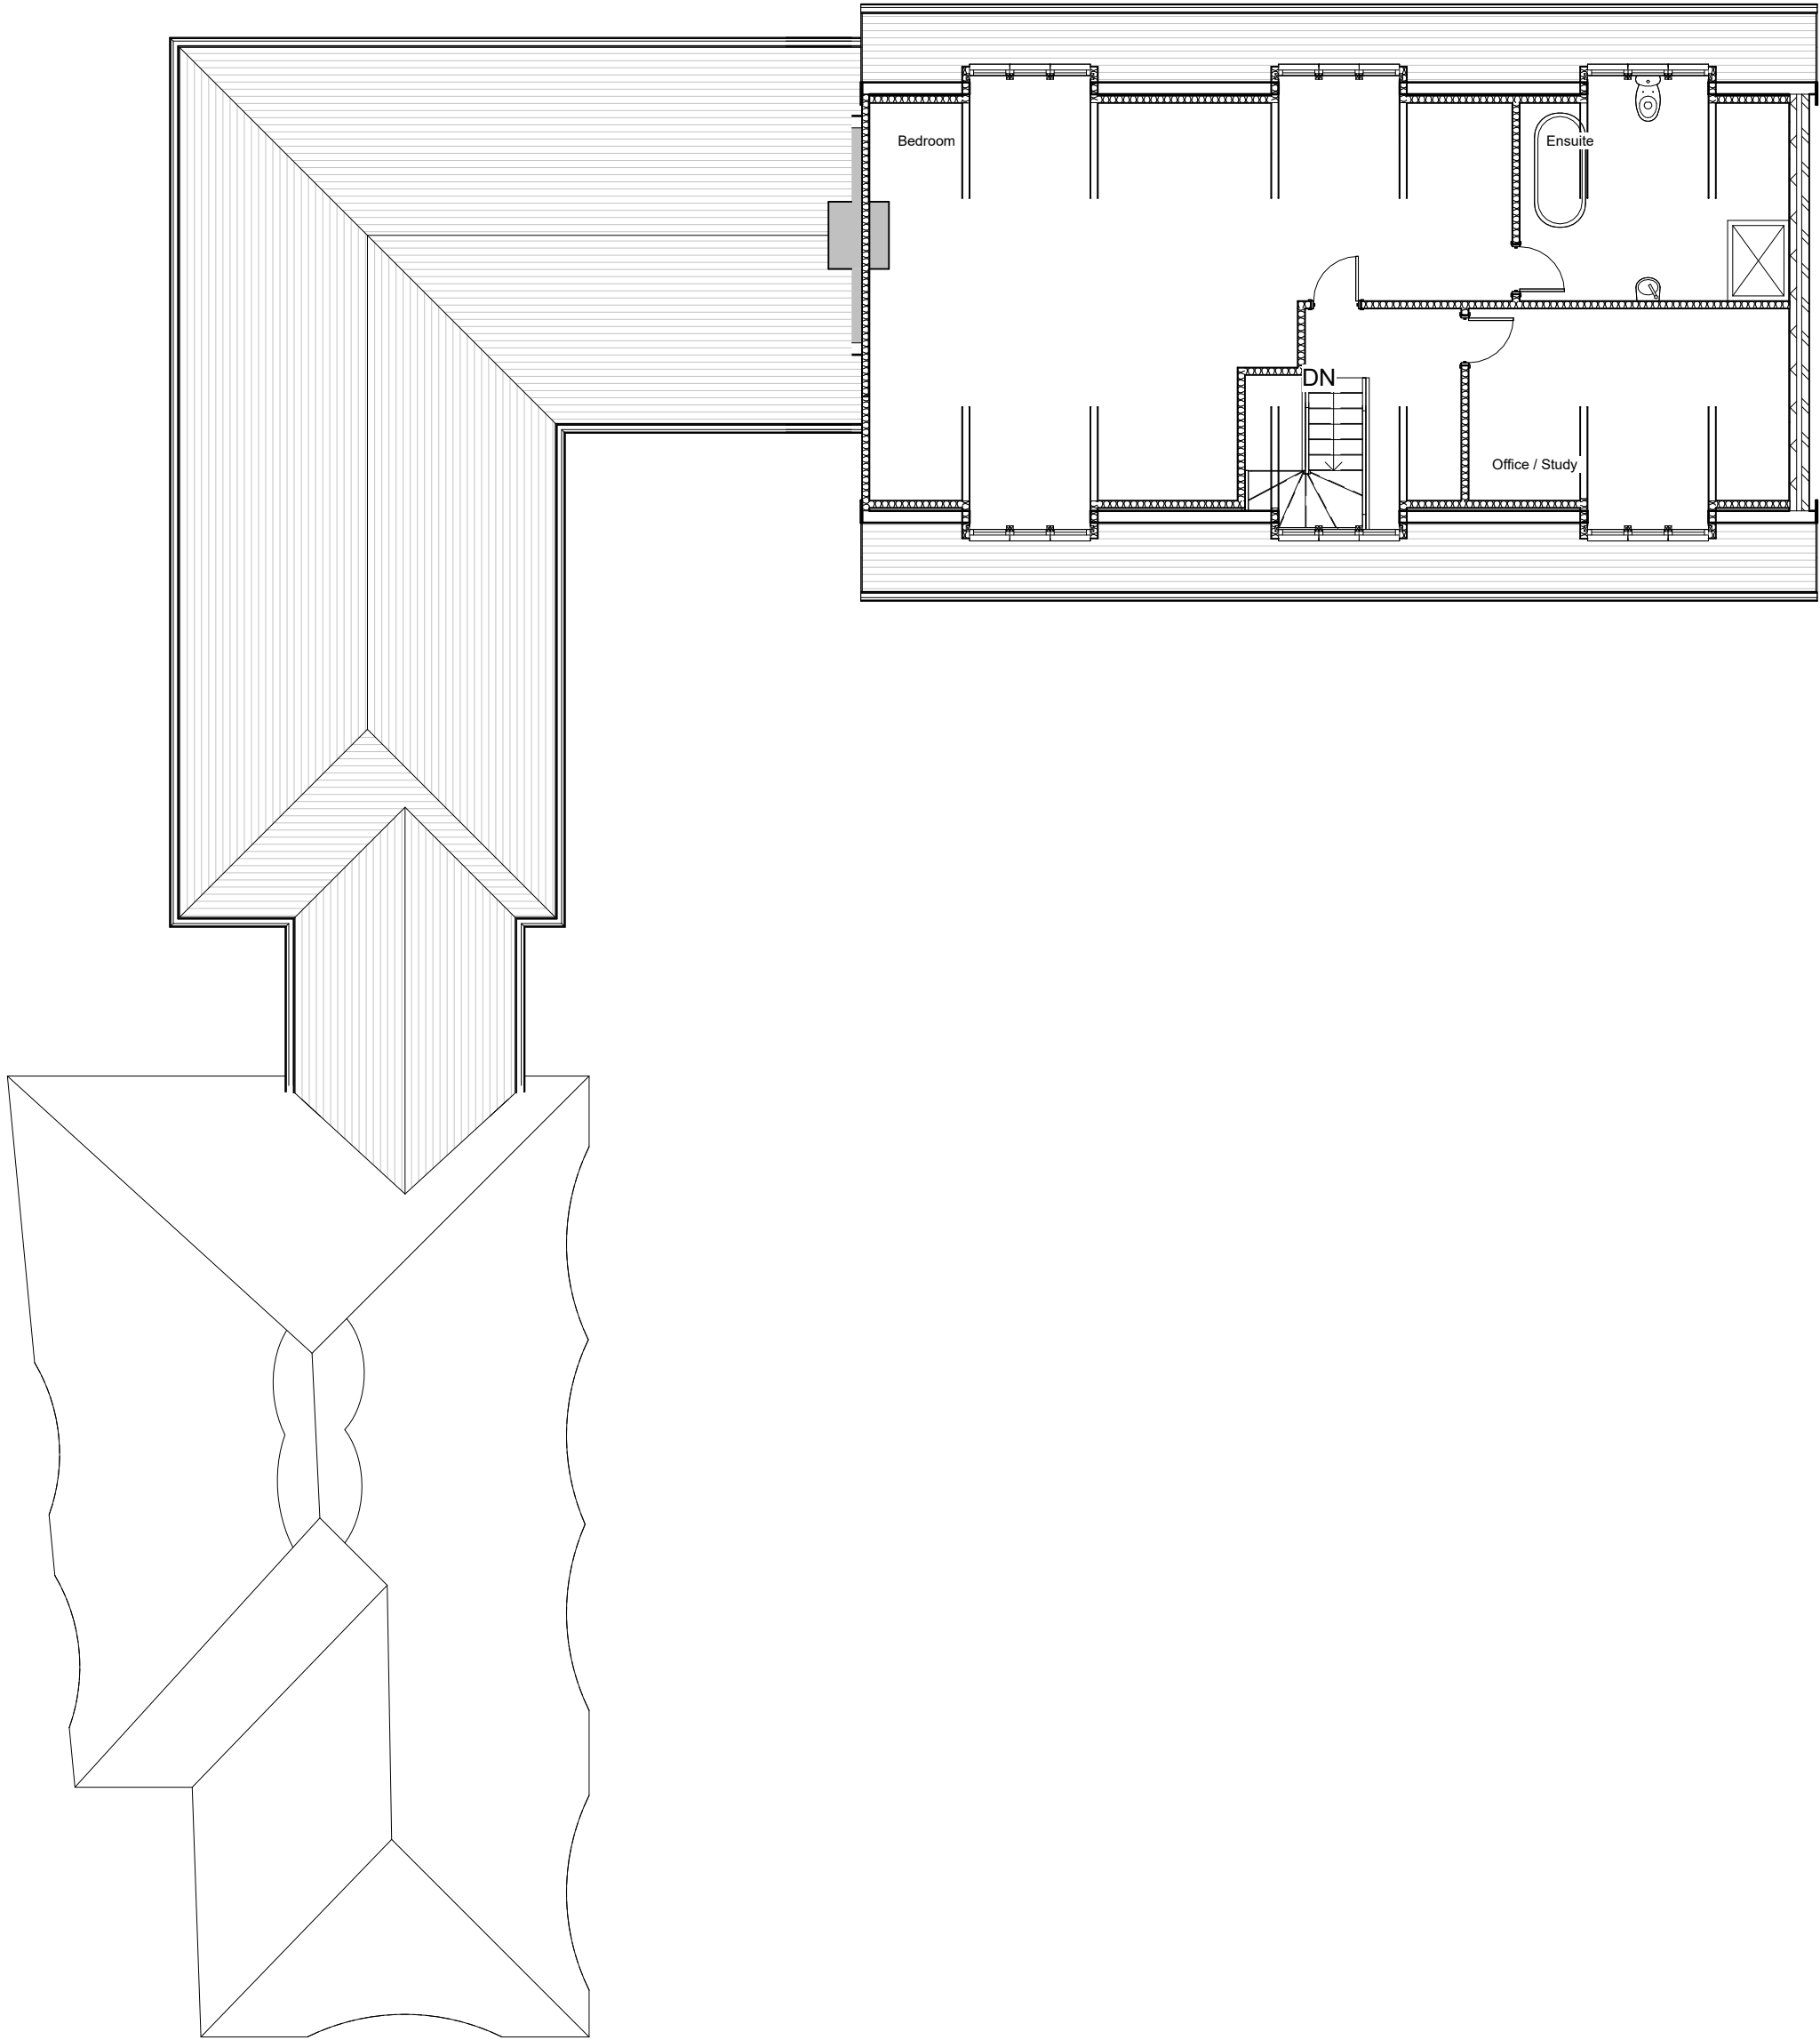

Front Elevation - South



Side Elevation - East

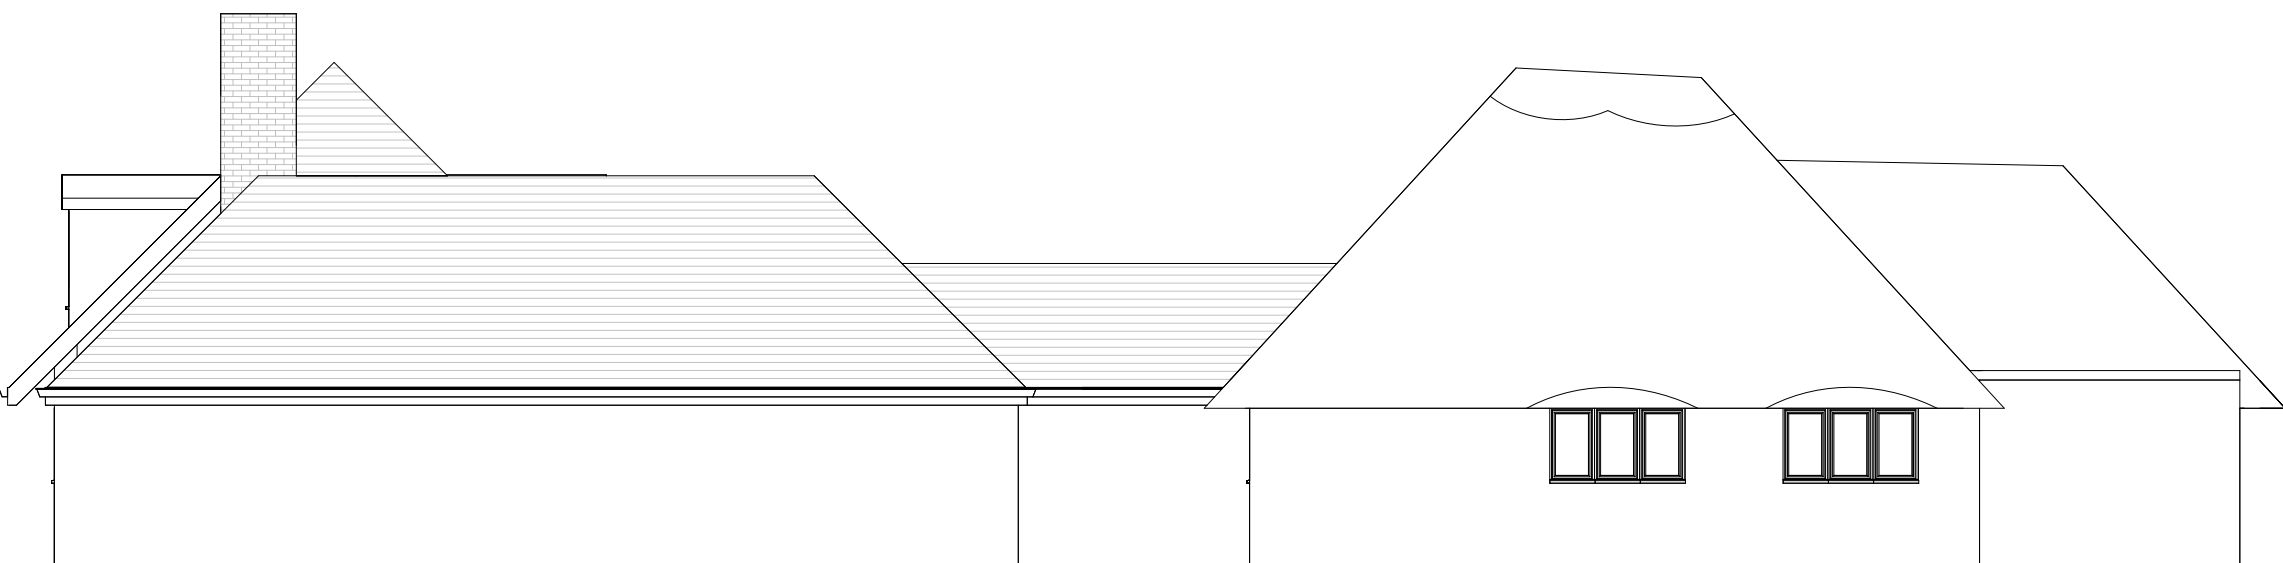


Side Elevation - West



Rear Elevation - North

Revisions

 

Materials

Drawing Number 2026/19 Sheet 2 of 3

Size A1 Scale 1:100

Project
Proposed details
January 2026

Job Title
Grey Thatch
99 North Bersted Street
Bognor Regis
West Sussex
PO22 9AF

Do Not scale from this drawing except for planning as photocopies will be subject to distortion
Drawings to be read in conjunction with all other Designers and structural engineers contract drawings and specifications:
Any discrepancies must be brought to the attention of the Designer immediately.
The contractor must verify all dimensions by site measurement before ordering materials or manufacturing components
Substitute materials and products to those named will be acceptable if proven to be of equal or higher performance and not in conflict with other elements

M.J.Humphrey
Ltd



Mel Humphrey MRICS
9 Aldsworth Avenue
Goring By Sea
West Sussex
BN12 4XQ
07701055182

Adam Humphrey MCIOB
21 Pendine Avenue
Worthing
West Sussex
BN11 2NA
07812419142

Mel@mjhumphrey.co.uk Adam@mjhumphrey.co.uk