


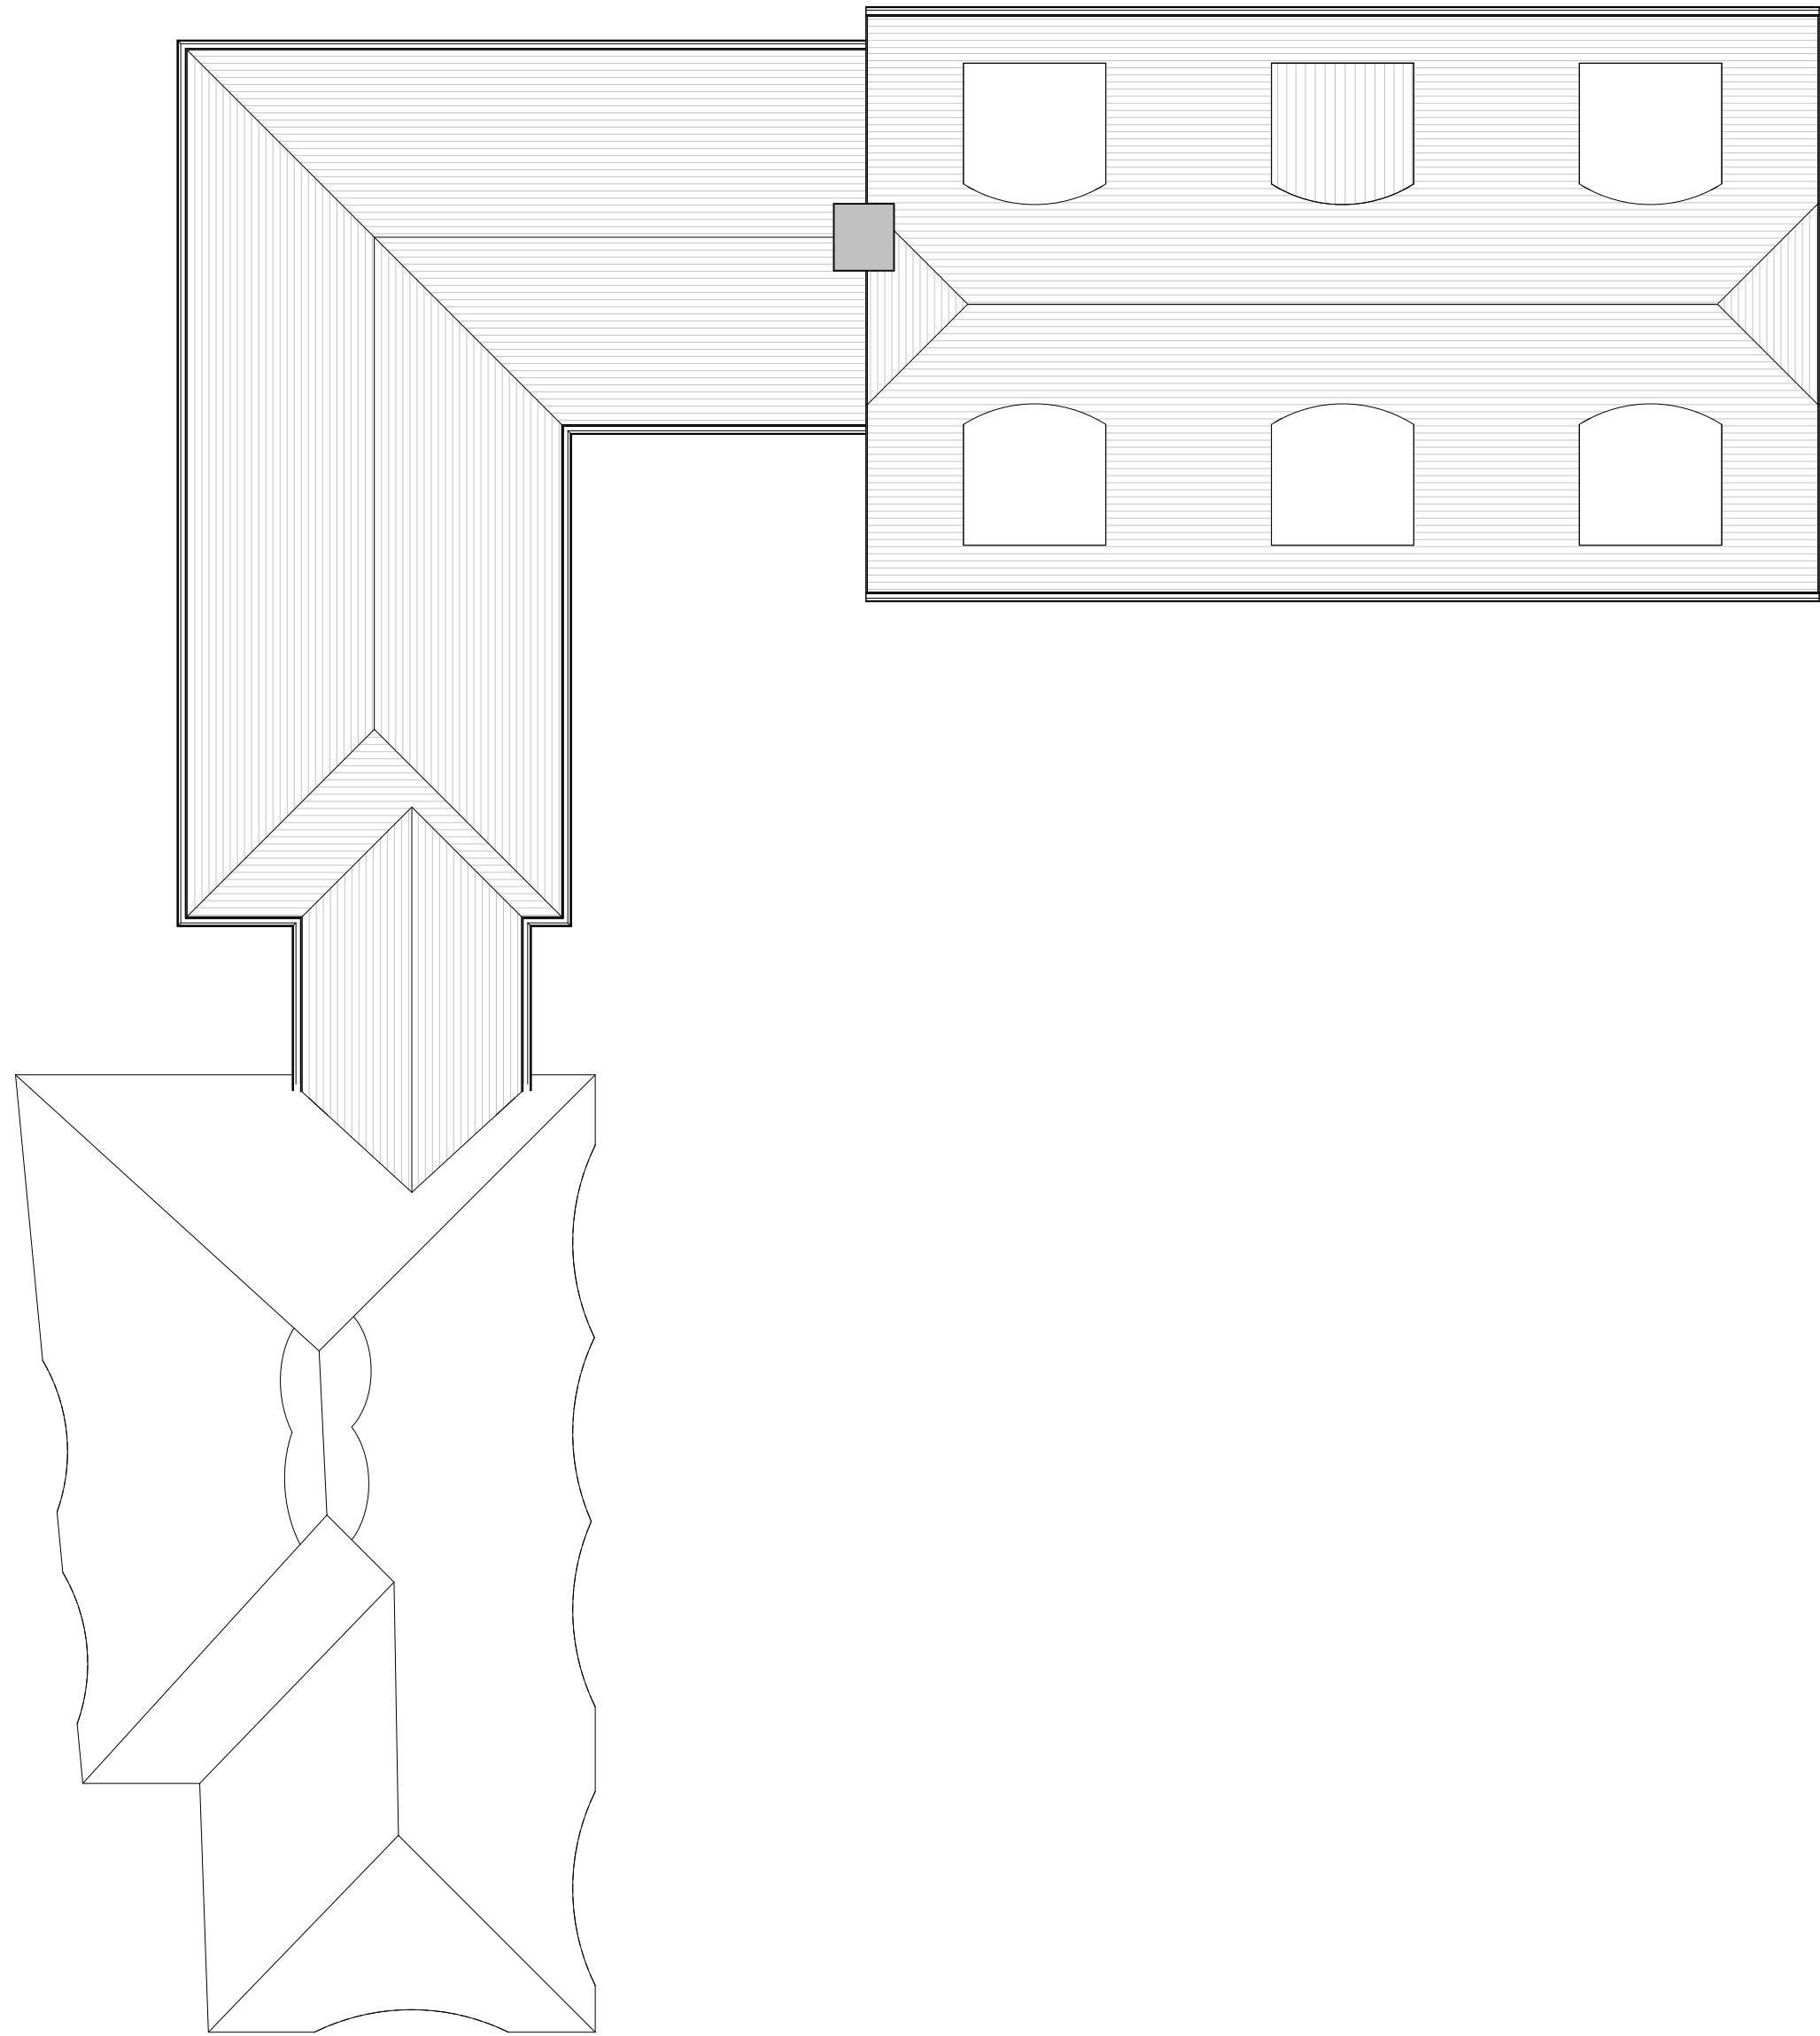
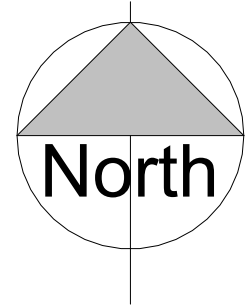


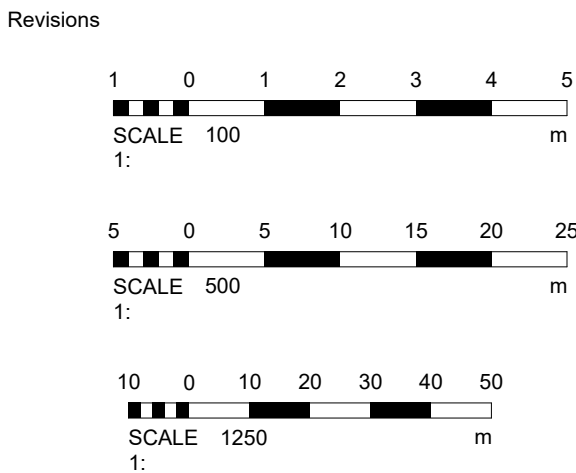

Proposed Roof Plan 1:100

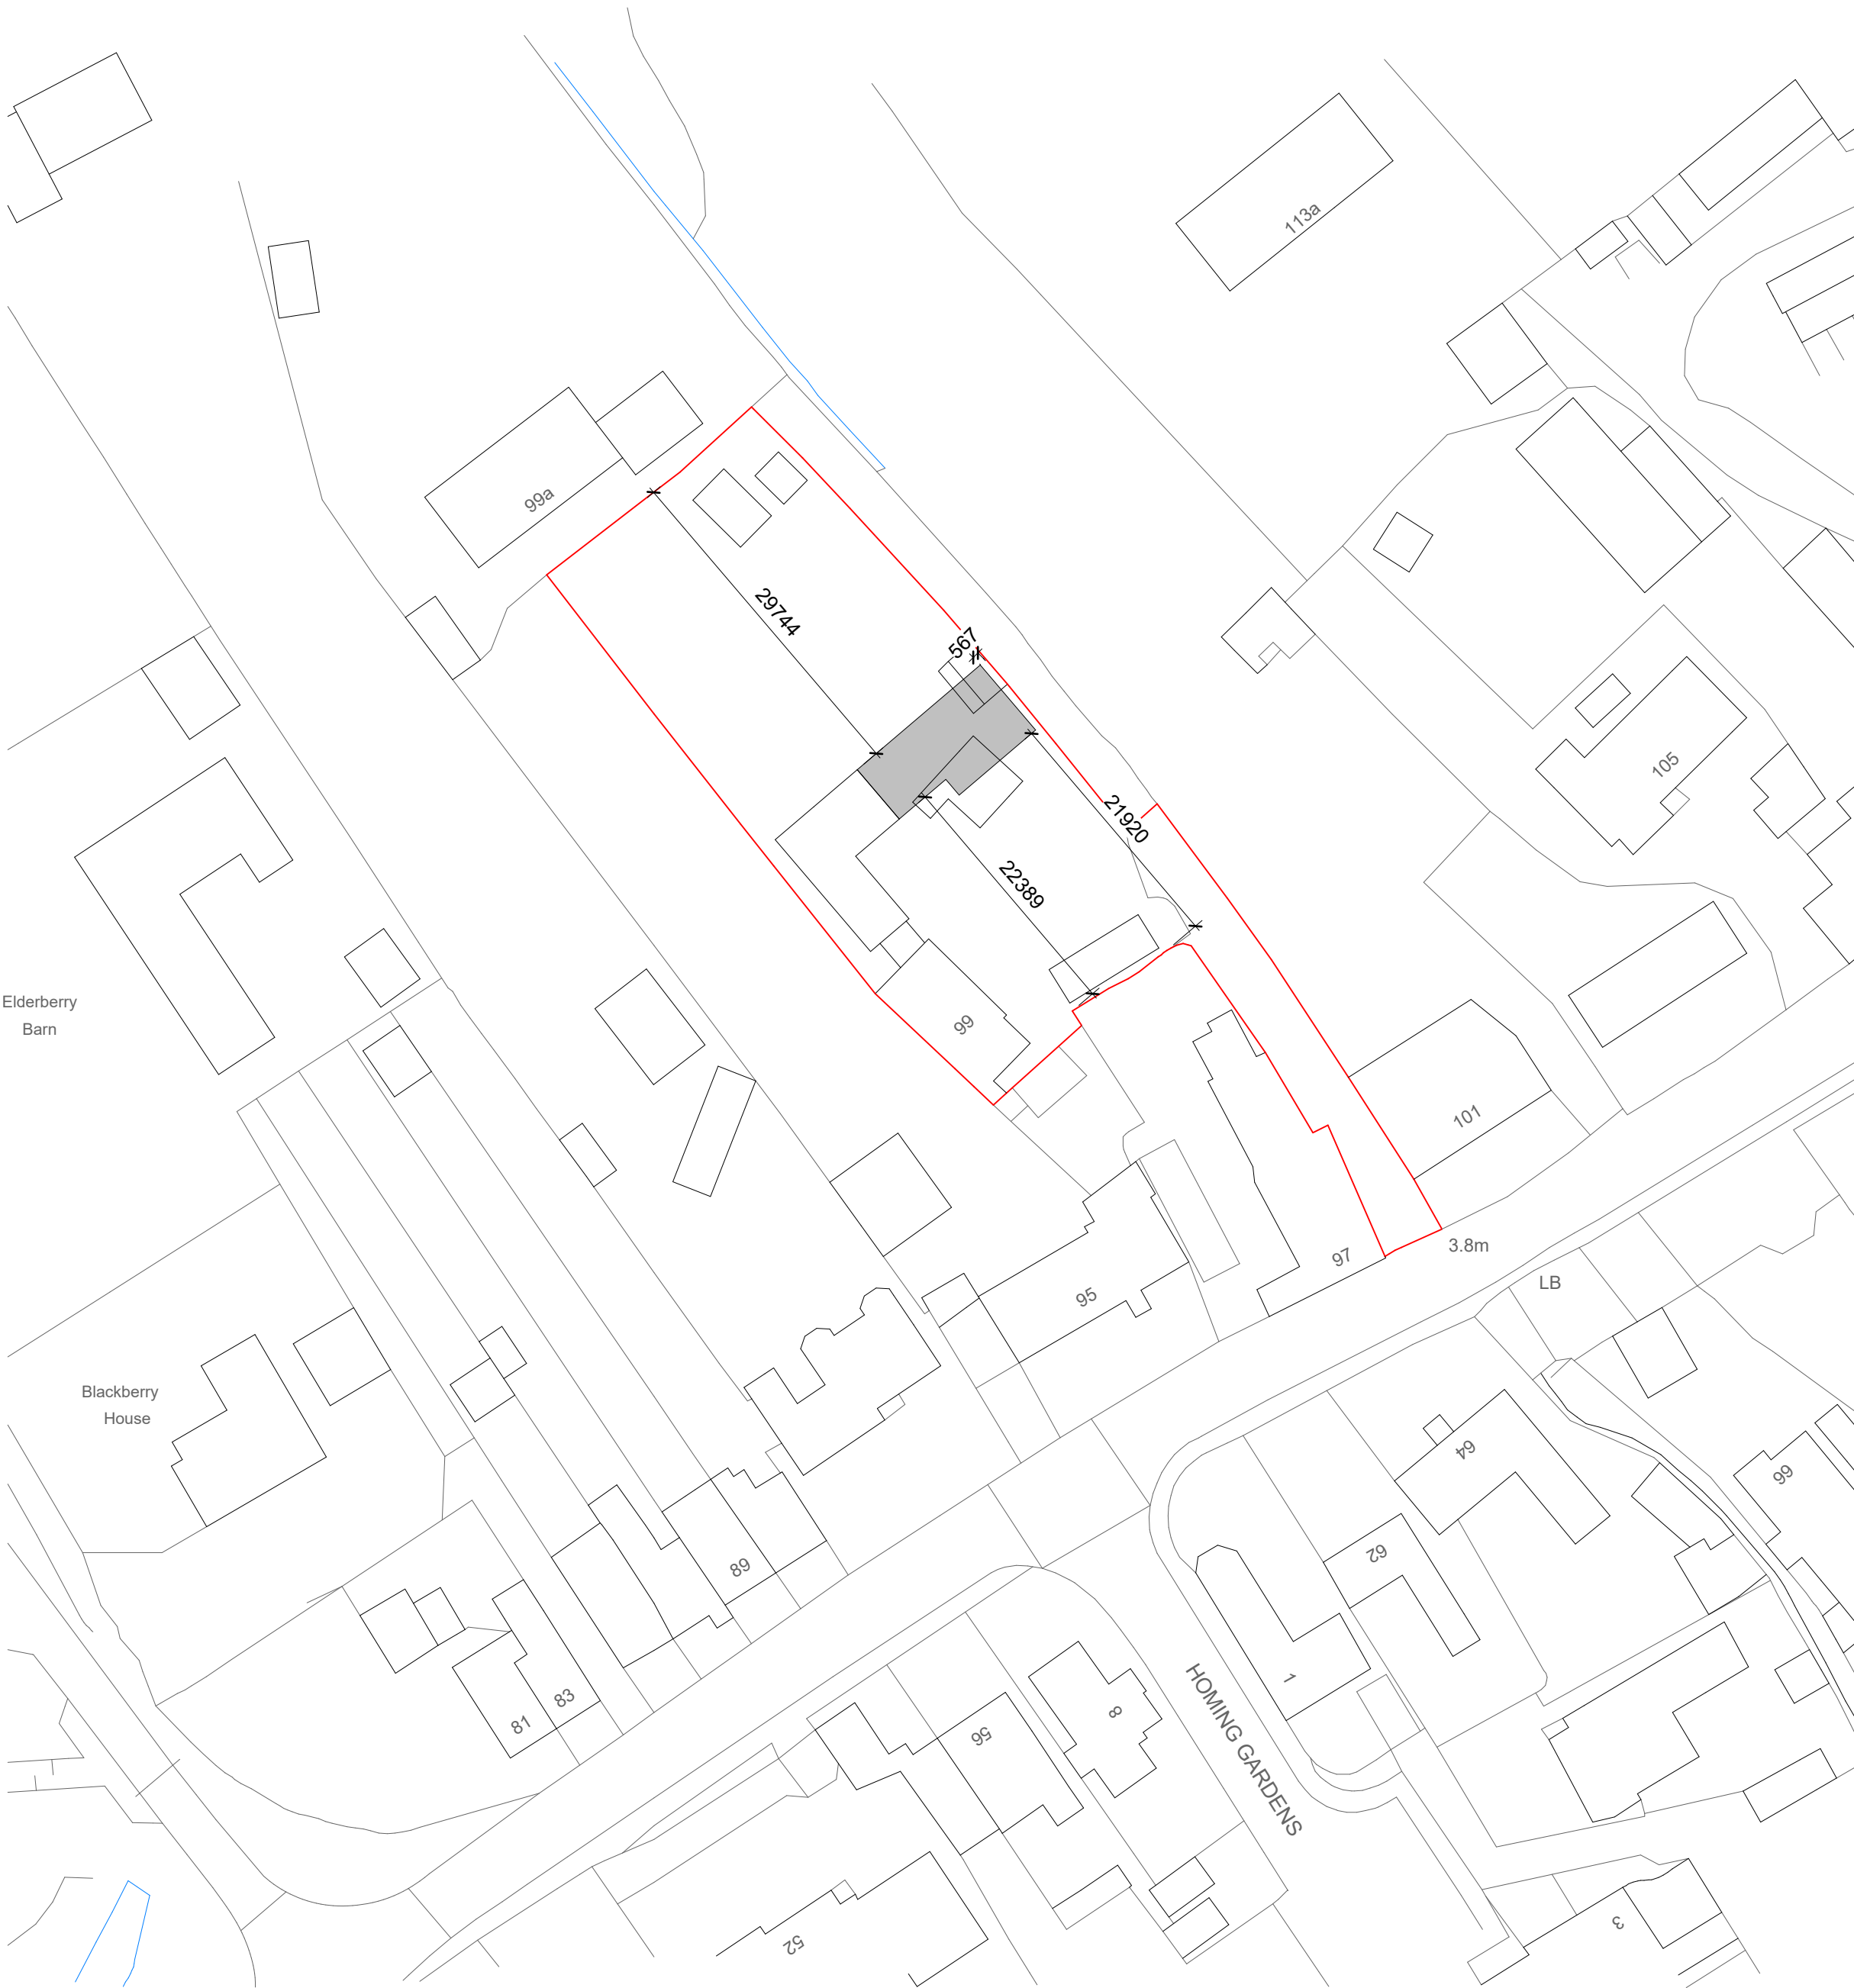

Site Plan 1:500
Site Plan 1:1250

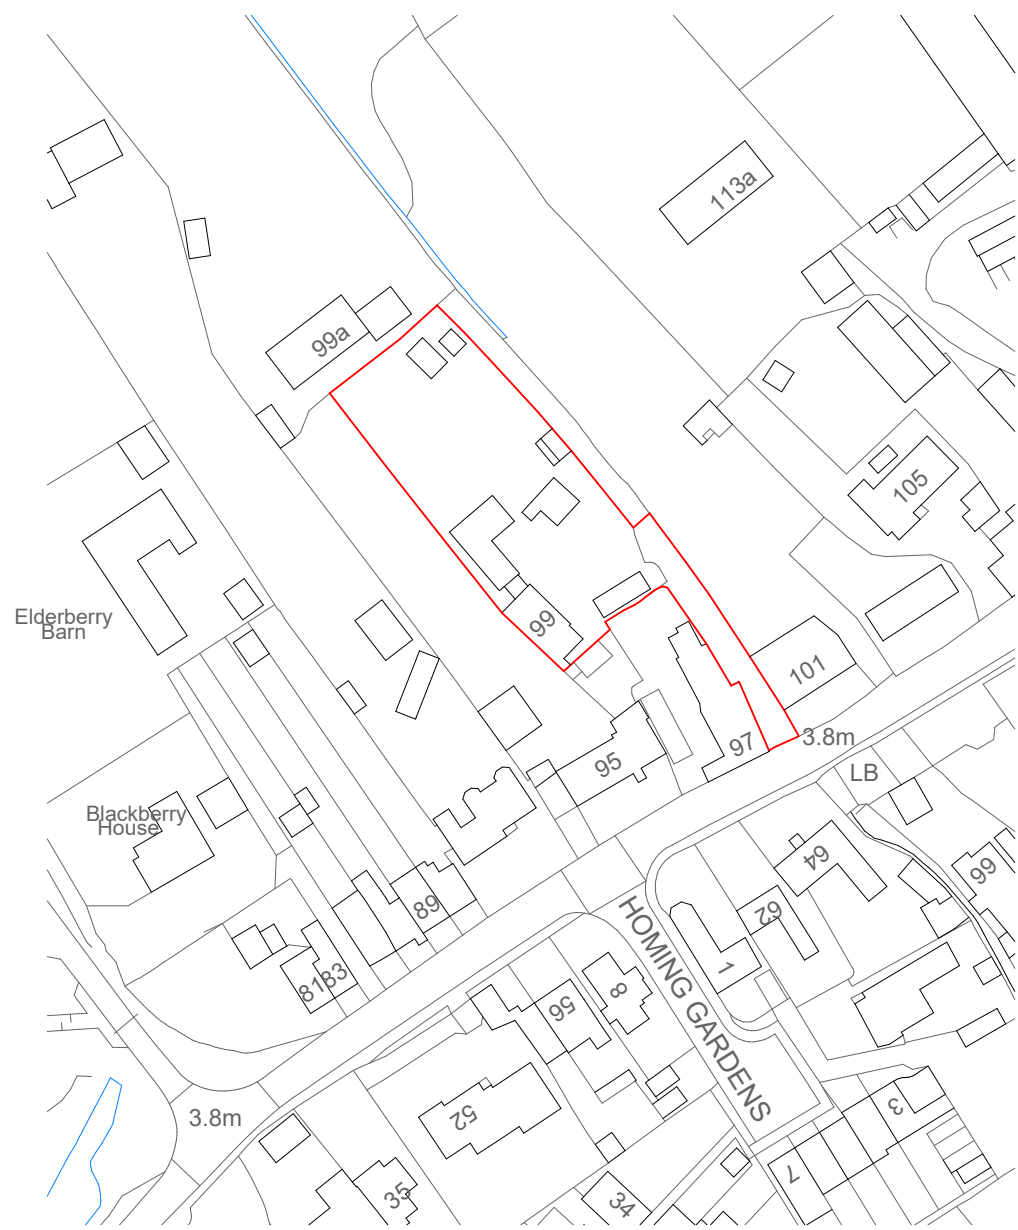

Materials

Drawing Number	2026/19	Sheet	3 of 3
Size	A1	Scale	1:100, 1:500, 1:1250
Project	Proposed details January 2026		
Job Title	Grey Thatch 99 North Bersted Street Bognor Regis West Sussex PO22 9AF		
Do Not scale from this drawing except for planning as photocopies will be subject to distortion Drawings to be read in conjunction with all other Designers and structural engineers contract drawings and specifications: Any discrepancies must be brought to the attention of the Designer immediately. The contractor must verify all dimensions by site measurement before ordering materials or manufacturing components Substitute materials and products to those named will be acceptable if proven to be of equal or higher performance and not in conflict with other elements			

M.J.Humphrey
Ltd



Mel Humphrey MRICS
9 Aldsworth Avenue
Goring By Sea
West Sussex
BN12 4XQ
Mel@mjhumphrey.co.uk
07701055182

Adam Humphrey MCIOB
21 Pendine Avenue
Worthing
West Sussex
BN11 2NA
Adam@mjhumphrey.co.uk
07812419142