
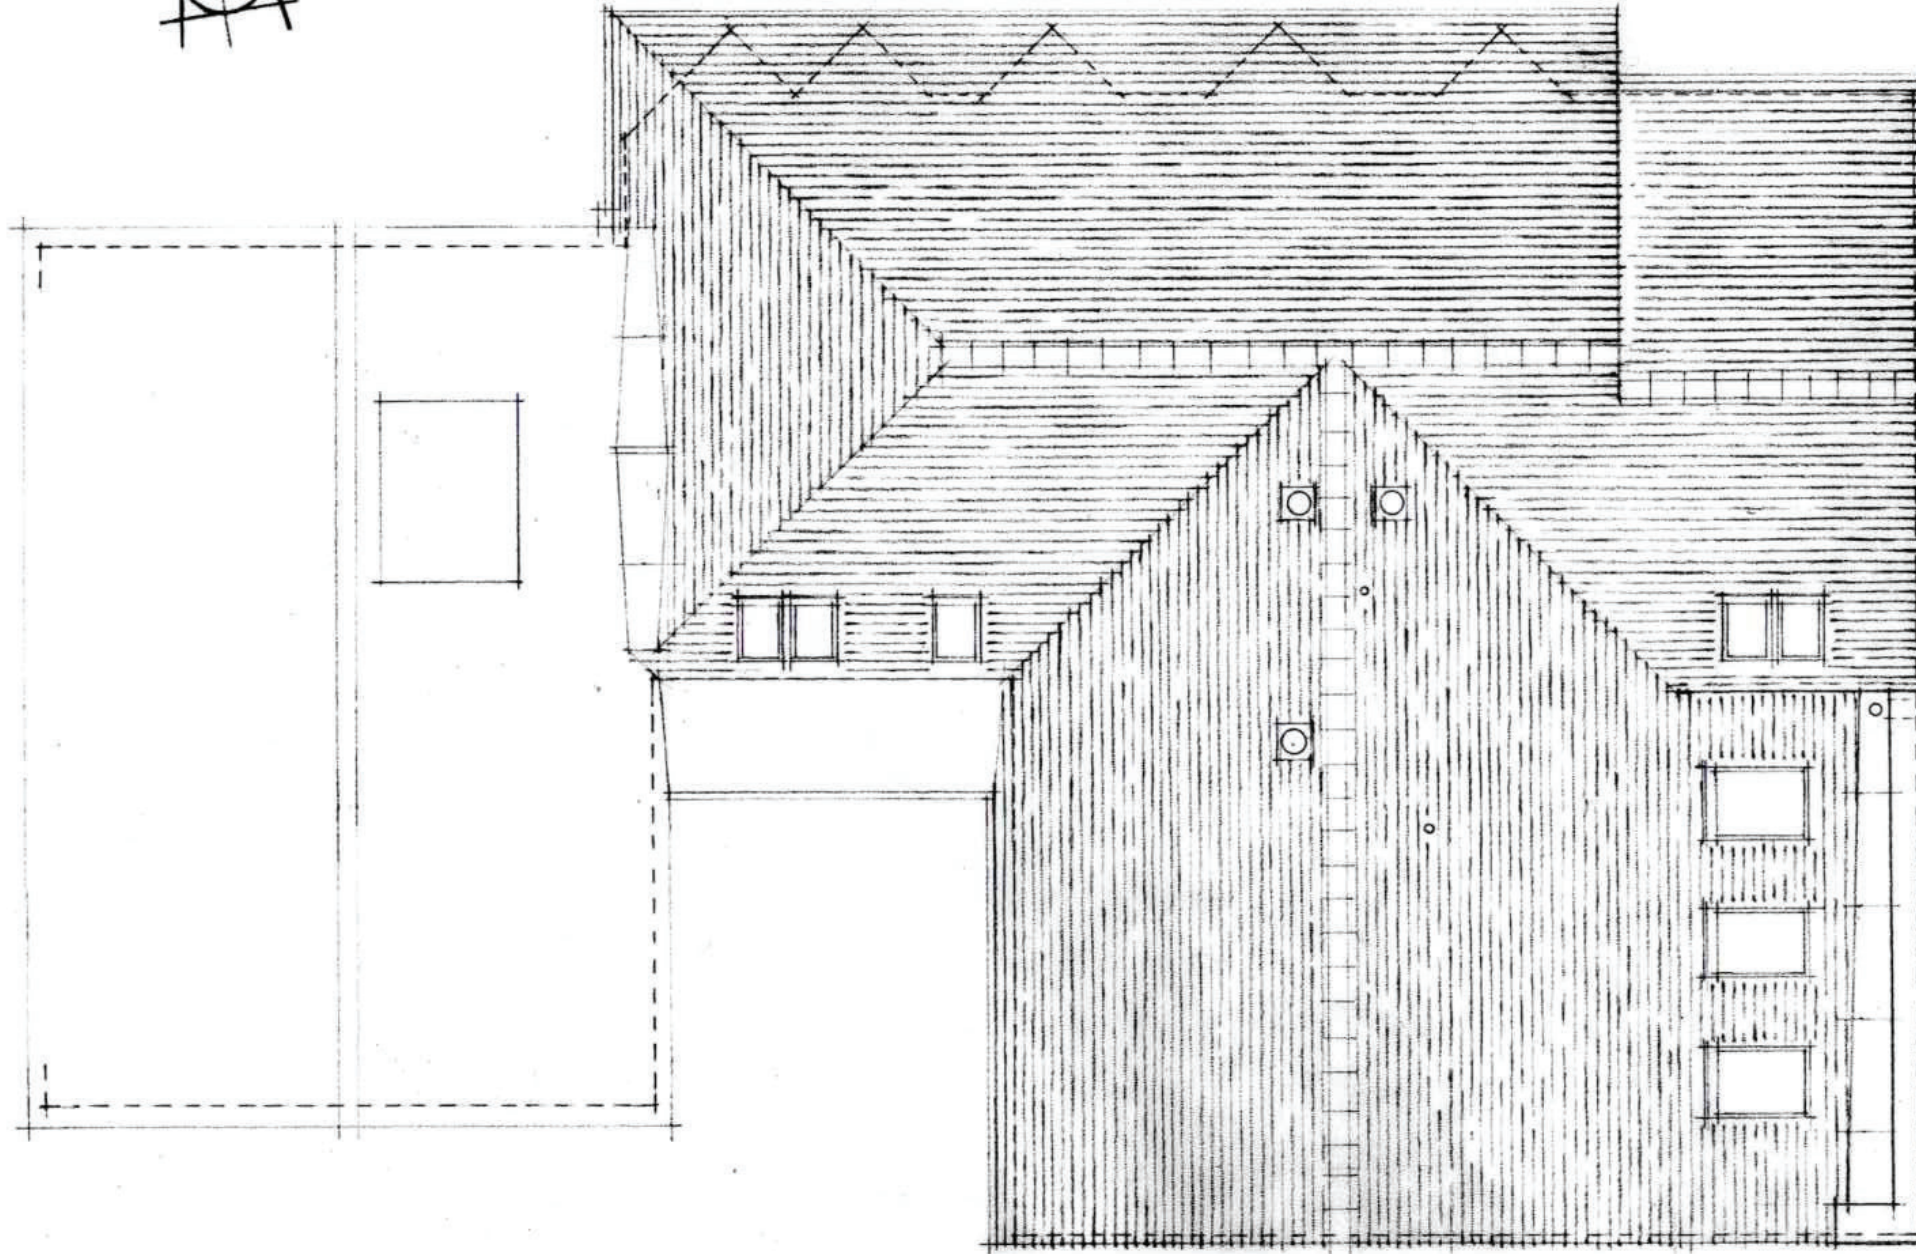


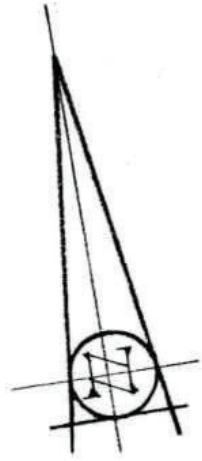

Plain tile
Valley tiles
Half-round ridge tiles
Velux Roof Windows
& Sun Tunnels

ROOF PLAN

0 5 10m

Roof Plan

1 no. 2-BED & 2 no. 1-BED FLATS
Above Shop Premises to Rear of Truevision
240-242 Chichester Rd, Bognor PO21 5BA

R. E. OSBORNE – Building Consultant

The Retreat, Southover Way, Hunston, Chichester PO20 1NY

Telephone 01243 380088

E-mail: reo@phonecoop.coop

Date: Scale(s) @ A3 size: Drg. no.

05/09/21

1:200

1764/4