


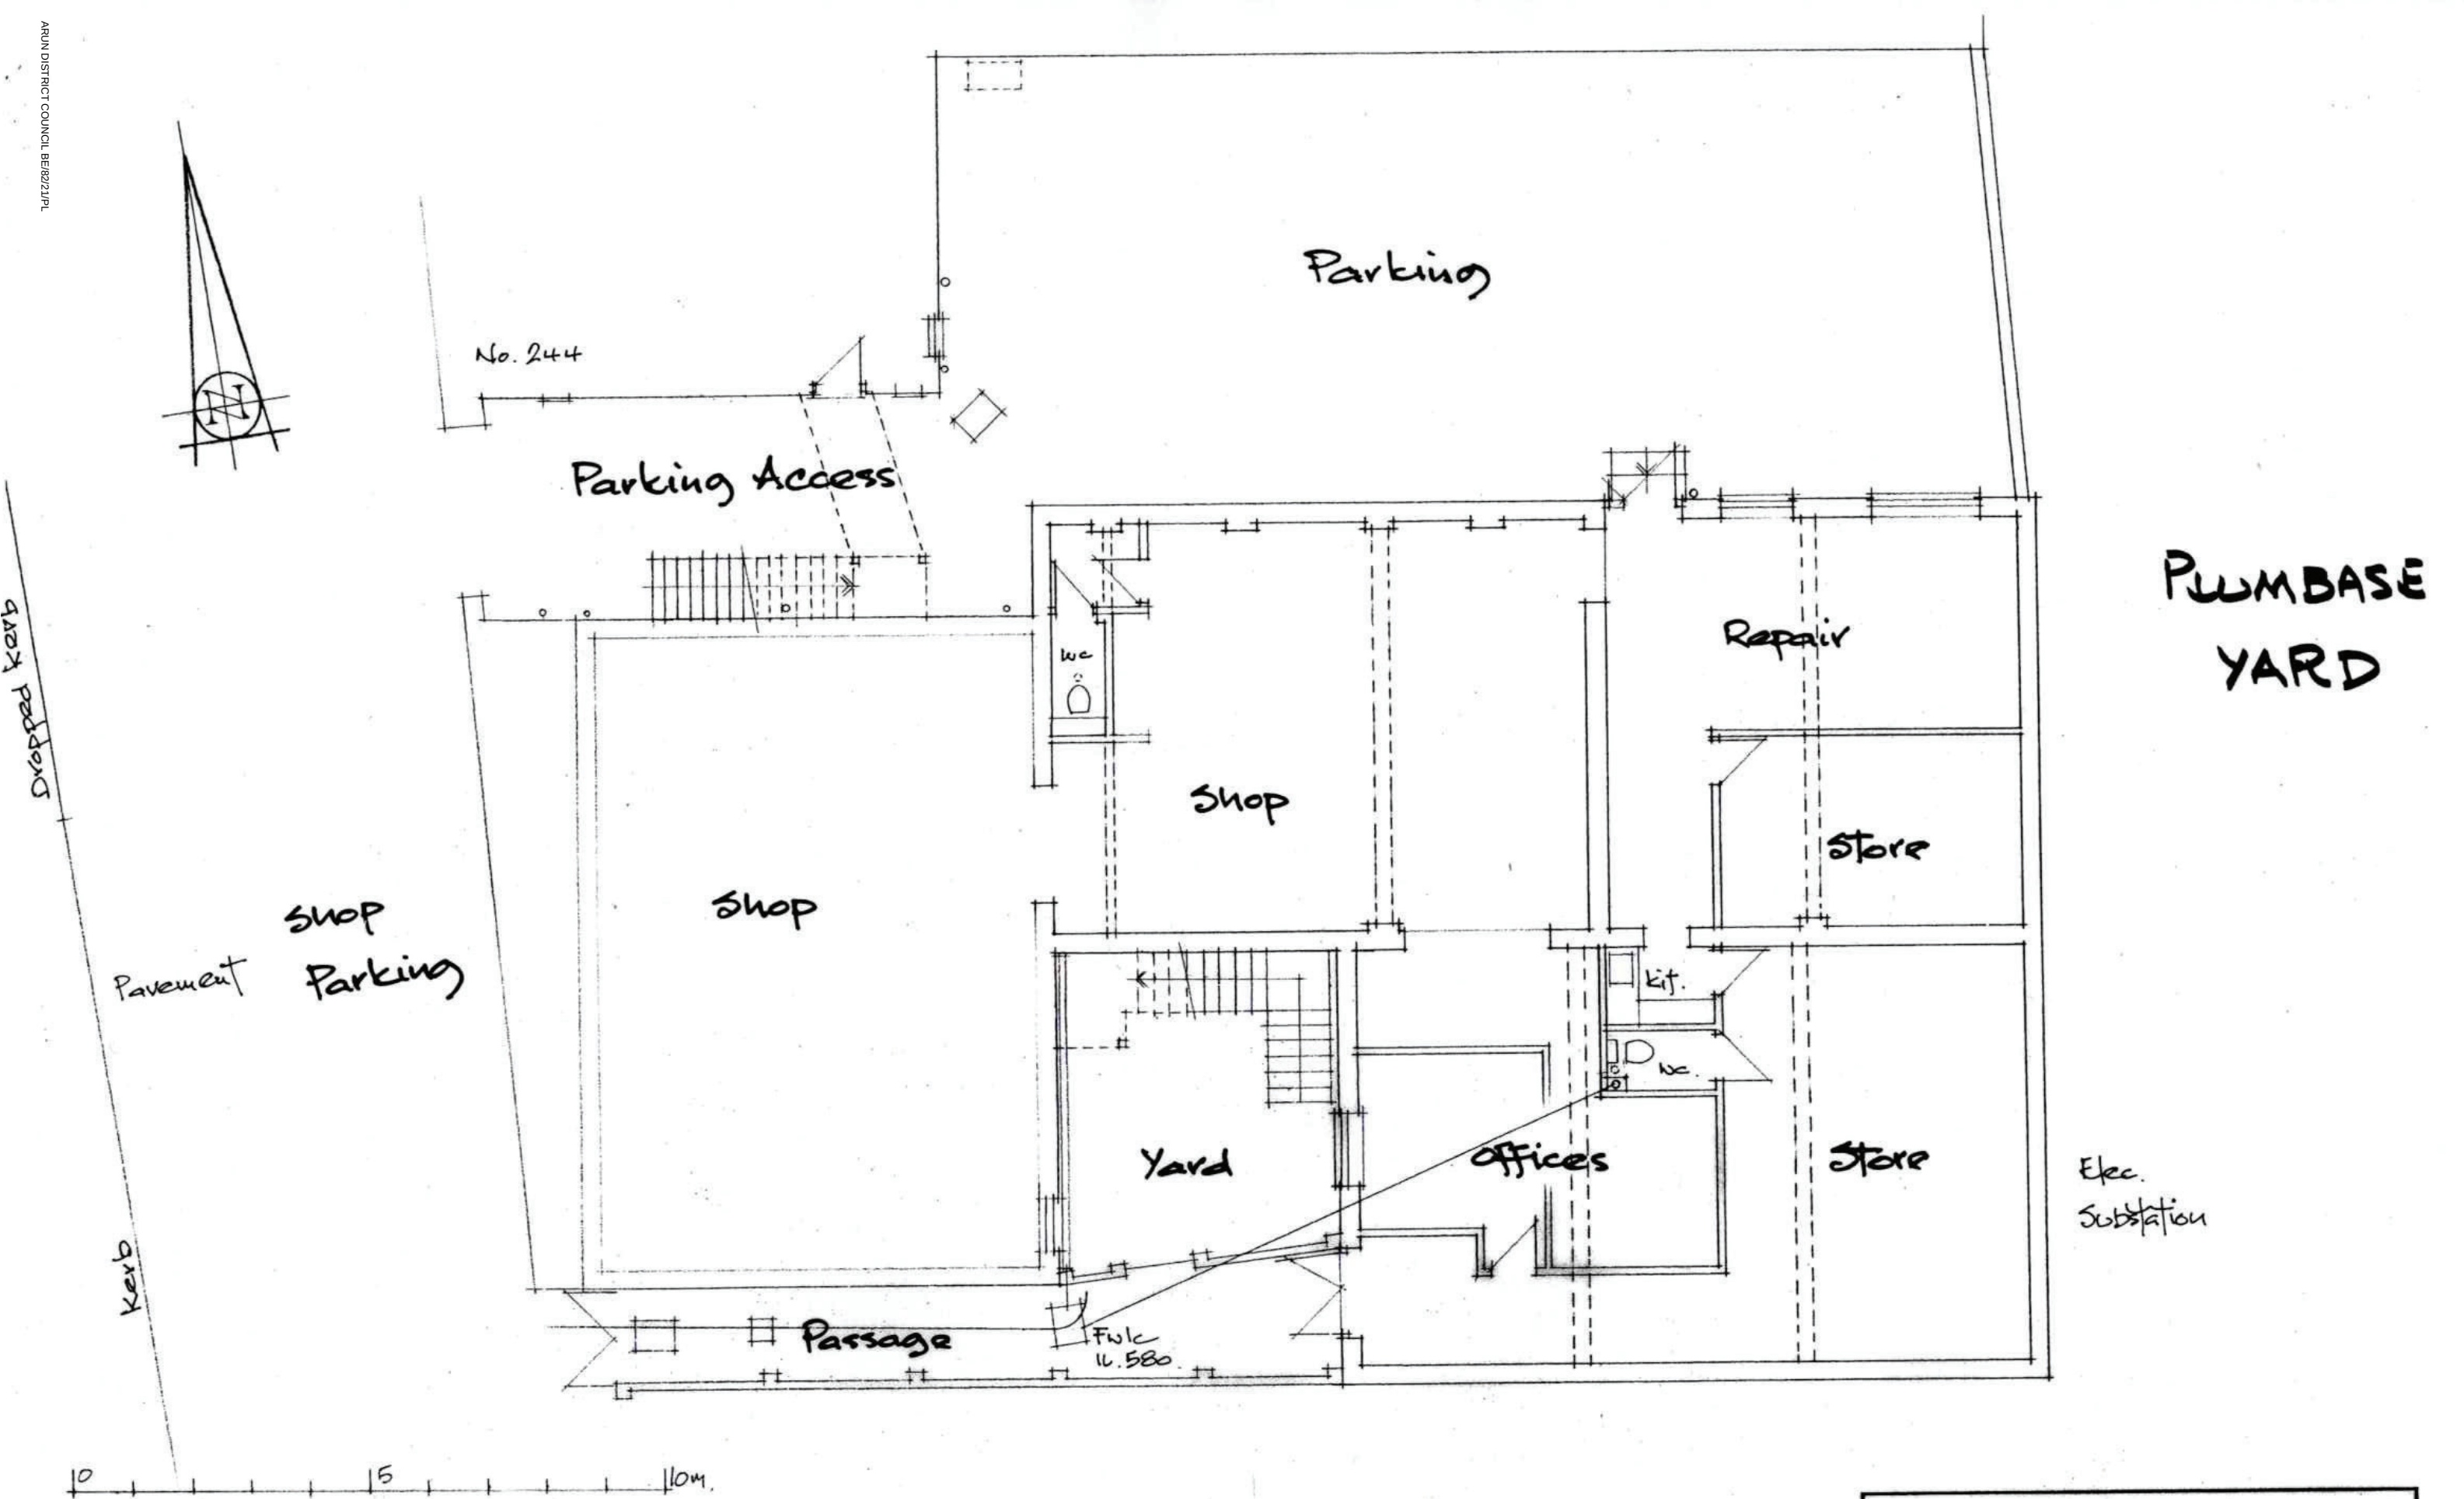

Ground Floor Plan as Existing
1 No. 2-BED & 2 No. 1-BED FLATS
Above Shop Premises to Rear of Television
240-242 Chichester Rd, Bognor PO21 5BA

R. E. OSBORNE – Building Consultant
The Retreat, Southover Way, Hunston, Chichester PO20 1NY
Telephone 01243 380088 E-mail: reo@phonecoop.coop
Date: 05/05/21 Scale(s) @ A3 size: 1:100 Drg. no. 1764/51