


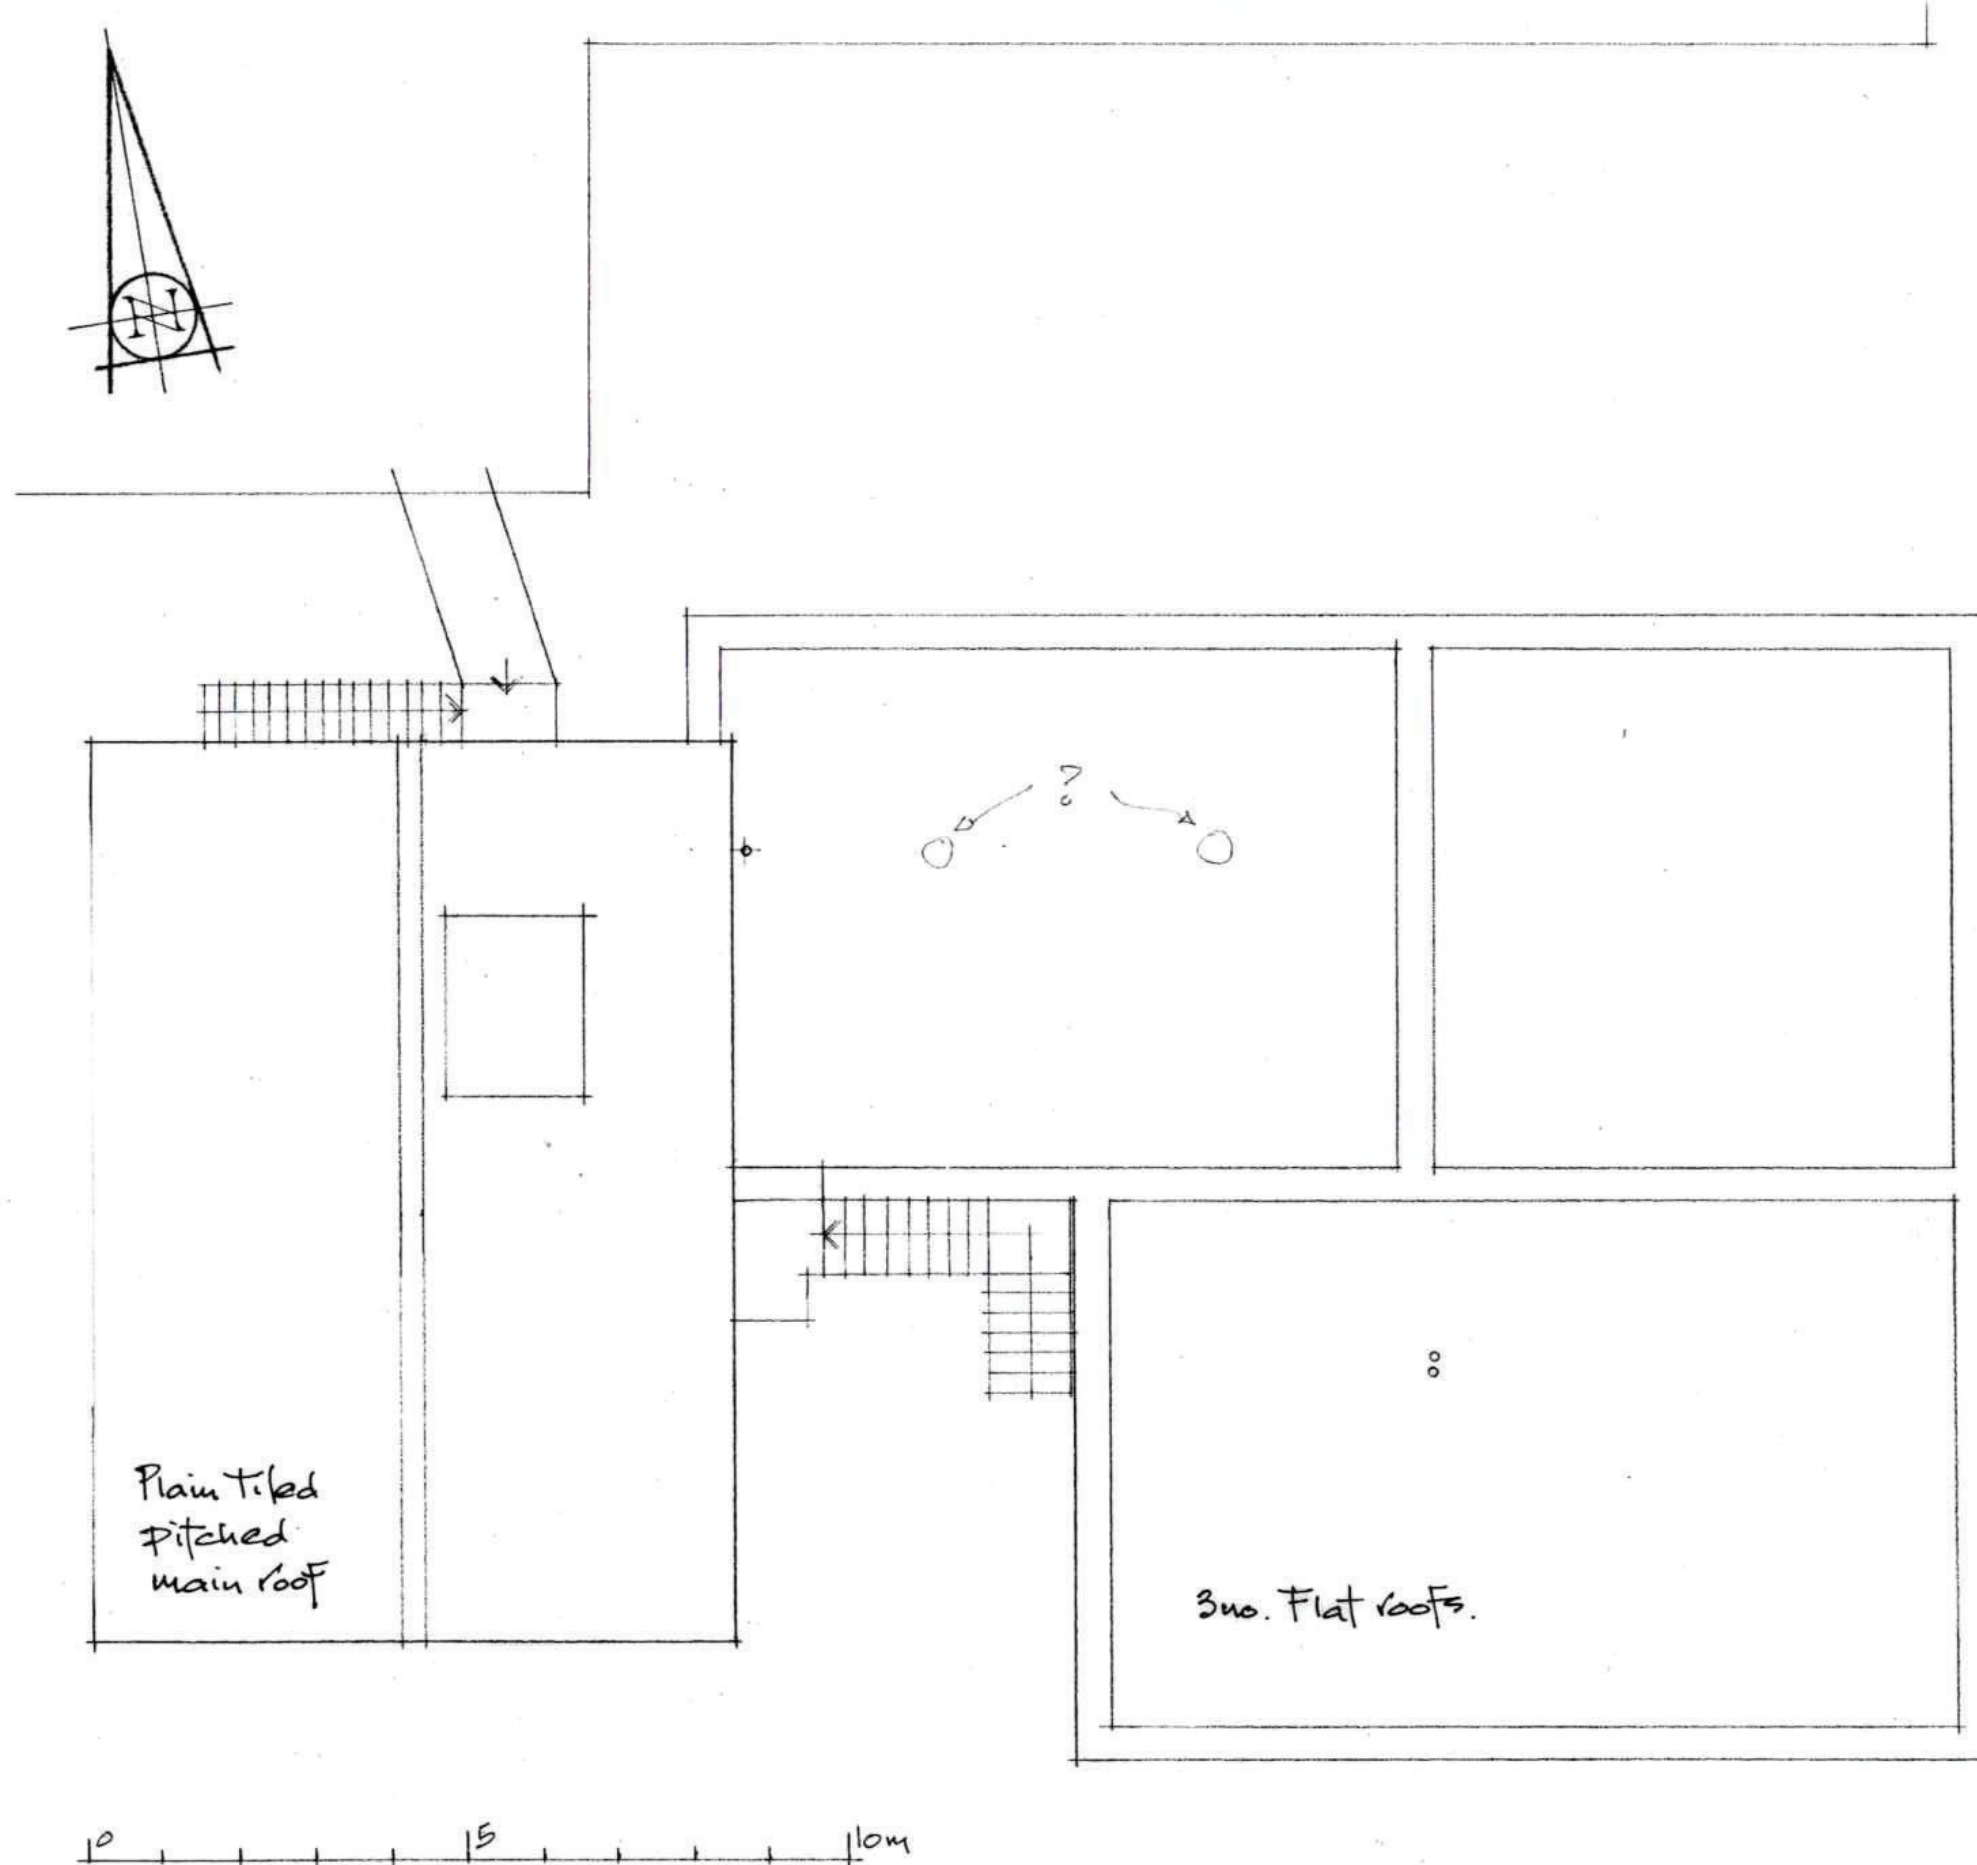

ROOF PLAN EXT4.

Roof Plan as Existing
 1 no. 2-BED & 2 no. 1-BED FLATS
 Above Shop Premises to Rear of Truevision
 240-242 Chichester Rd, Bognor PO21 5BA

R. E. OSBORNE – Building Consultant
 The Retreat, Southover Way, Hunston, Chichester PO20 1NY
 Telephone 01243 380088 E-mail: reo@phonecoop.coop
 Date: 05/05/21 Scale(s) @ A3 size: 1:100 Drg. no. 1764/52