



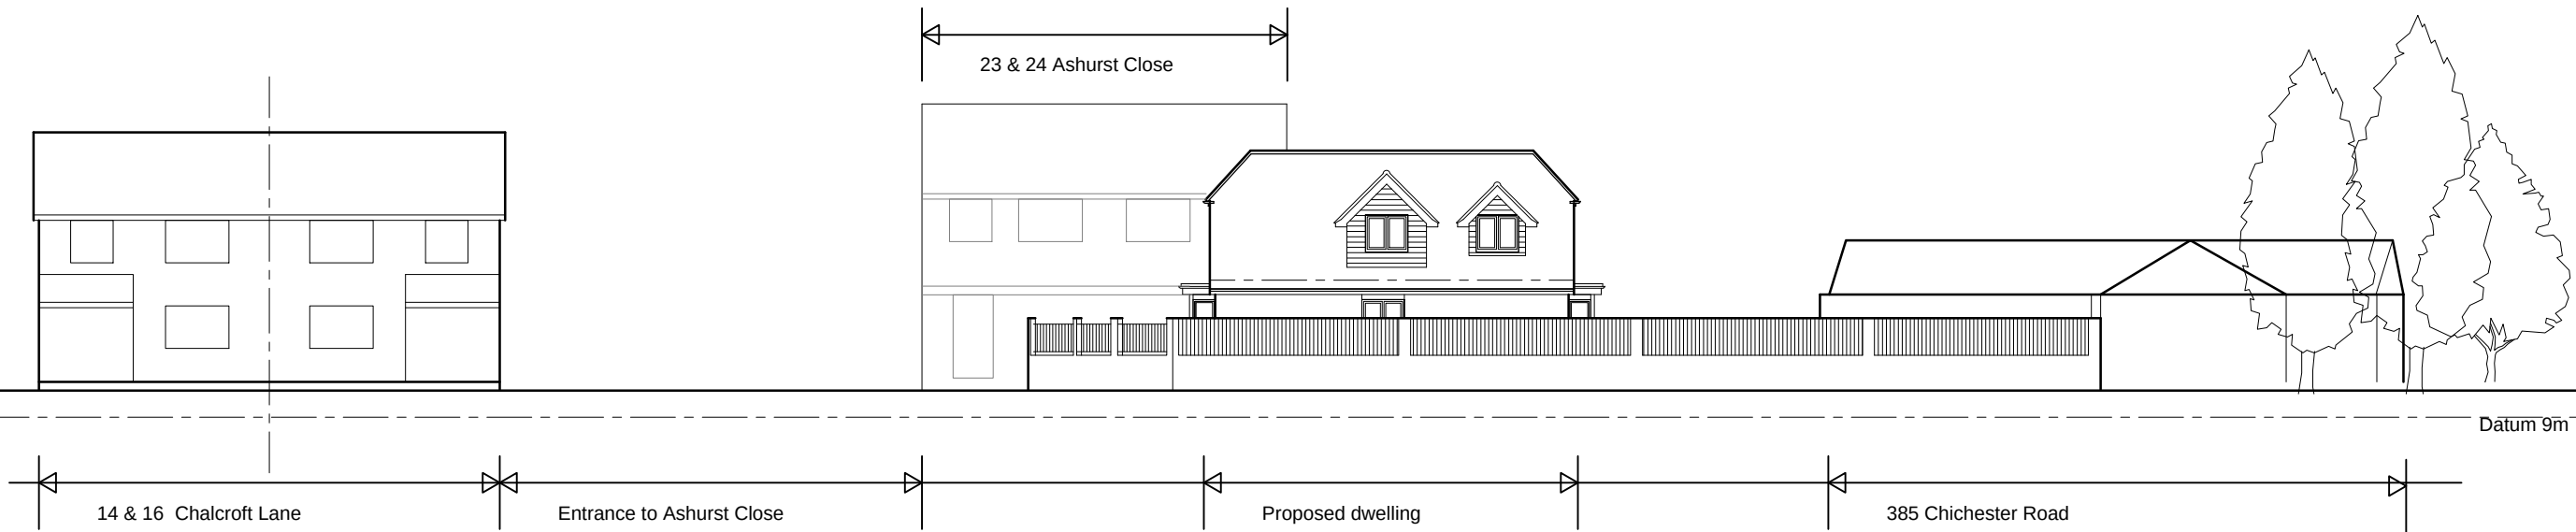

Street Elevation - from Chalcroft Lane

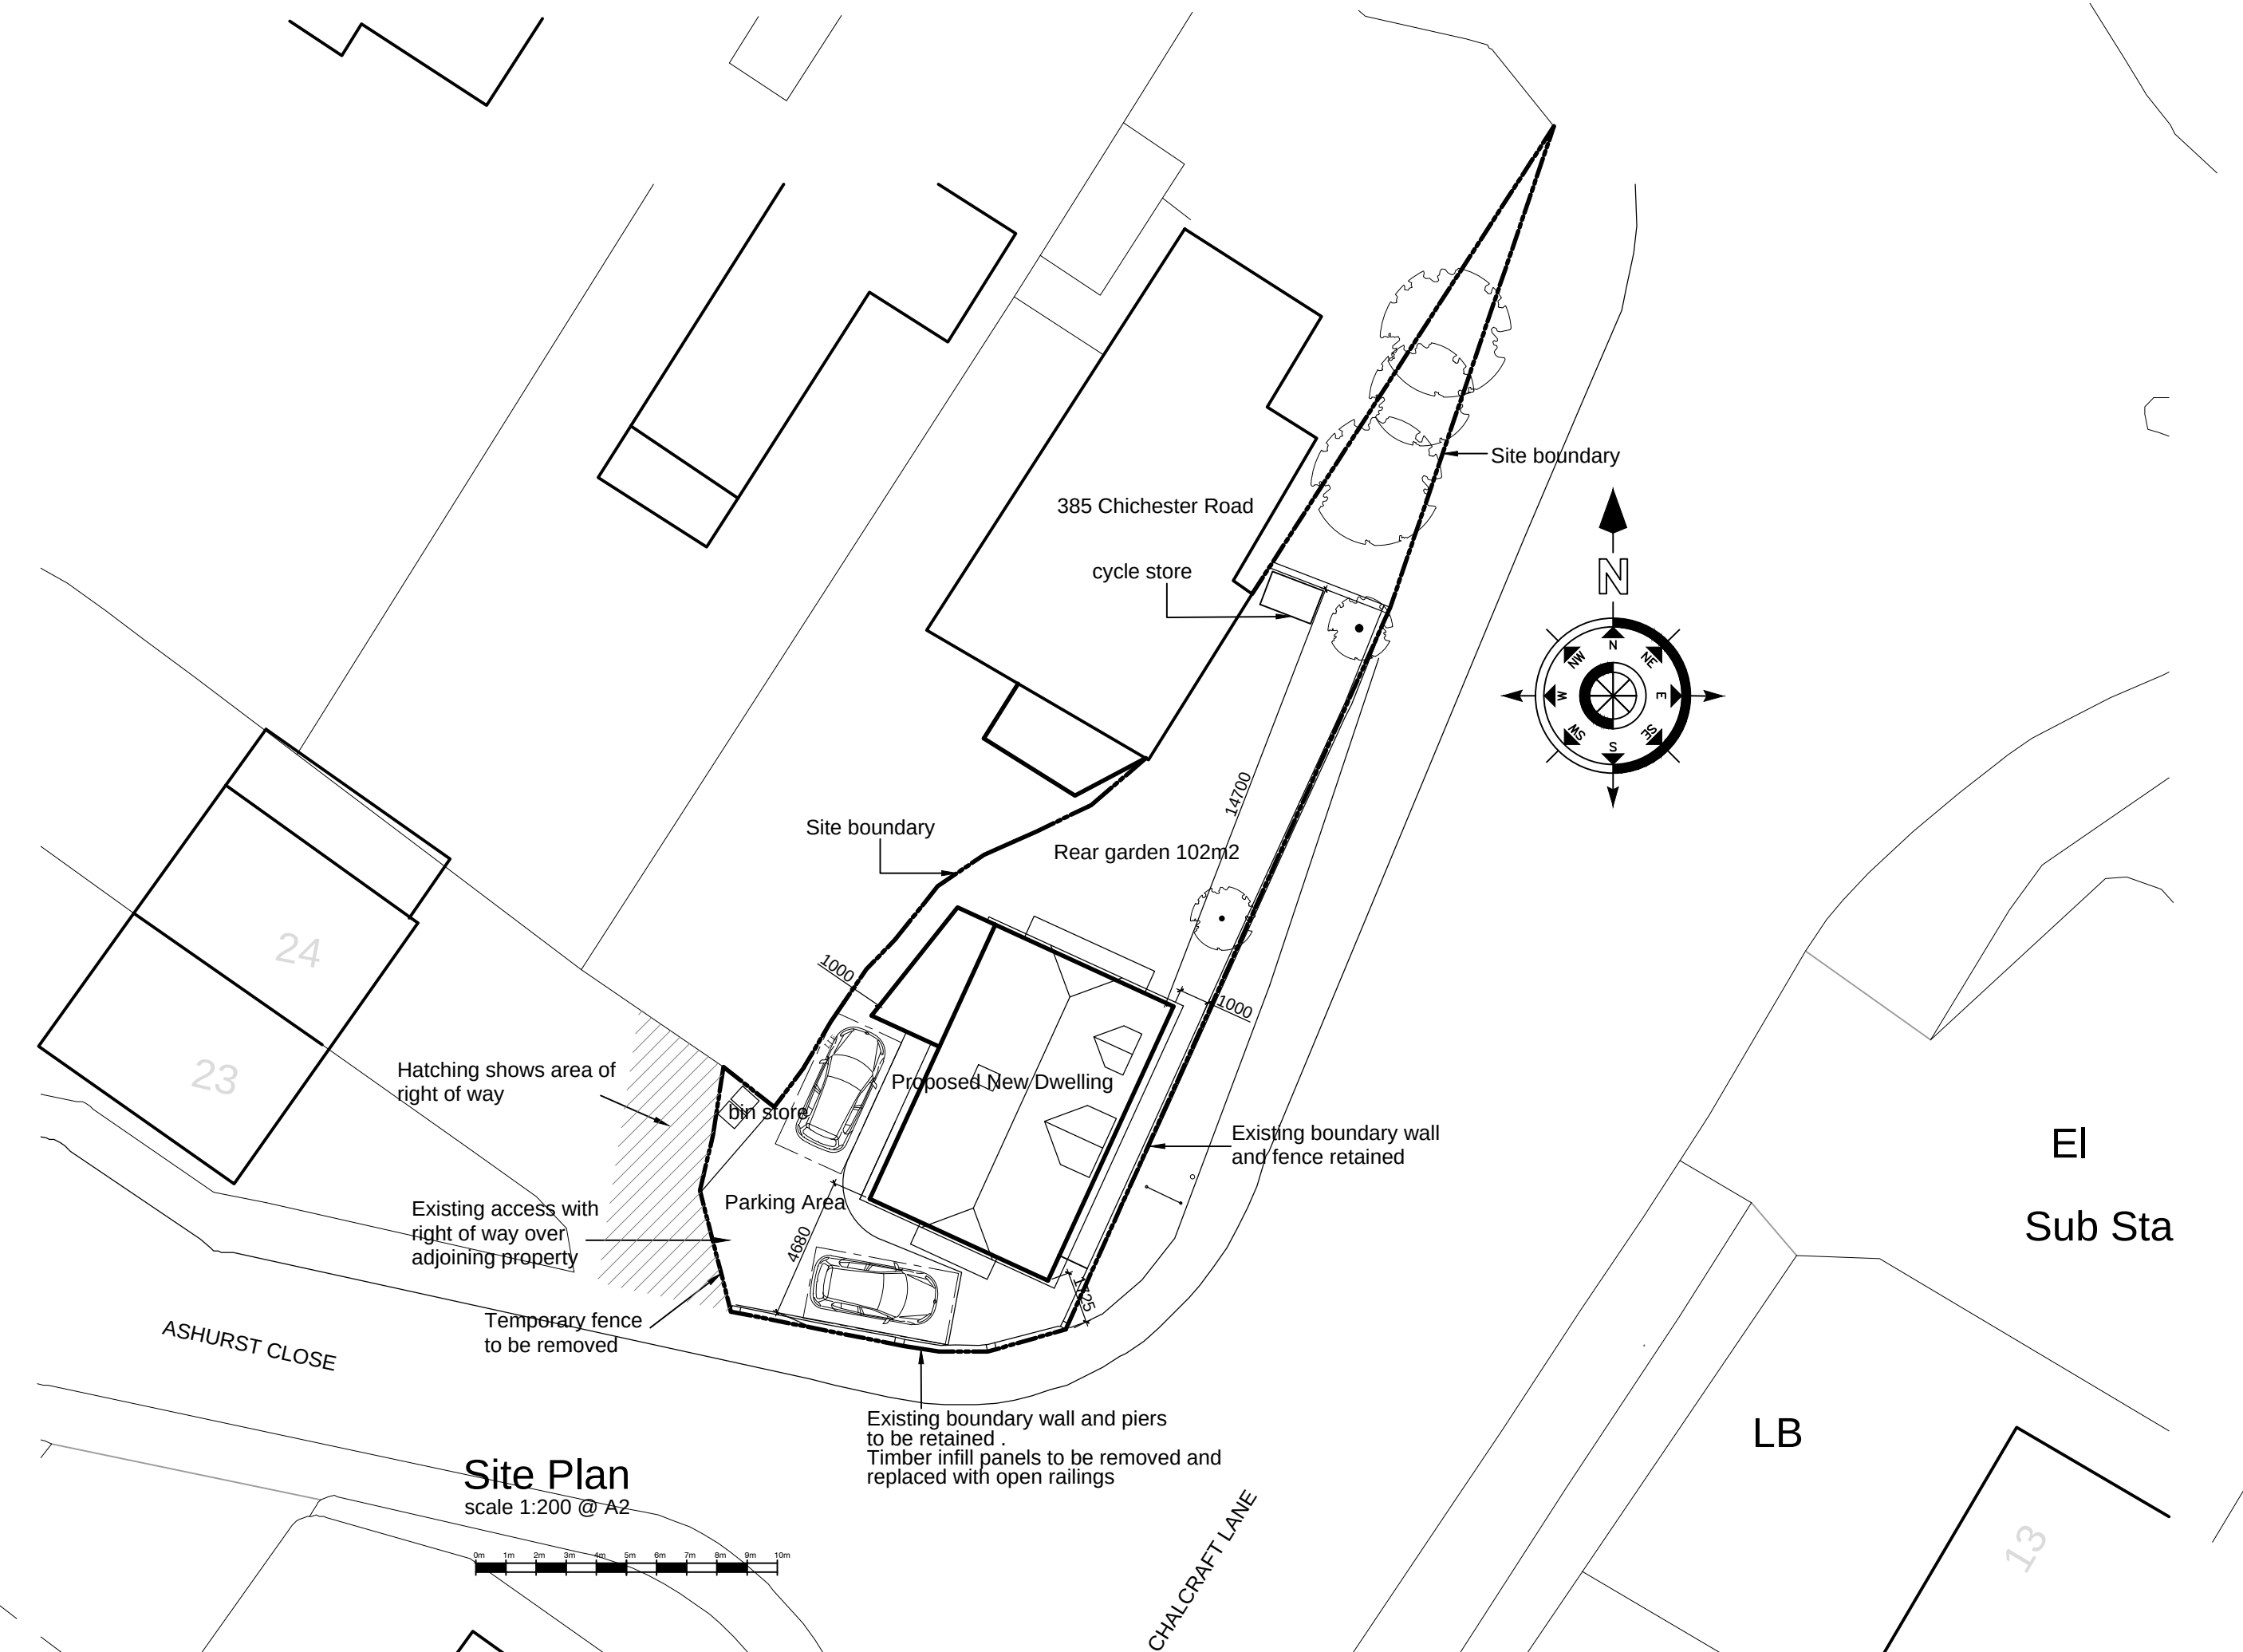

NOTES
DO NOT SCALE OFF THIS DRAWING EXCEPT FOR PLANNING PURPOSES
CHECK ALL DIMENSIONS ON SITE BEFORE ANY WORK IS COMMENCED
ALL GOODS MATERIALS AND WORKMANSHIP MUST CONFORM WITH CURRENT BUILDING REGULATIONS, BRITISH STANDARDS AND CODES OF PRACTICE
COPYRIGHT OF THIS DRAWING IS RETAINED BY THE ARCHITECT AND IT MUST NOT BE REPRODUCED WITHOUT WRITTEN CONSENT

REV	DATE	BY	AMENDMENT

**folkes architects**

THE DESIGN STUDIO
94 High Street
Steyning
West Sussex
BN44 3RD

1 01903 86829
1 01903 816496
info@folkesarchitects.co.uk

CLIENT
Mr A Symonds

JOB TITLE
Proposed new dwelling
on site adjacent to
24 Ashurst Close, Bognor Regis

DRAWING TITLE
Site Plan and Street Elevations

DATE March 2017	SCALE 1:200 @ A2	DRAWN BY GIM
		CHECKED BY
JOB NO. 1690	DRAWING NO. 2.02	REVISION