



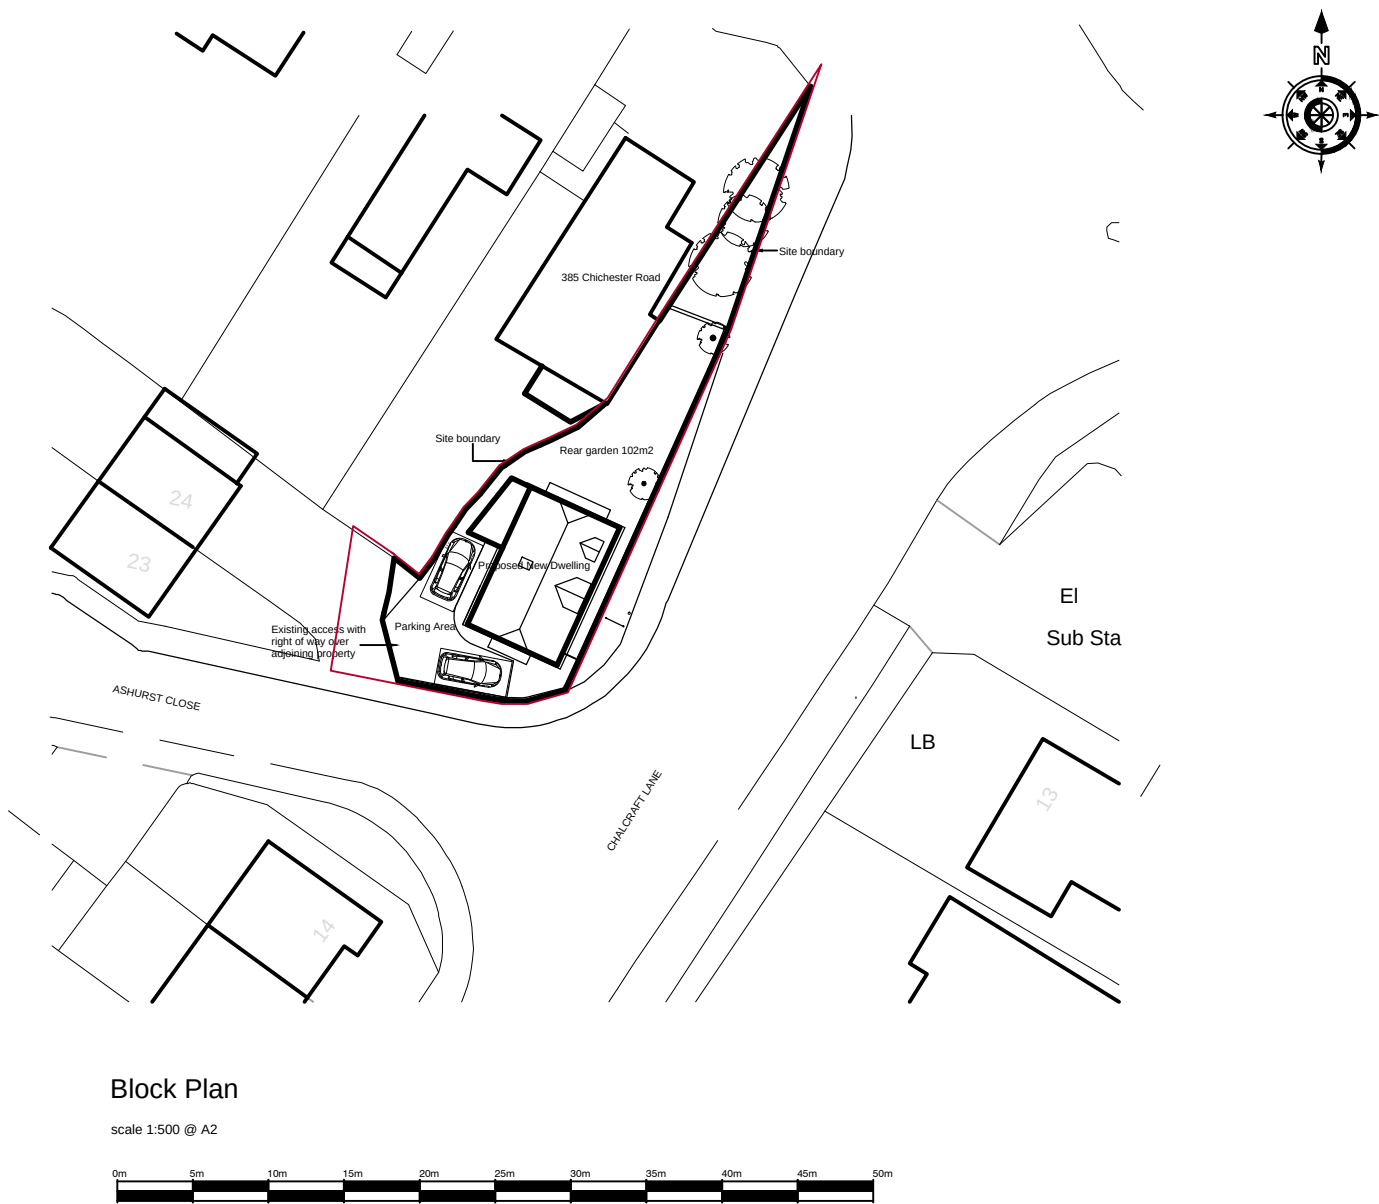




Block Plan

scale 1:500 @ A2

 


Location Plan


scale 1:1250 @ A2

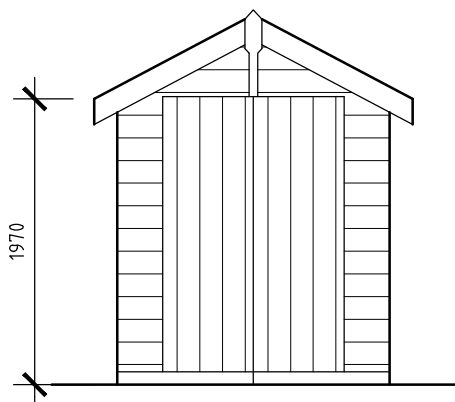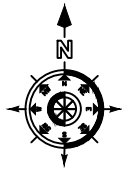 


Front Elevation

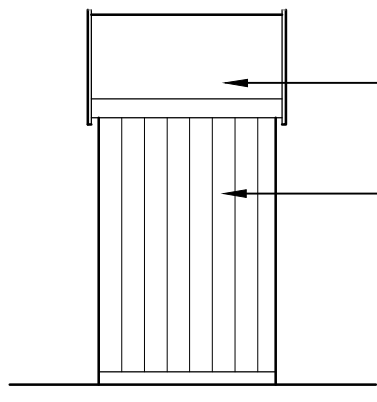


Side Elevation

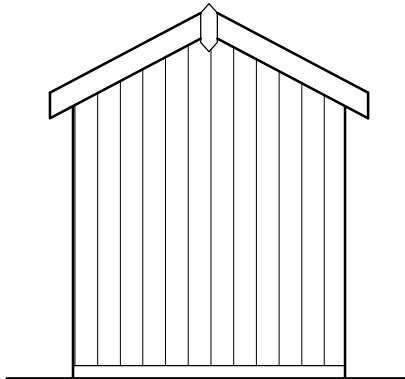

Rear Elevation

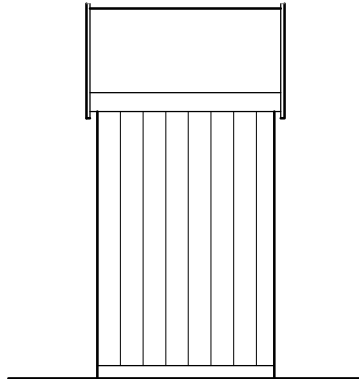


Side Elevation

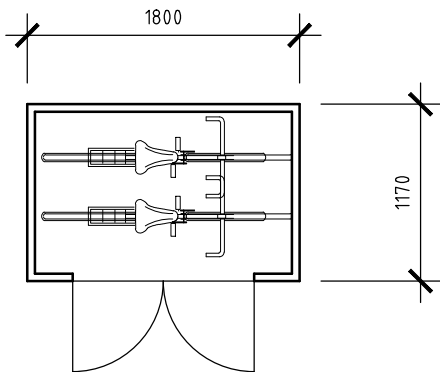

Plan

Cycle store detail - revised proposal

scale 1:50 @ A2

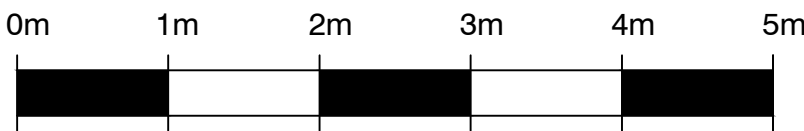

NOTES

DO NOT SCALE OFF THIS DRAWING EXCEPT FOR PLANNING PURPOSES
CHECK ALL DIMENSIONS ON SITE BEFORE ANY WORK IS COMMENCED
ALL GOODS MATERIALS AND WORKMANSHIP MUST CONFORM WITH CURRENT BUILDING REGULATIONS, BRITISH STANDARDS AND CODES OF PRACTICE
COPYRIGHT OF THIS DRAWING IS RETAINED BY THE ARCHITECT AND IT MUST NOT BE REPRODUCED WITHOUT WRITTEN CONSENT

REV	DATE	BY	AMENDMENT



folkes architects

T: 01903 868629
F: 01903 816496
info@folkesarchitects.co.uk

THE DESIGN STUDIO
84 High Street,
Seyring,
West Sussex
BN44 3RD

CLIENT

Mr A Symonds

JOB TITLE

Proposed new dwelling
on site adjacent to
24 Ashurst Close, Bognor Regis

DRAWING TITLE

Block Plan, Location Plan
and cycle store

DATE	SCALE	DRAWN BY	GIM
March 2017	as indicated	CHECKED BY	
JOB NO.	DRAWING NO.	REVISION	
1690	2.03		