


NOTES

DO NOT SCALE OFF THIS DRAWING EXCEPT FOR PLANNING PURPOSES

CHECK ALL DIMENSIONS ON SITE BEFORE ANY WORK IS COMMENCED

ALL GOODS MATERIALS AND WORKMANSHIP MUST CONFORM WITH CURRENT BUILDING REGULATIONS, BRITISH STANDARDS AND CODES OF PRACTICE

COPYRIGHT OF THIS DRAWING IS RETAINED BY THE ARCHITECT AND IT MUST NOT BE REPRODUCED WITHOUT WRITTEN CONSENT

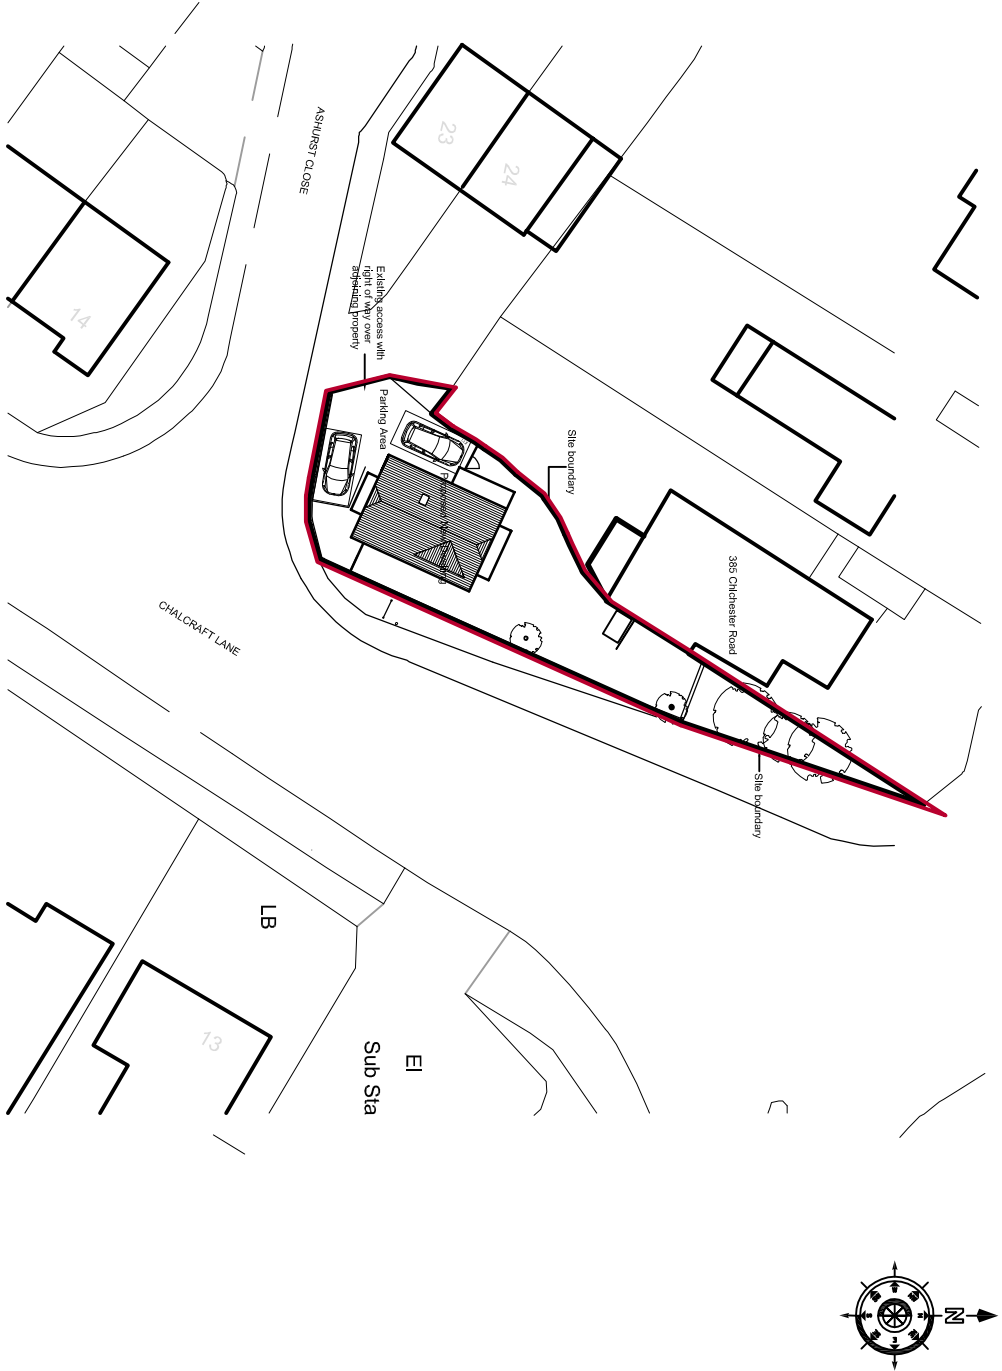



Block Plan

scale 1:500 @ A2




Location Plan


scale 1:1250 @ A2

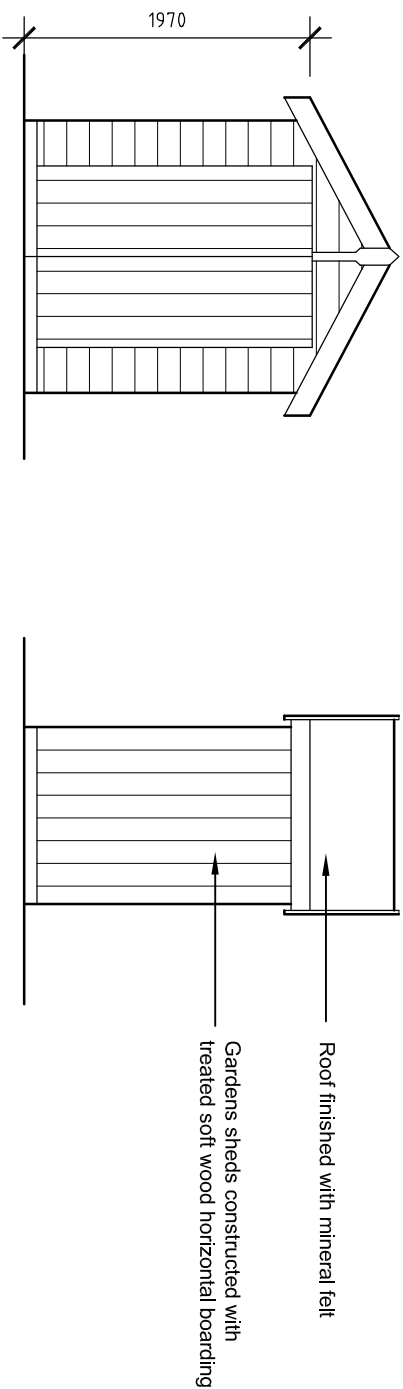 


Front Elevation

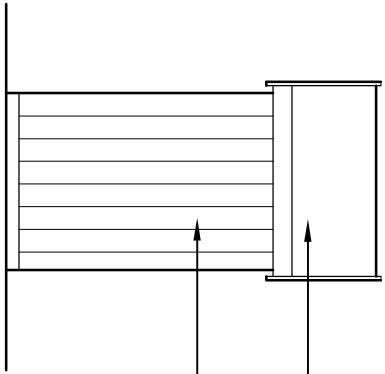


Side Elevation

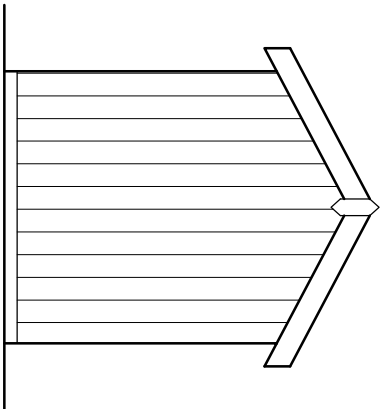

Rear Elevation

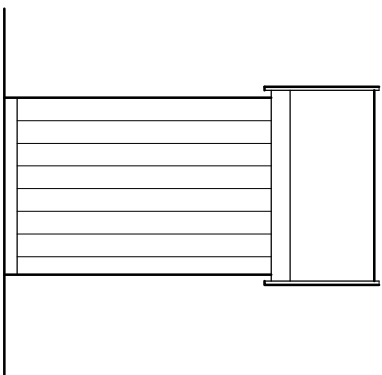



Side Elevation

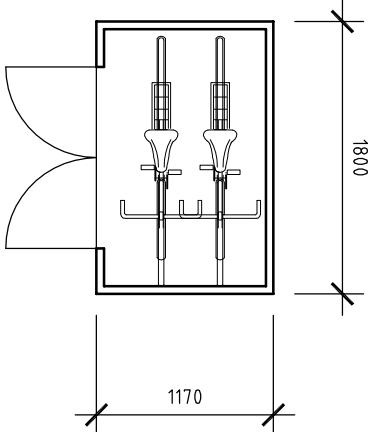

Plan

Cycle store detail - revised proposal

scale 1:50 @ A2

 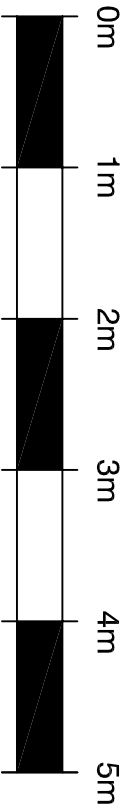

folkes architects

THE DESIGN STUDIO
14 High Street
Widened Street
Bognor Regis
P014 3RD

CLIENT

Mr A Symonds

JOB TITLE

Proposed new dwelling
on site adjacent to
24 Ashurst Close, Bognor Regis

DRAWING TITLE

Block Plan, Location Plan
and cycle store

DATE

March 2017

SCALE

as indicated

DRAWN BY

GIM

CHECKED BY

JOB NO.

1690

DRAWING NO.

2.03

REVISION

A