





23 & 24 Ashurst Close

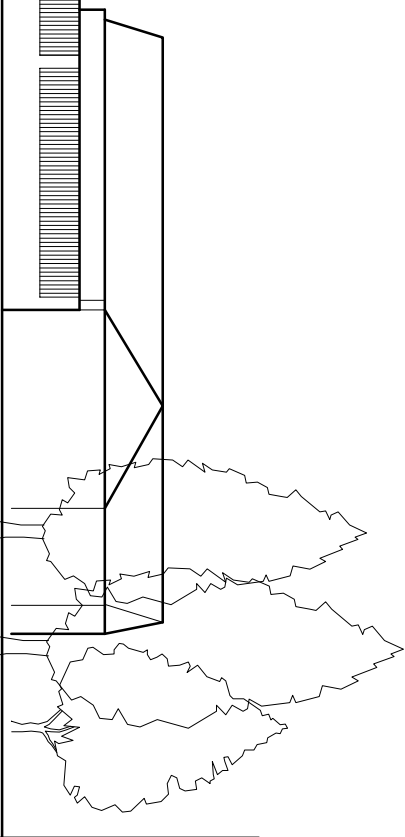

Datum 9m

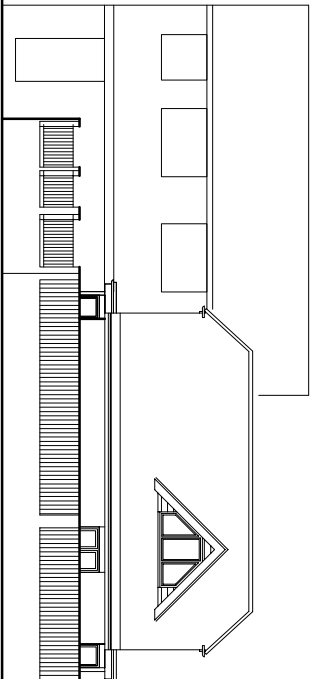

Street Elevation - from Chalcroft Lane

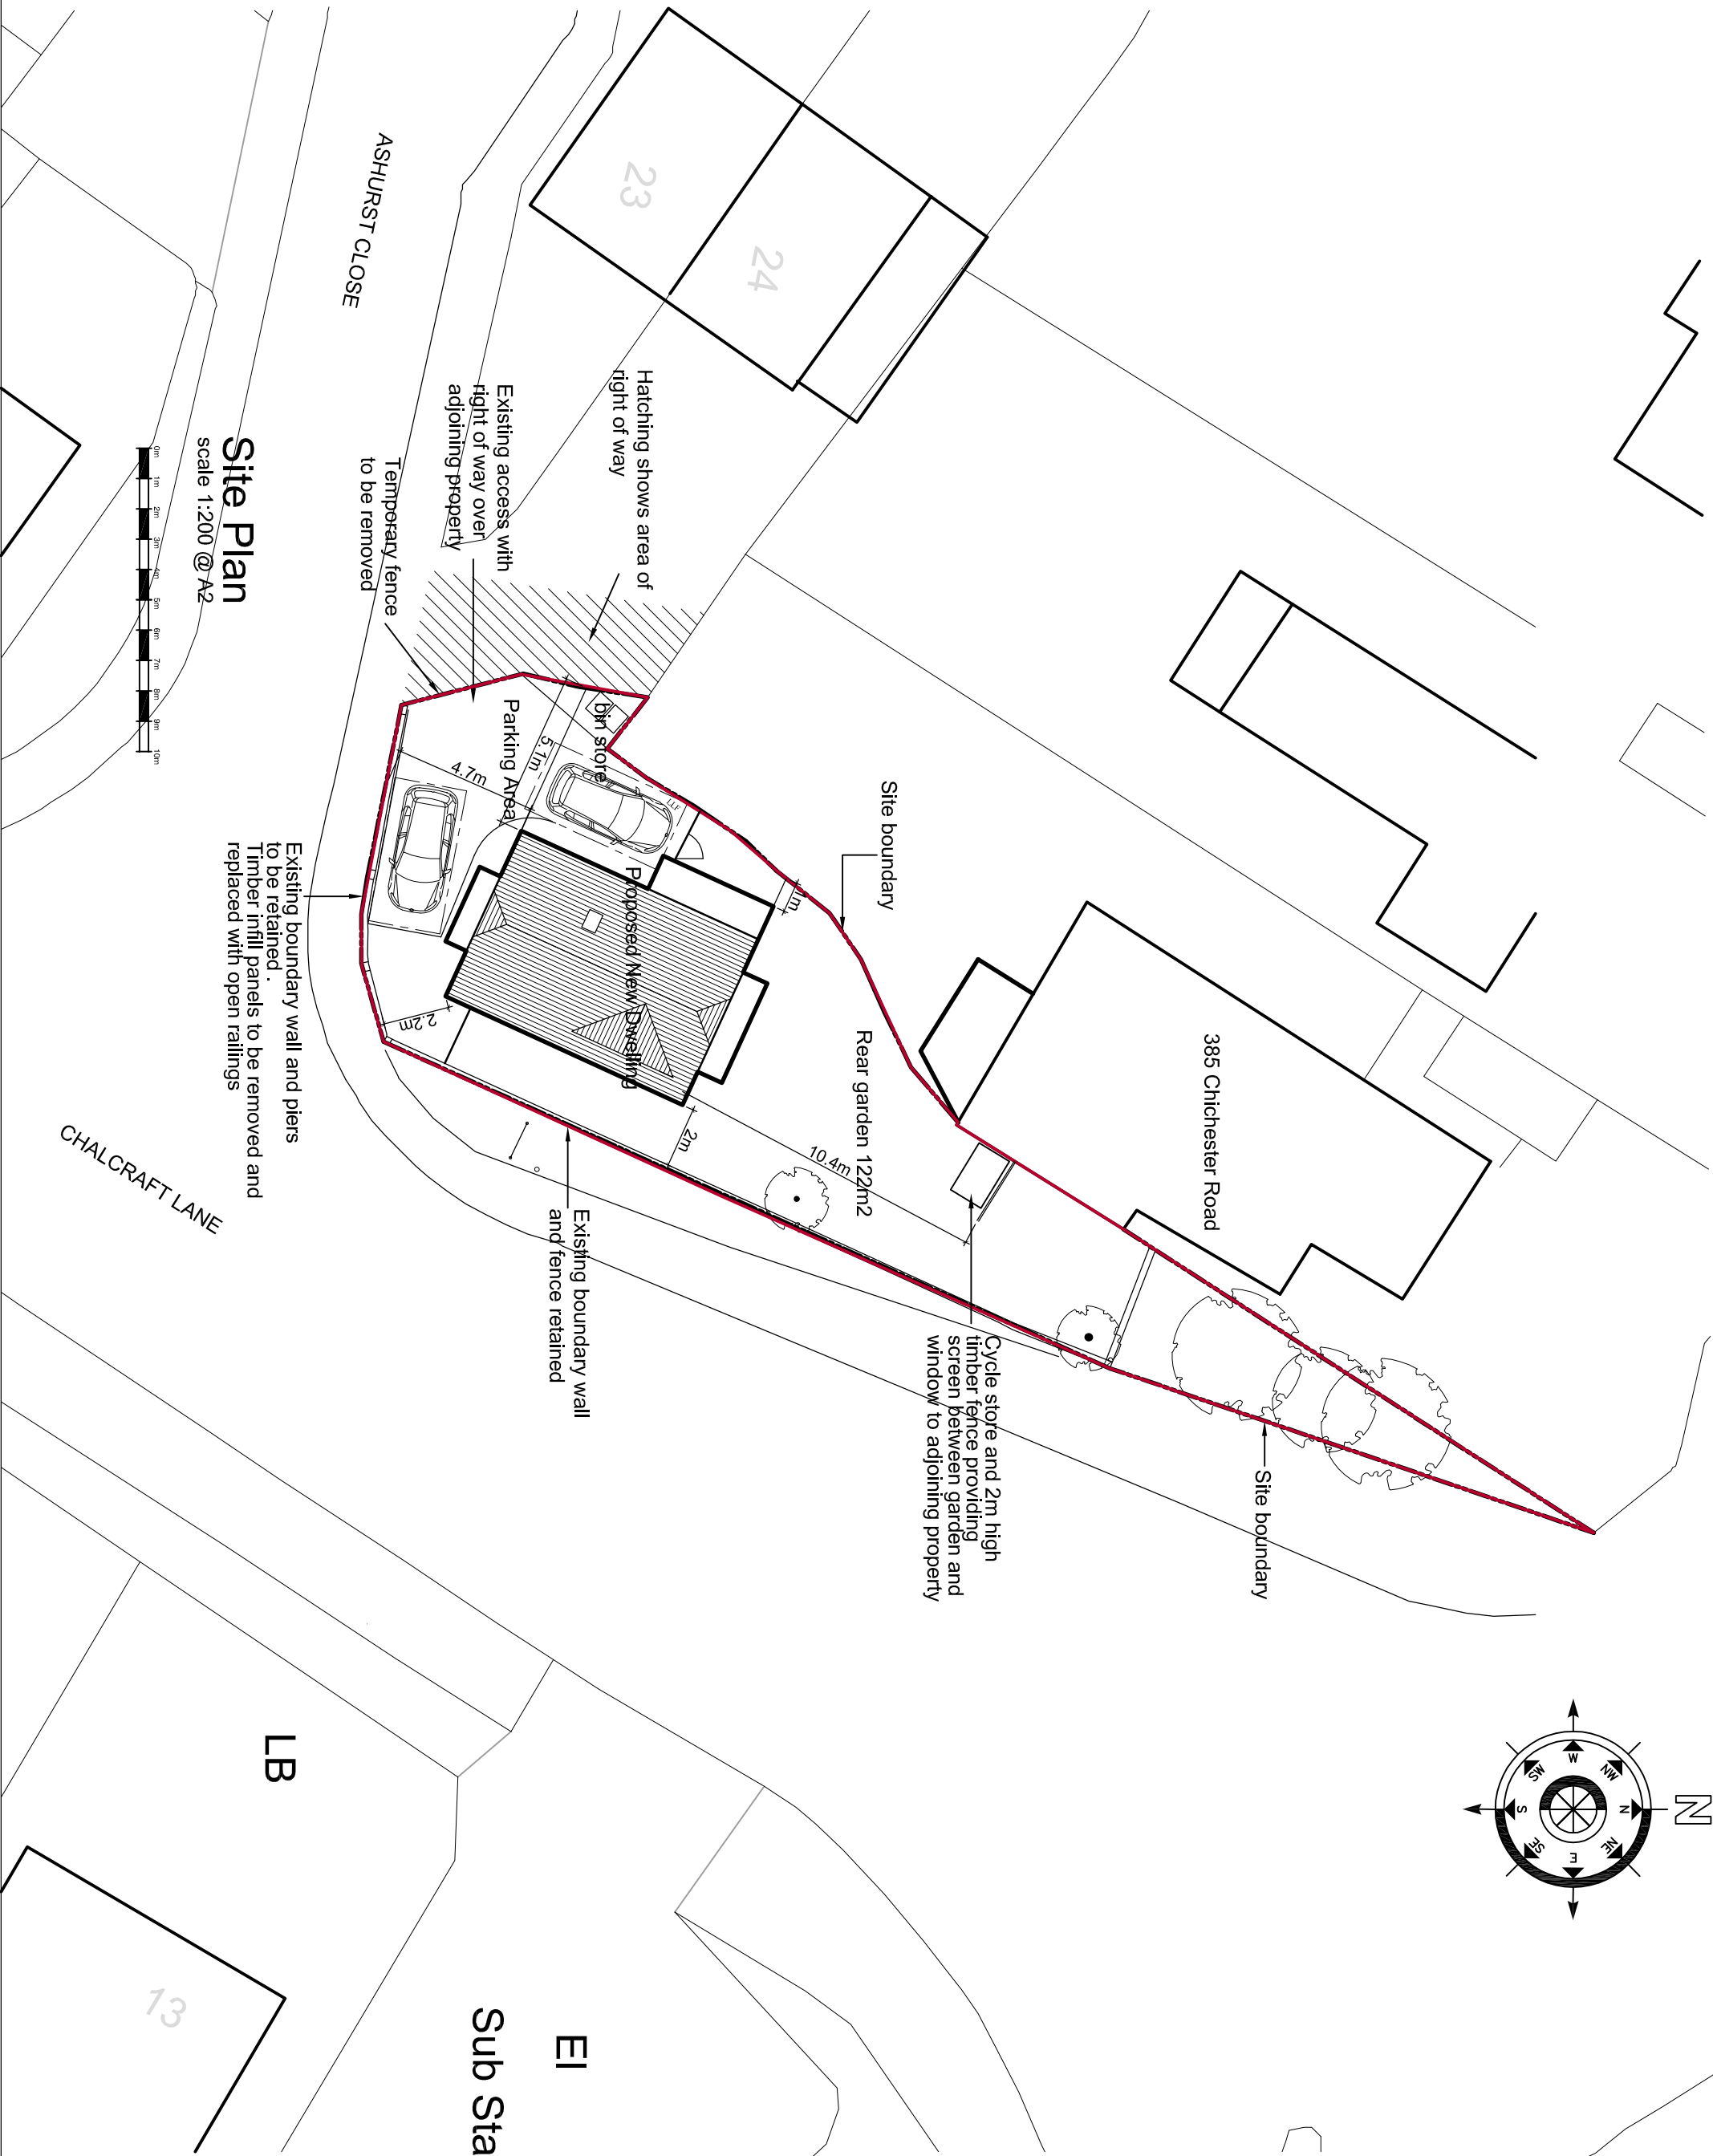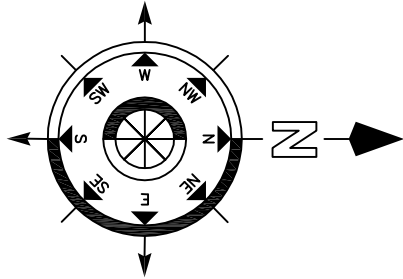

NOTES

DO NOT SCALE OFF THIS DRAWING EXCEPT FOR PLANNING PURPOSES
CHECK ALL DIMENSIONS ON SITE BEFORE ANY WORK IS COMMENCED
ALL GOODS MATERIALS AND WORKMANSHIP MUST CONFORM WITH CURRENT BUILDING REGULATIONS, BRITISH STANDARDS AND CODES OF PRACTICE
COPYRIGHT OF THIS DRAWING IS RETAINED BY THE ARCHITECT AND IT MUST NOT BE REPRODUCED WITHOUT WRITTEN CONSENT

A	11/9/17	GM	Design amended.
REV	DATE	BY	AMENDMENT

**folkes architects**

THE DESIGN STUDIO
54 The Square
West Sussex
BN44 3ED
T: 01903 886529
F: 01903 816466
info@folkesarchitects.co.uk

CLIENT
Mr A Symonds

JOB TITLE
Proposed new dwelling
on site adjacent to
24 Ashurst Close, Bognor Regis

DRAWING TITLE Site Plan and Street Elevations			
DATE	SCALE	DRAWN BY	GIM
March 2017	1:200 @ A2	CHECKED BY	
JOB NO.	DRAWING NO.	REVISION	
1690	2.02		