


Note: Assumed drainage runs
as no visible man holes

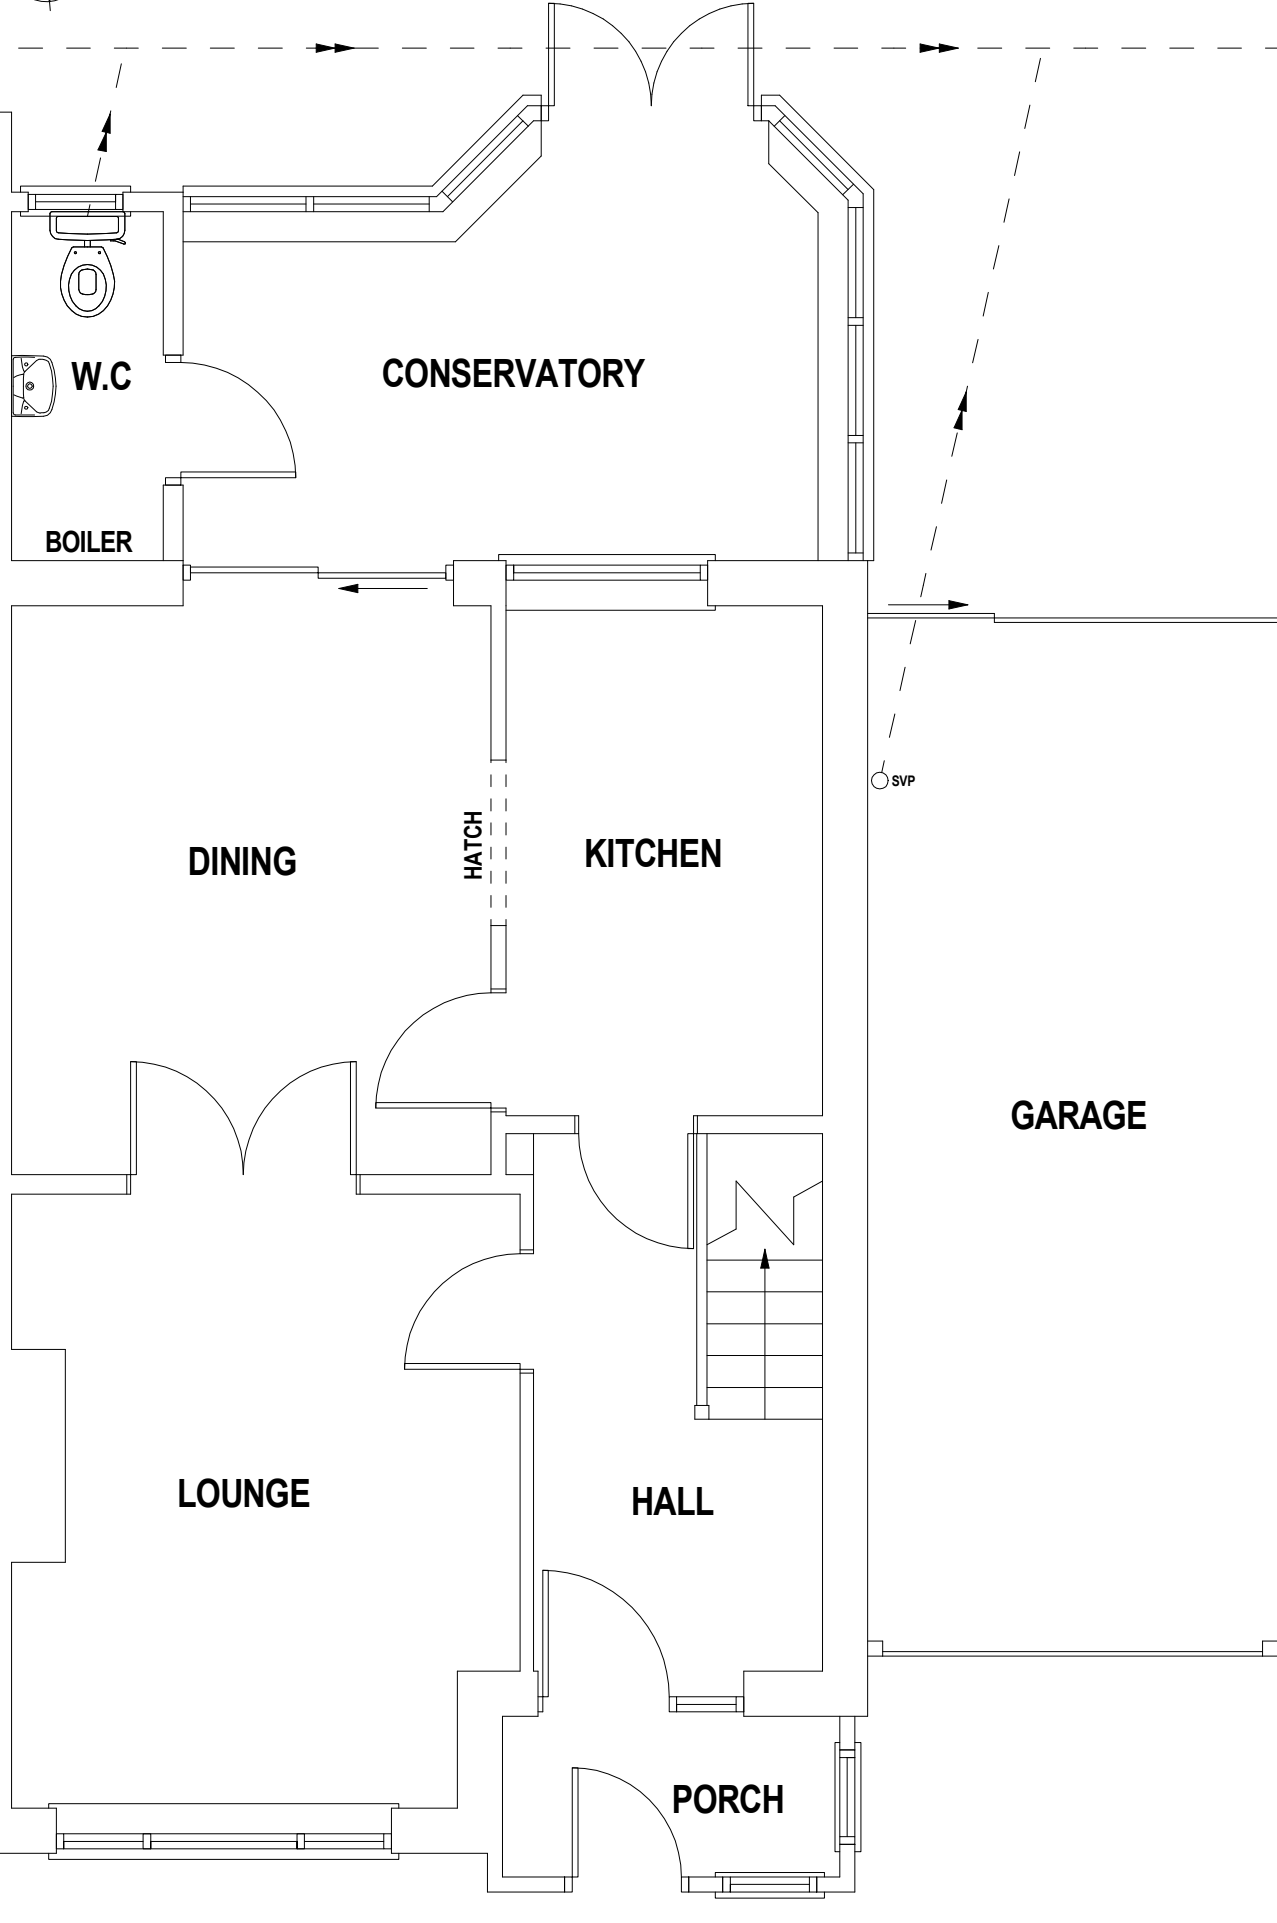

EXISTING GROUND FLOOR LAYOUT

SCALE 1:50

ARUN DISTRICT COUNCIL BE/83/19/HH



EXISTING SOUTH ELEVATION


SCALE 1:100



EXISTING NORTH ELEVATION


SCALE 1:100

0 1 2 3
Metres 1:50 A3

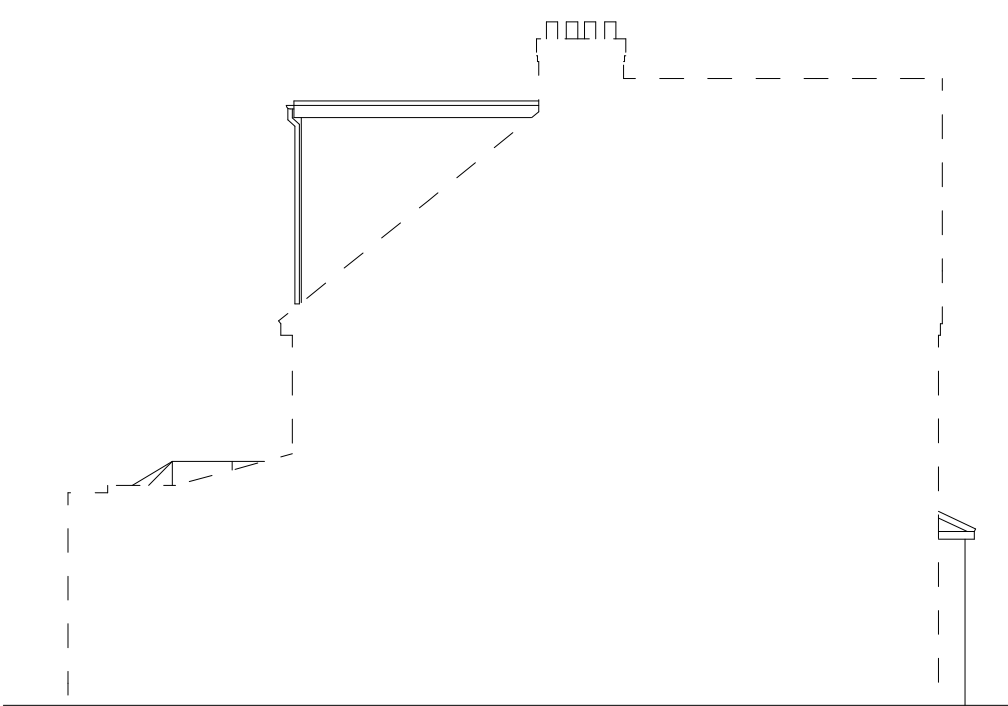

EXISTING WEST ELEVATION

SCALE 1:100

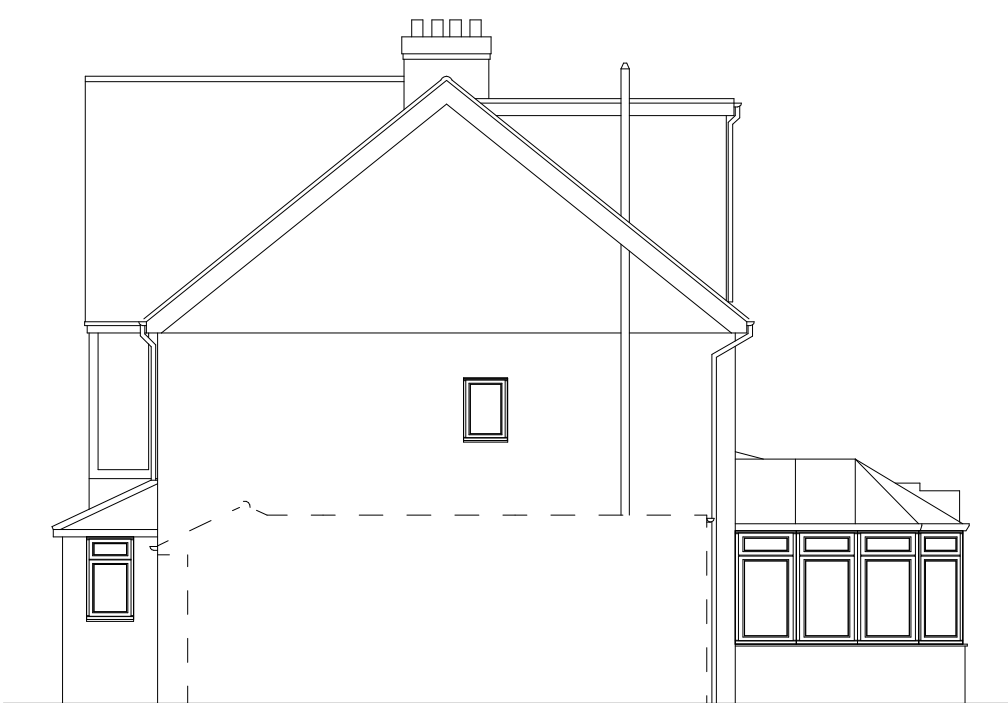

EXISTING EAST ELEVATION

SCALE 1:100

SUSSEX BUILDING PLANS

33 Highland Avenue, Bognor Regis, West Sussex. PO21 2BJ
Email: lee@sussexbuildingplans.co.uk Tel: 07732 415951

DRAWING TITLE | Single storey rear extension

Address:
Mr D Rogers
13 Central Avenue, Bognor Regis, West Sussex. PO21 5HT

Date: 11/07/2019 | DRG No: DR/PL/01 | Rev. No: