



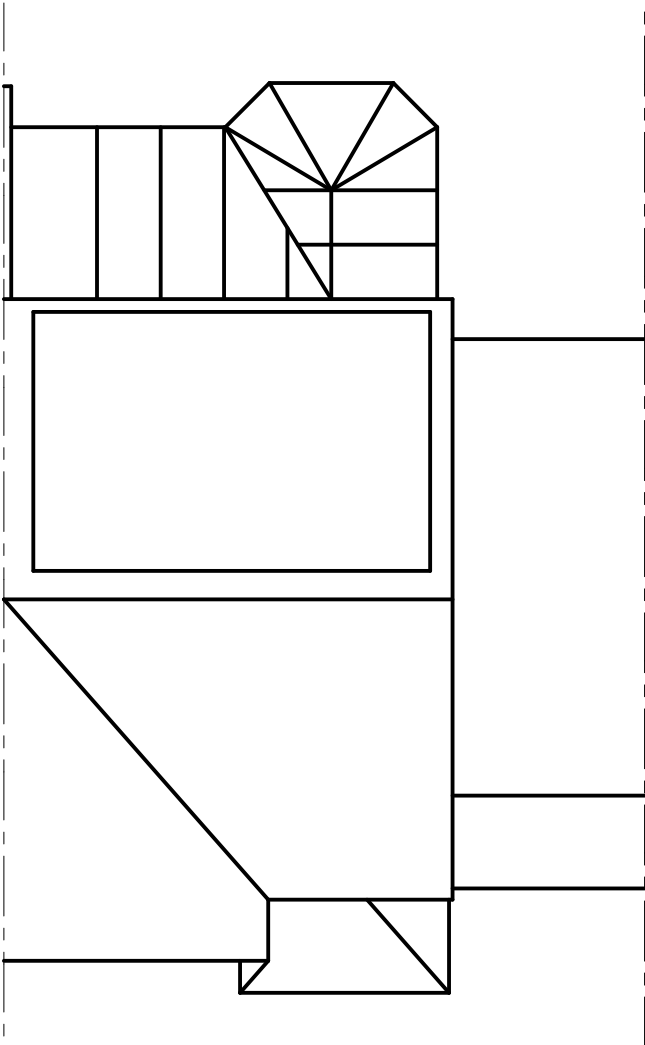

EXISTING ROOF PLAN
SCALE 1:100

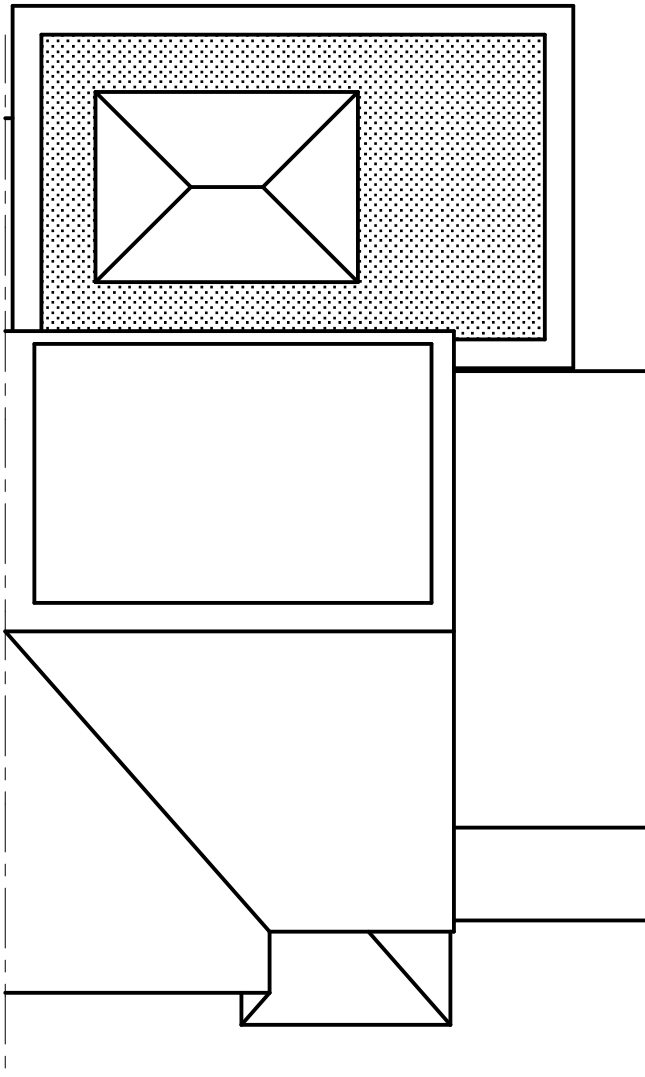

PROPOSED ROOF PLAN
SCALE 1:100

SUSSEX BUILDING PLANS

33 Highland Avenue, Bognor Regis, West Sussex. PO21 2BJ
Email: lee@sussexbuildingplans.co.uk Tel: 07732 415951

DRAWING TITLE	Single storey rear extension
---------------	------------------------------

Address: Mr D Rogers 13 Central Avenue, Bognor Regis, West Sussex. PO21 5HT		
---	--	--

Date: 11/07/2019	DRG No: DR/PL/04	Rev. No:
------------------	------------------	----------