



NOTE
THIS DRAWING MAY BE SCALED FOR PLANNING PURPOSES ONLY.
ALL DIMENSIONS TO BE CHECKED ON SITE PRIOR TO COMMENCEMENT OF WORK. ALL DIMENSIONS RELATING TO SUB-CONTRACTORS OR SUPPLIERS WORK MUST BE CHECKED AND AGREED BETWEEN THE GENERAL CONTRACTOR, THE SUB-CONTRACTOR(S) AND / OR SUPPLIER(S). ALL DIMENSIONS ARE IN MILLIMETRES. ALL WORKS OR MATERIALS INDICATED ON THE DRAWING ARE TO BE TO THE LATEST BRITISH STANDARDS AND ARE TO BE CARRIED OUT IN ACCORDANCE WITH THE RELEVANT CODES OF PRACTICE OR RECOGNISED TRADE ASSOCIATION RECOMMENDATIONS AND PUBLICATIONS.
THIS DRAWING TO BE READ IN CONJUNCTION WITH ALL RELEVANT DRAWINGS AND SPECIFICATIONS OF OTHER CONSULTANTS.
ANY DISCREPANCIES TO BE BROUGHT TO THE ATTENTION OF PDK ARCHITECTURE AND SURVEYING, IF IN DOUBT ASK.
© THIS DRAWING IS THE COPYRIGHT OF PDK ARCHITECTURE AND SURVEYING.

APPR DATE STATUS


Materials
Roof :- Sand faces plain tiles.
Walls :- Face brickwork.
Fascia and Soffit :- Black stained timber.
Windows and Doors :- Brown PVCu, Double glazed.
Garage Door :- Blue painted steel panel up and over.
Gutter :- Ogee black plastic.
All new materials to garage to closely match existing

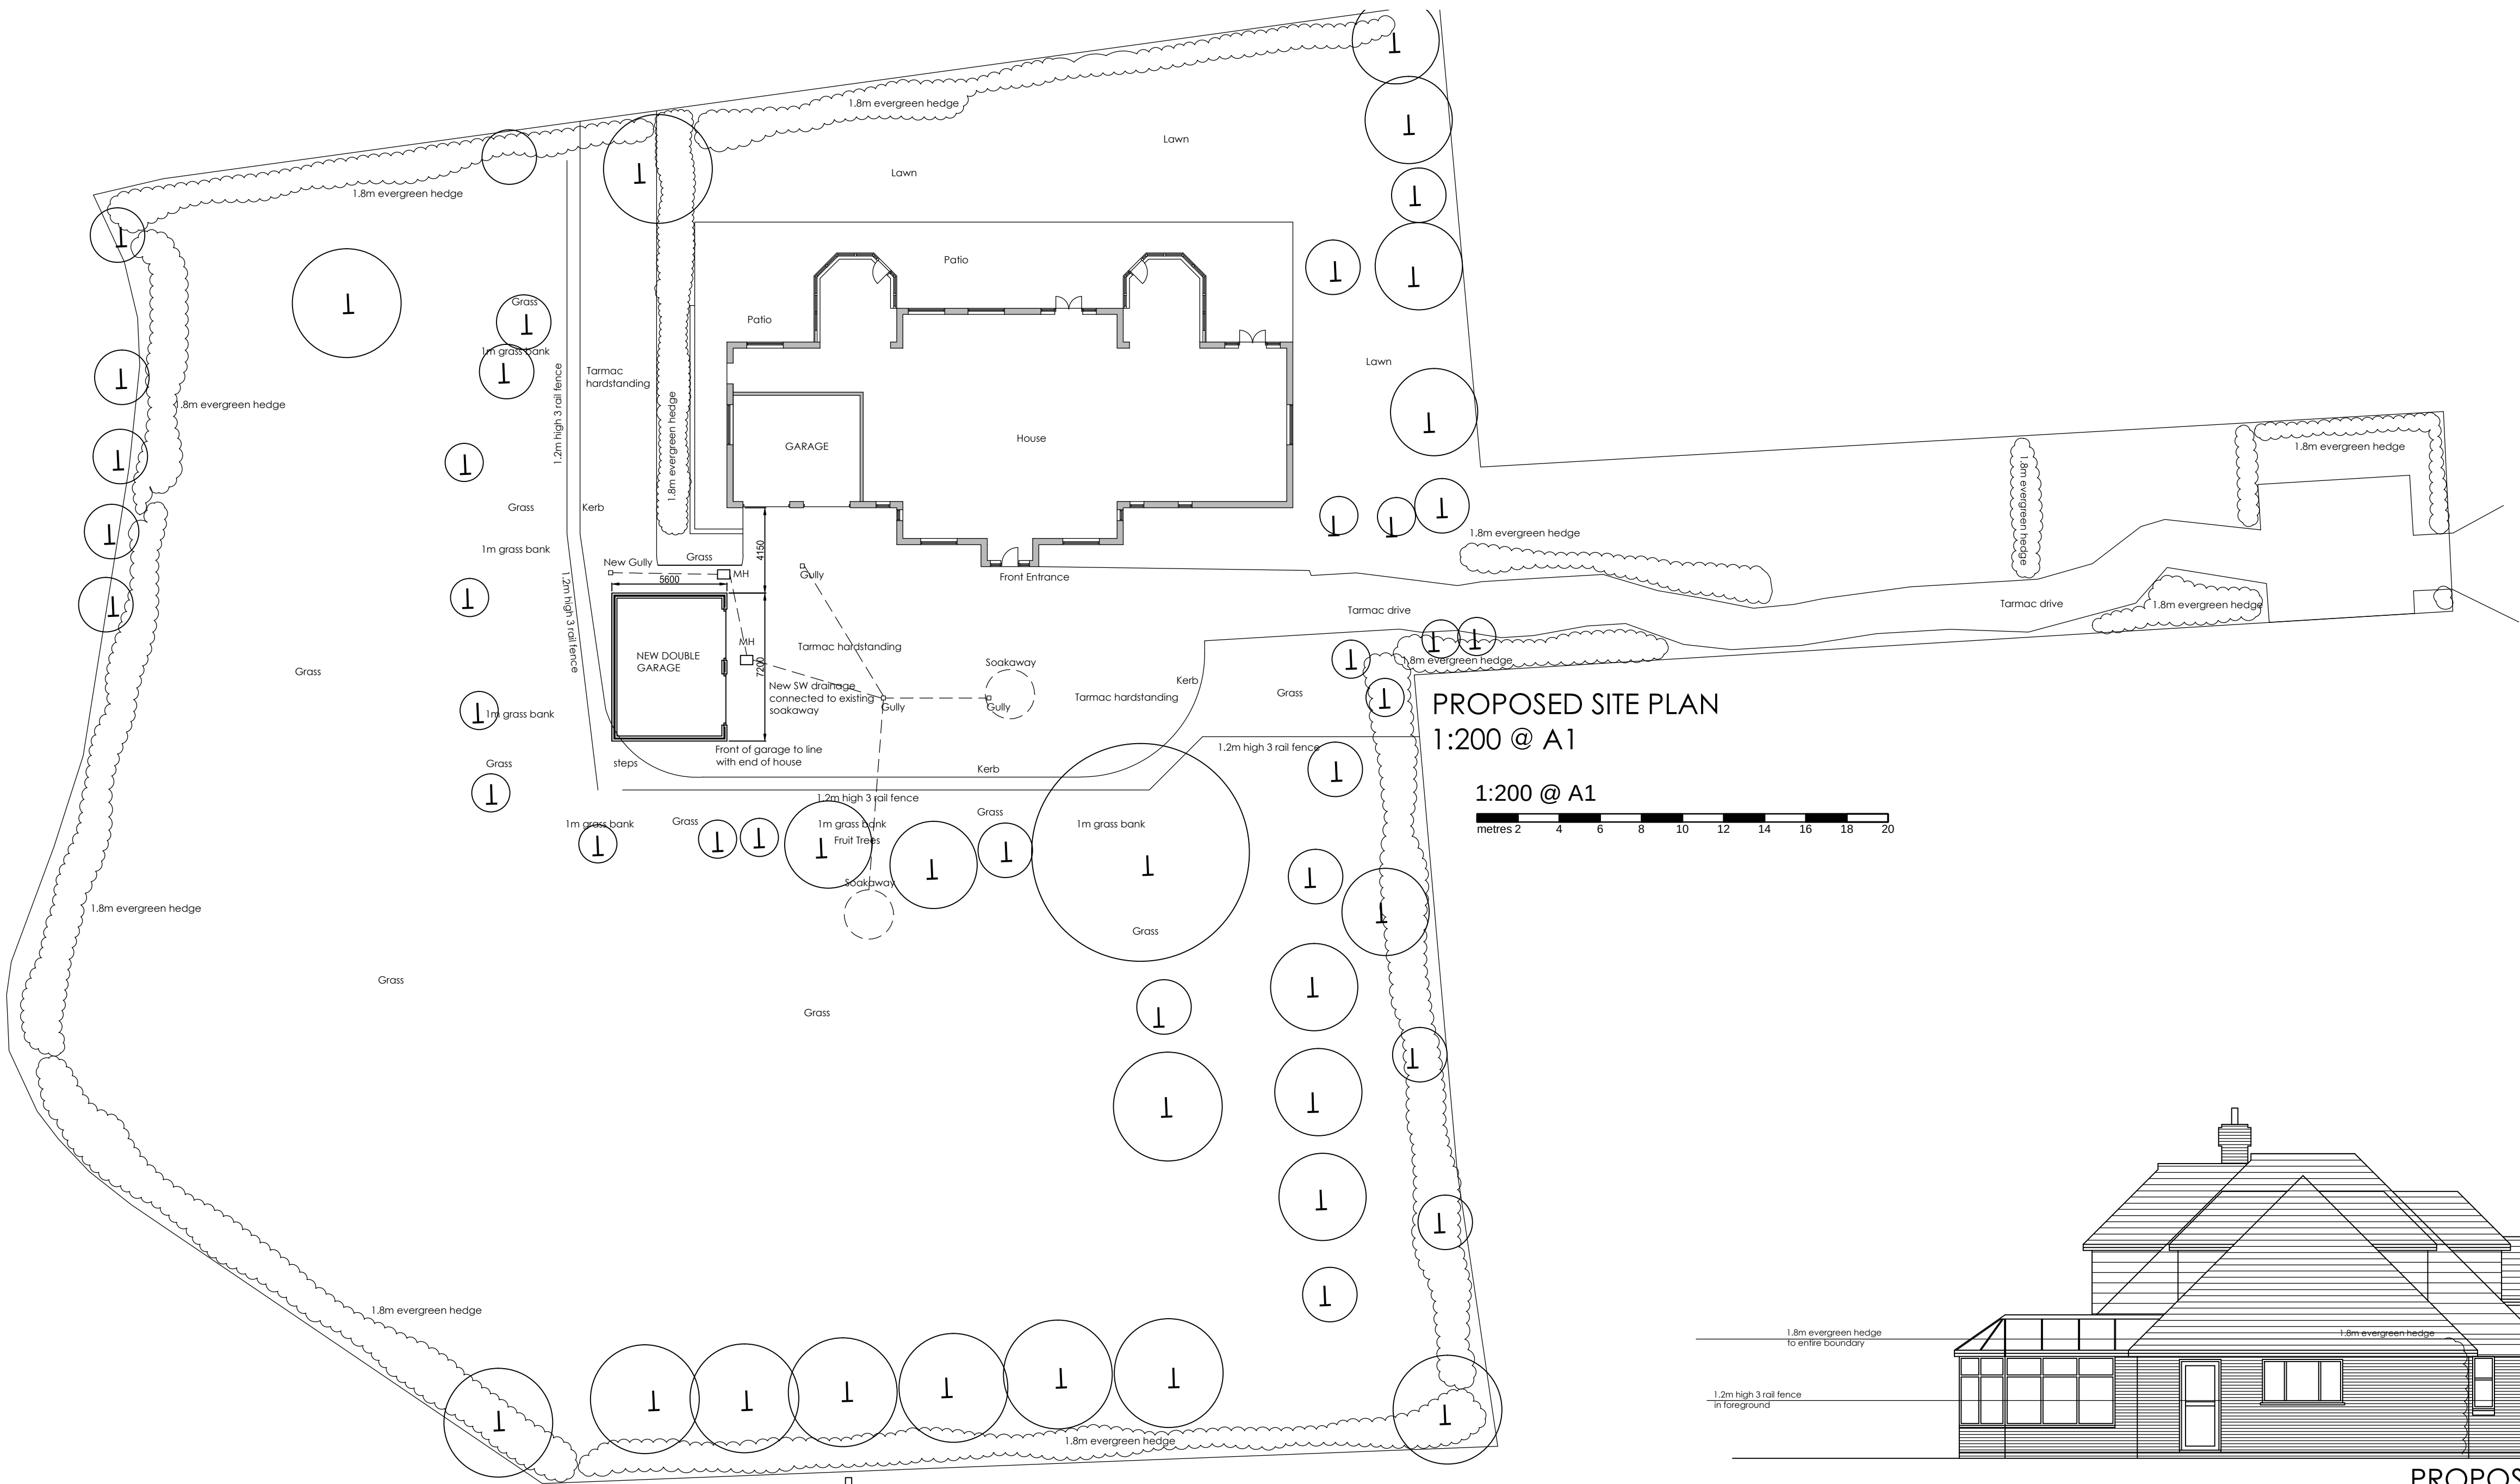

PROPOSED SITE PLAN
1:200 @ A1

 

PROPOSED EAST SIDE ELEVATION

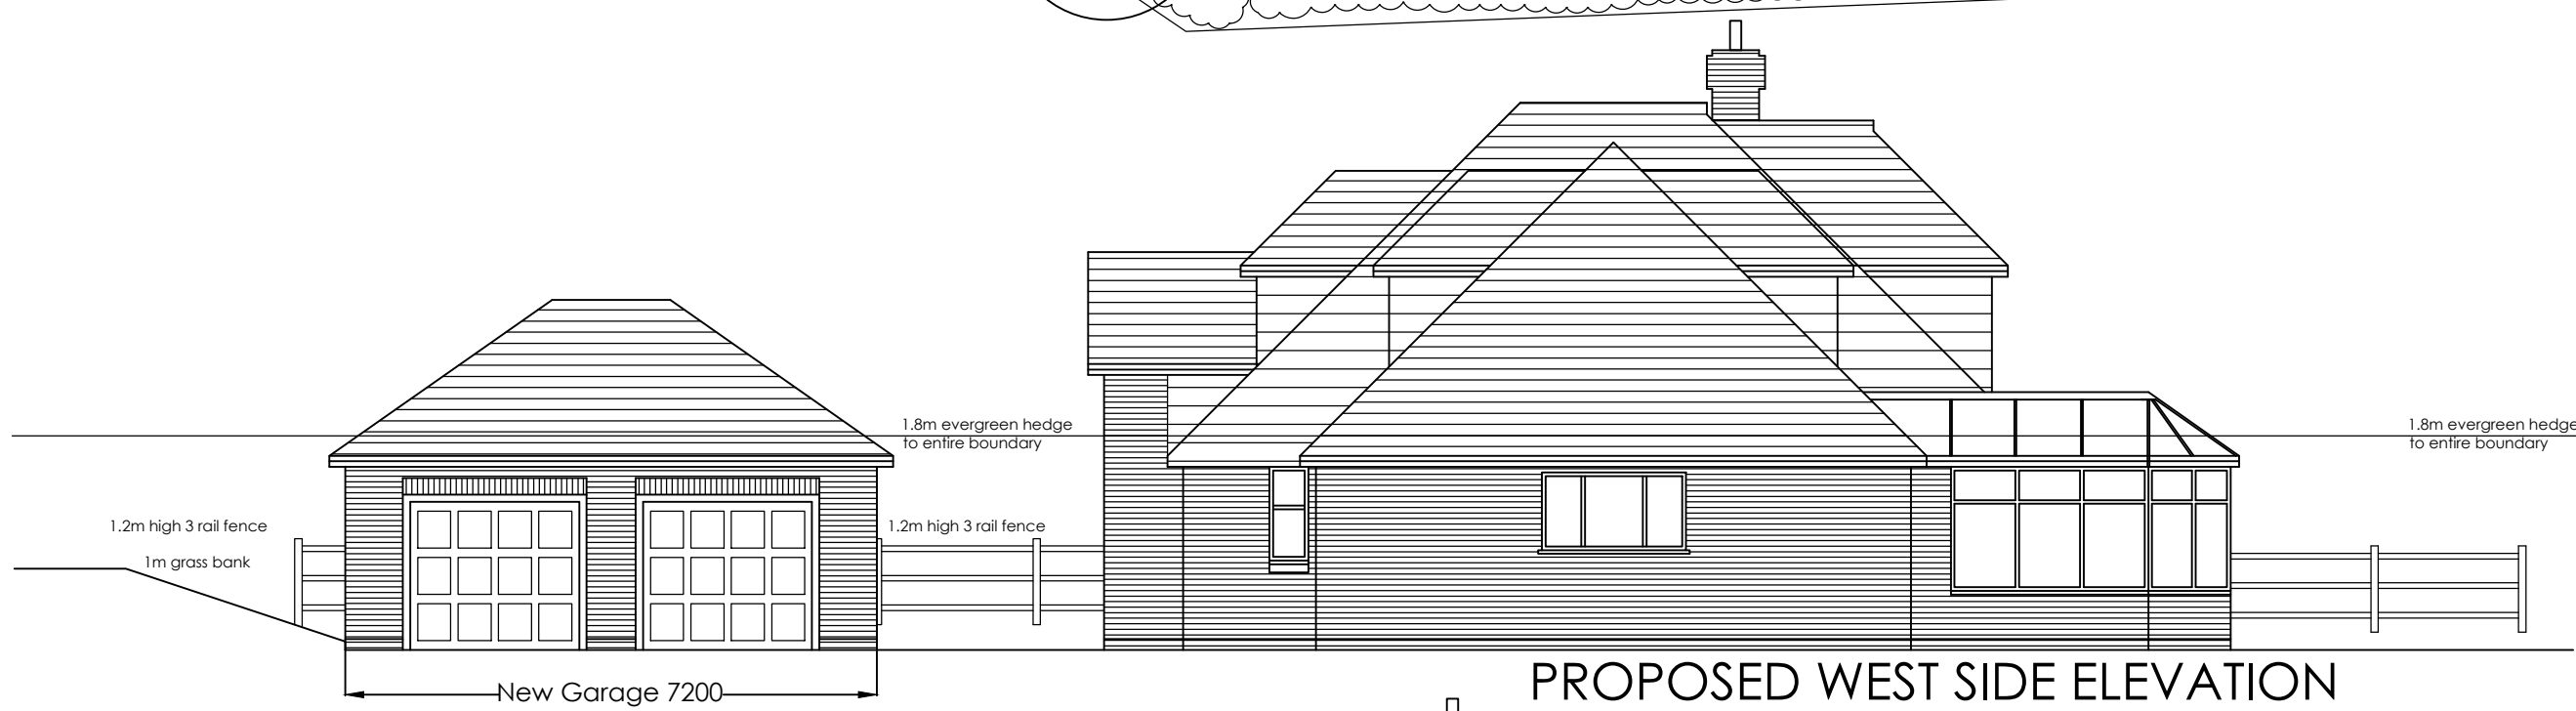


PROPOSED WEST SIDE ELEVATION




PROPOSED NORTH FRONT ELEVATION



PROPOSED SOUTH REAR ELEVATION

 

REV	DATE	AMENDMENT	BY
-			
PROJECT	ROSEBANK HOUSE SHRIPNEY ROAD, SHRIPNEY WEST SUSSEX. PO22 9PA		
DRAWING	PROPOSED PLAN AND ELEVATIONS		
Date	September 2013	Drawn By	PJC
Scale	1: 100 - 200 @A1	Iss. App. By	DKC
Drawing No	003	File Location	0053
			29 Breach Avenue, Southbourne, Emsworth, PO10 8NB T: 01243 697164 M: 07879471666 www.pdkconsulting.co.uk

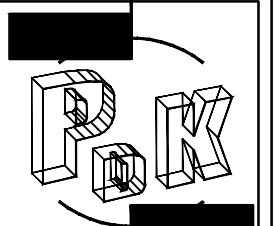

PDK
Architecture
and
Surveying