



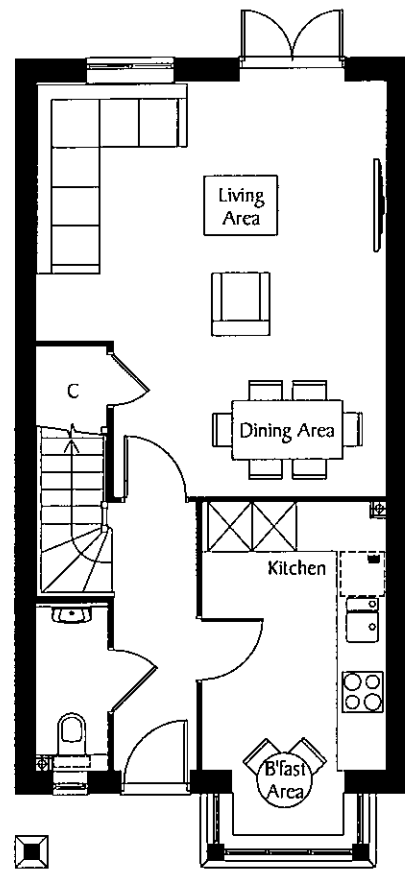

3H1(b)
Plot 338A

Ground Floor

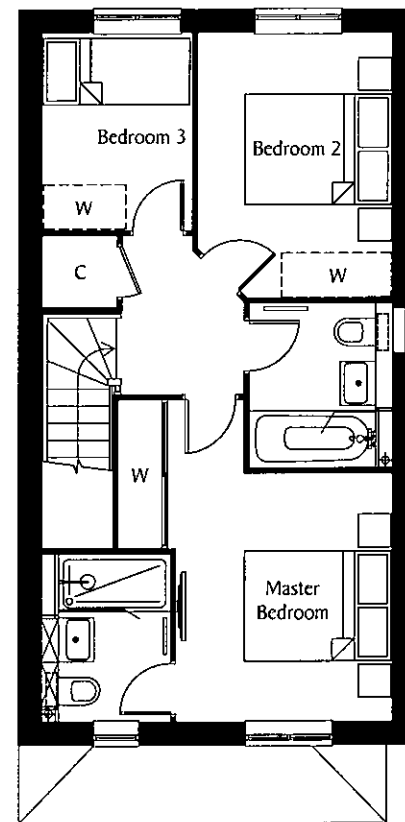


3H1(b)
Plot 338A

First Floor



Front Elevation

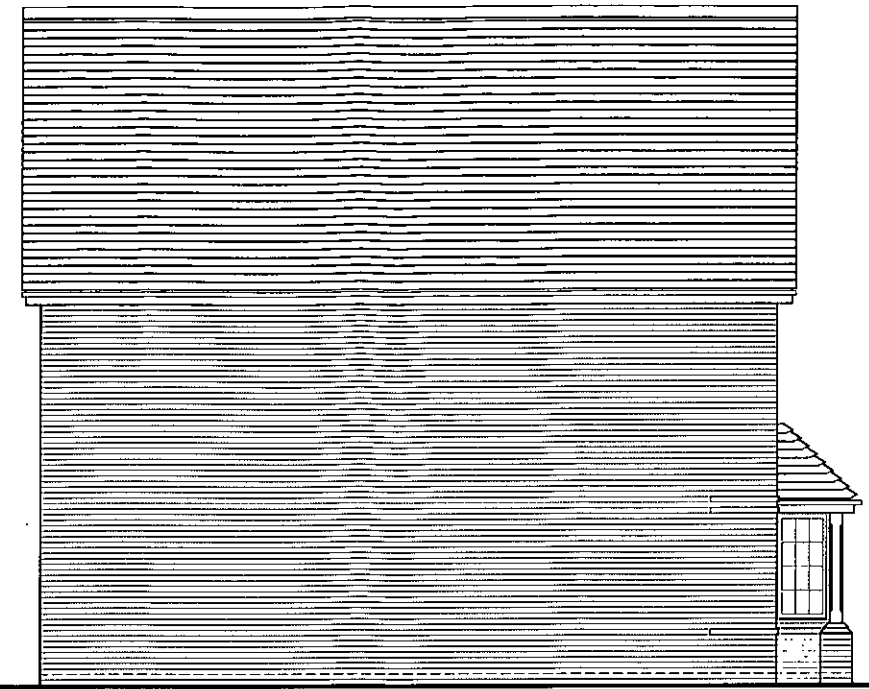

Side Elevation



Side Elevation



Rear Elevation

SCALE 1:100@A3



REV	DATE	REVISION

REV	DATE	REVISION

DEVELOPMENT

SITE 6, PHASE 4c RE-PLAN
CHICHESTER ROAD
NORTH BERTSD

DRAWN
R/JW

DATE
JULY 2019

DRAWING TITLE

PLOTS 338A
PLANS & ELVATIONS

DRG NO.

S814/Ph4R-P/P338A/01

REVISION

Berkeley
Designed for life

Berkeley Homes (Southern) Limited
Berkeley House, Bay Tree Avenue
Leatherhead
Surrey, KT22 7UE
Tel: (01372) 370400