



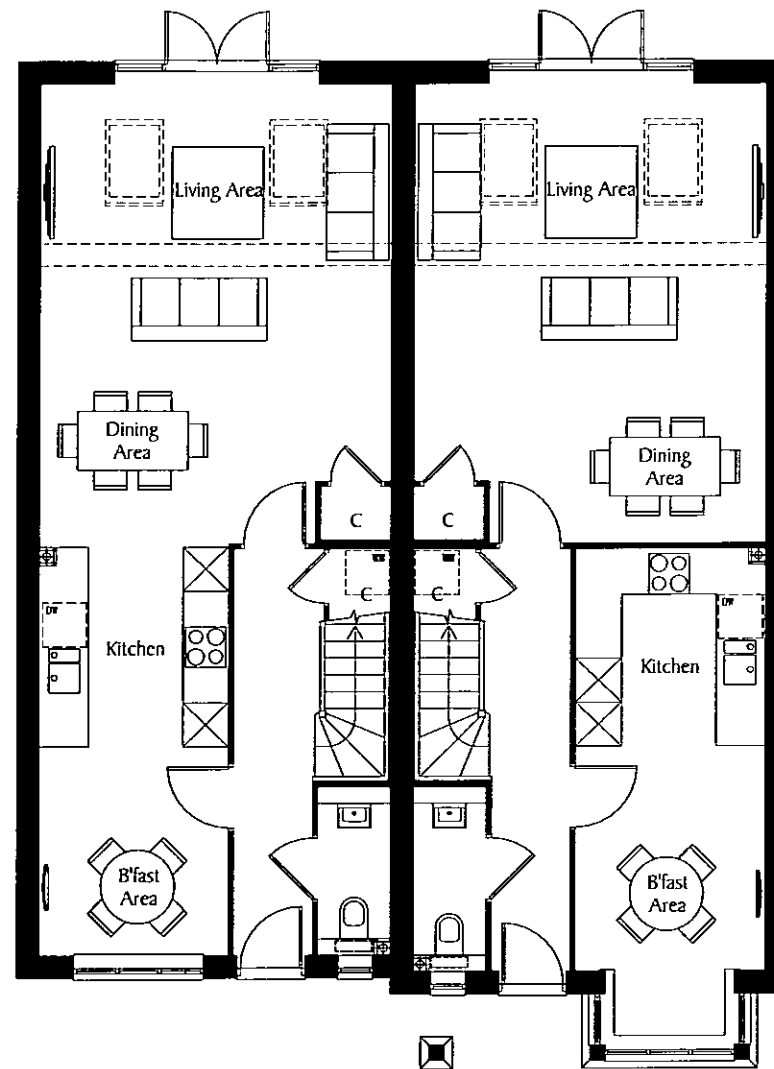

3H20(a)
Plot 337B

3H20(b)ex
Plot 337A

Ground Floor

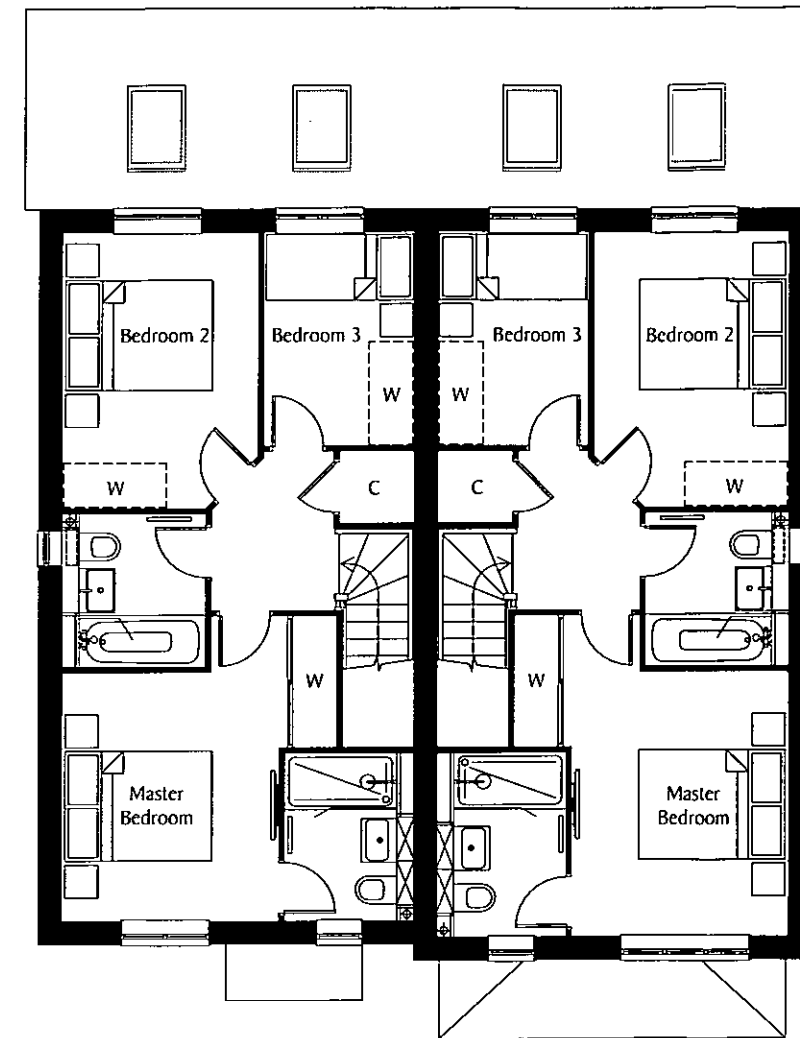


3H20(a)
Plot 337B

3H20(b)ex
Plot 337A

First Floor

SCALE 1:100@A3

 

REV	DATE	REVISION

REV	DATE	REVISION

DEVELOPMENT

SITE 6, PHASE 4c RE-PLAN
CHICHESTER ROAD
NORTH BERSTED

DRAWN
RJW

DATE
JULY 2019

DRAWING TITLE

PLOTS 337A - 337B
FLOOR PLANS

DRG NO.

S814/Ph4R-P/P337A-B/01

REVISION

Berkeley
Designed for life

Berkeley Homes (Southern) Limited
Berkeley House, Bay Tree Avenue
Leatherhead
Surrey, KT22 7UE
Tel: (01372) 370400