

2H3
Plot 338C

2H2a
Plot 338B




Front Elevation

2H3
Plot 338C



Side Elevation

2H2a
Plot 338B

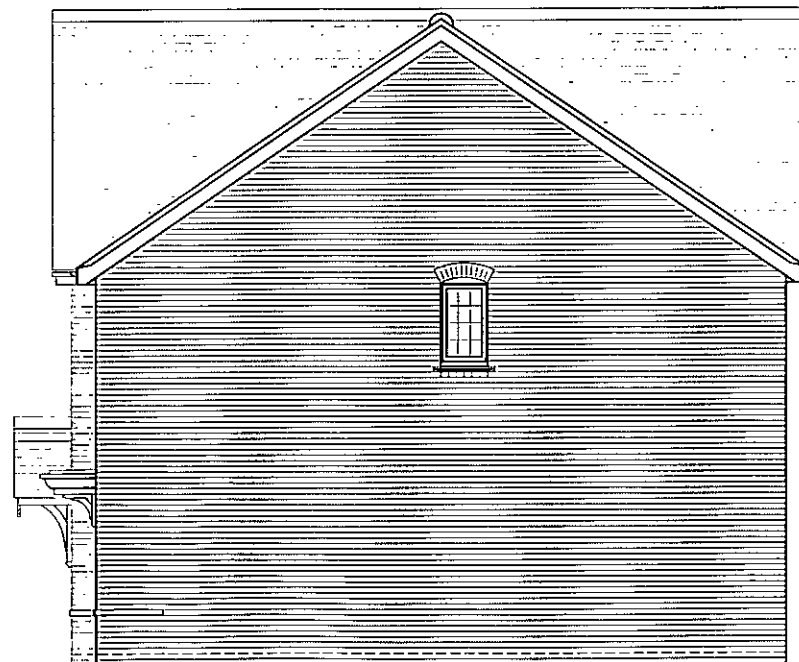

Side Elevation

2H2a
Plot 338B

2H3
Plot 338C



SCALE 1:100@A3



REV	DATE	REVISION

REV	DATE	REVISION

DEVELOPMENT

SITE 6, PHASE 4c RE-PLAN
CHICHESTER ROAD
NORTH BERTSD

DRAWN
RJW

DATE
JULY 2019

DRAWING TITLE

PLOTS 338B - 338C
PLANS

DRG NO.

S814/Ph4R-P/P337B-C/02

REVISION

Berkeley
Designed for life

Berkeley Homes (Southern) Limited
Berkeley House, Bay Tree Avenue
Leatherhead
Surrey, KT22 7UE
Tel: (01372) 370400