


3H20(a)
Plot 337B

3H20(b)ex
Plot 337A




Front Elevation

3H20(b)ex
Plot 337A

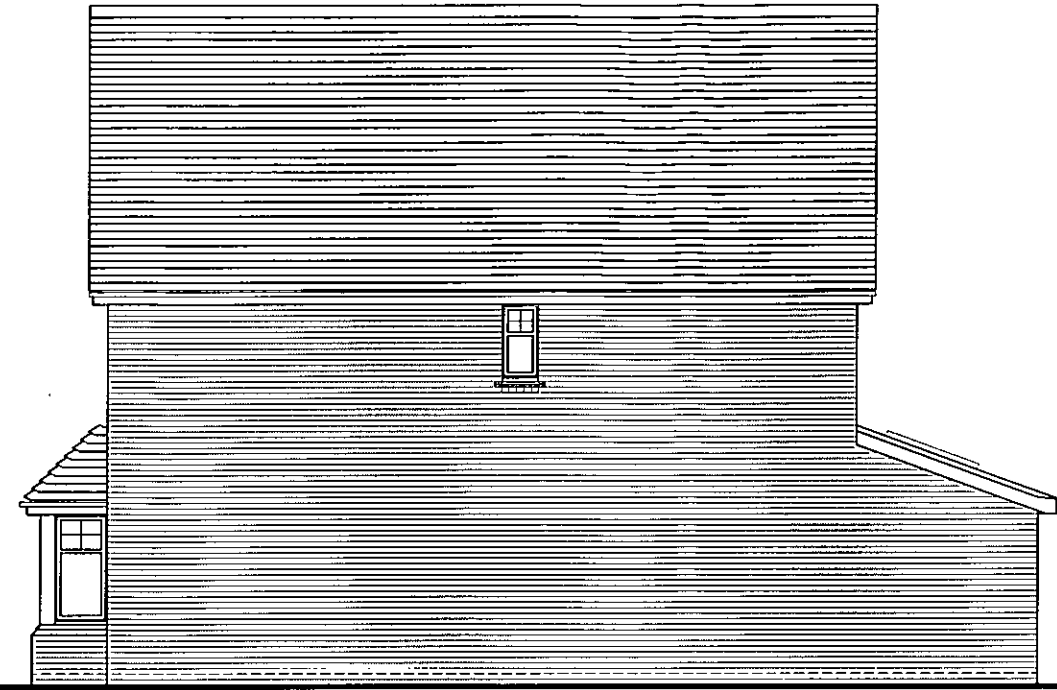

Side Elevation

3H20(a)
Plot 337B

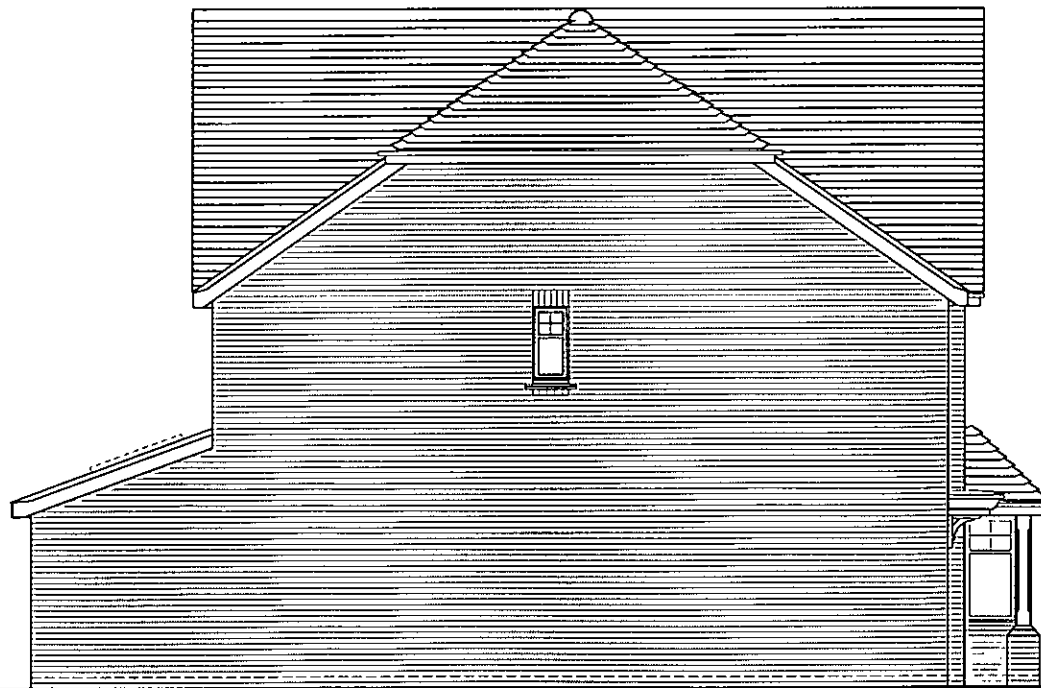

Side Elevation

3H20(b)ex
Plot 337A

3H20(a)
Plot 337B



Rear Elevation

SCALE 1:100@A3



REV	DATE	REVISION

REV	DATE	REVISION

DEVELOPMENT

SITE 6, PHASE 4c RE-PLAN
CHICHESTER ROAD
NORTH BERSTED

DRAWN
RIW

DATE
JULY 2019

DRAWING TITLE

PLOTS 337A - 337B
ELVATIONS

DRG NO.

S814/Ph4R-P/P337A-B/02

REVISION

Berkeley
Designed for life

Berkeley Homes (Southern) Limited
Berkeley House, Bay Tree Avenue
Leatherhead
Surrey, KT22 7UE
Tel: (01372) 370400