



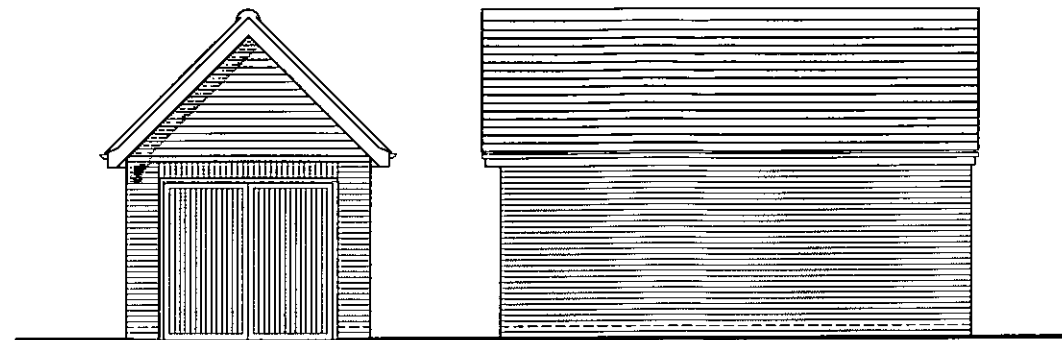


Front Elevation

Side Elevation

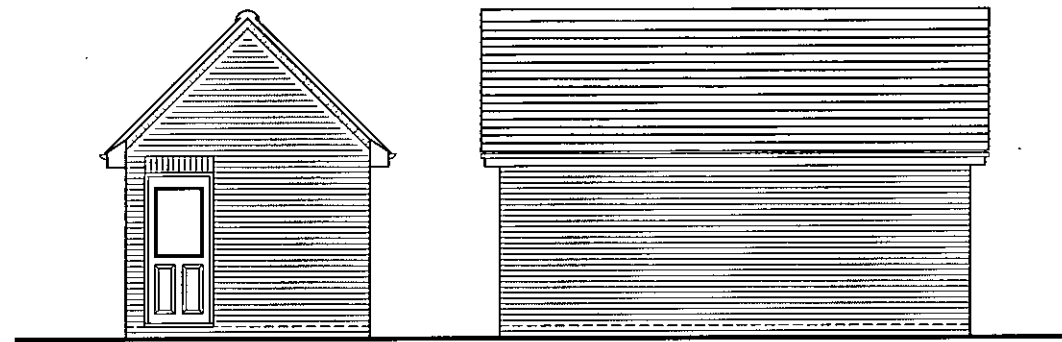

Rear Elevation

Side Elevation

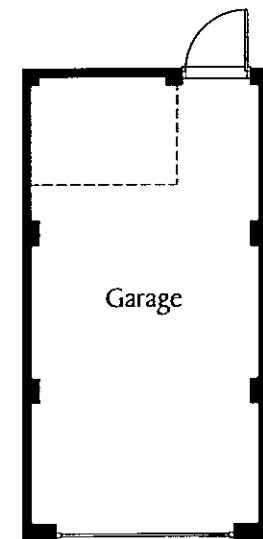

Floor Plan - Plots 337B, 338A (handed)

SCALE 1:100@A3



REV	DATE	REVISION

REV	DATE	REVISION

DEVELOPMENT

SITE 6, PHASE 4c RE-PLAN
CHICHESTER ROAD
NORTH BERSTED

DRAWN
RJW

DATE
JULY 2019

DRAWING TITLE

GARAGES
PLAN & ELVATIONS

DRG NO.
S814/Ph4R-P/G/01

REVISION

Berkeley
Designed for life

Berkeley Homes (Southern) Limited
Berkeley House, Bay Tree Avenue
Leatherhead
Surrey, KT12 2UE
Tel: (01372) 370400