




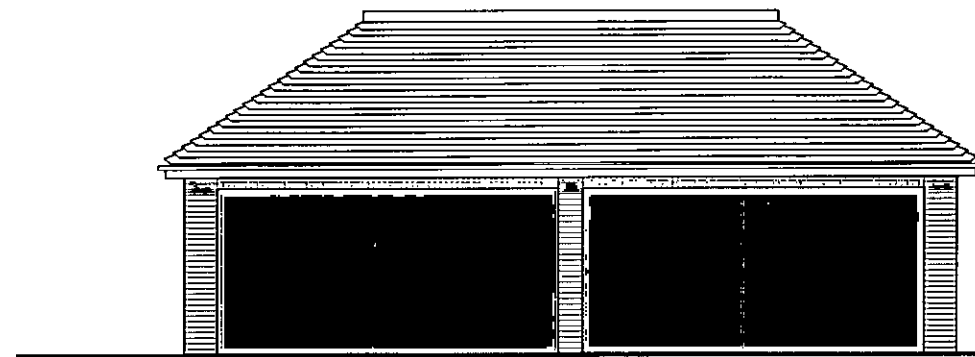


Front Elevation

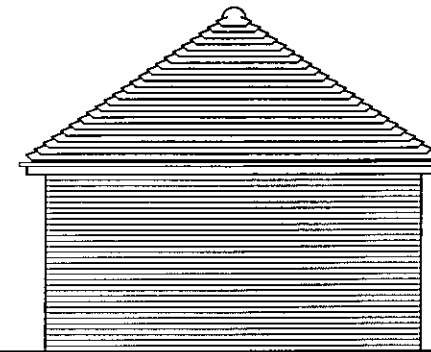

Side Elevation

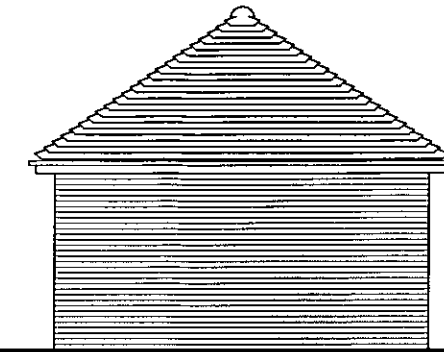

Side Elevation

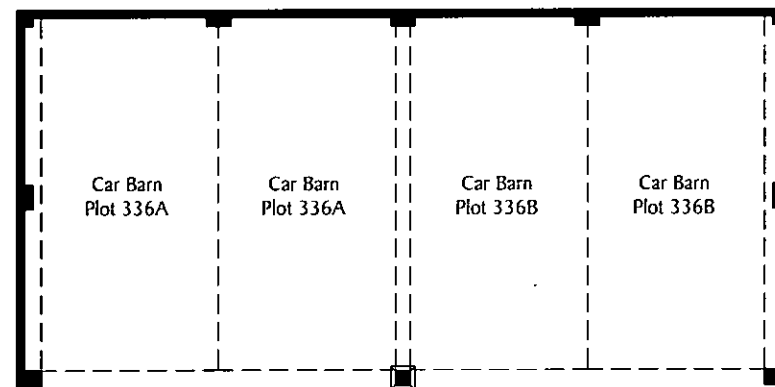


Floor Plans - Plots 336A, 336B



Rear Elevation

SCALE 1:100@A3

 

REV	DATE	REVISION

REV	DATE	REVISION

DEVELOPMENT

SITE 6, PHASE 4c RE-PLAN
CHICHESTER ROAD
NORTH BERSTED

DRAWN
RJW

DATE
JULY 2019

DRAWING TITLE

CAR BARNS 1
PLANS & ELVATIONS

DRG NO.
S814/Ph4R-P/CB/01

REVISION

Berkeley
Designed for life

Berkeley Homes (Southern) Limited
Berkeley House, Bay Tree Avenue
Leatherhead
Surrey, KT22 7UE
Tel: (01372) 370400