



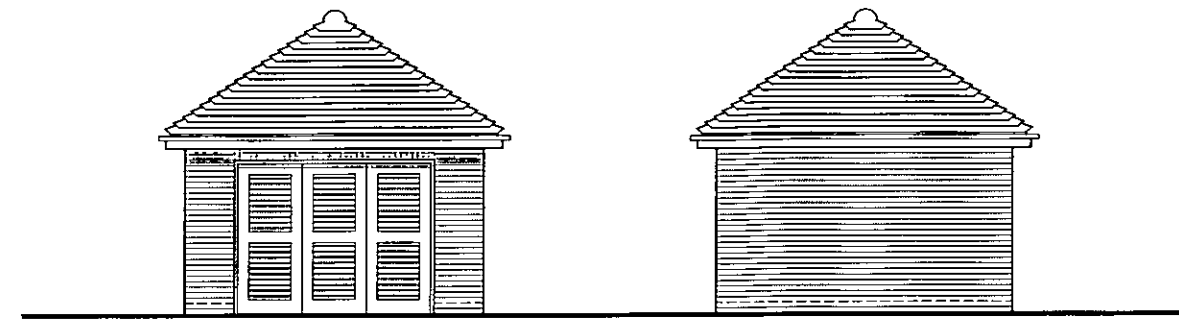


Front Elevation

Side Elevation

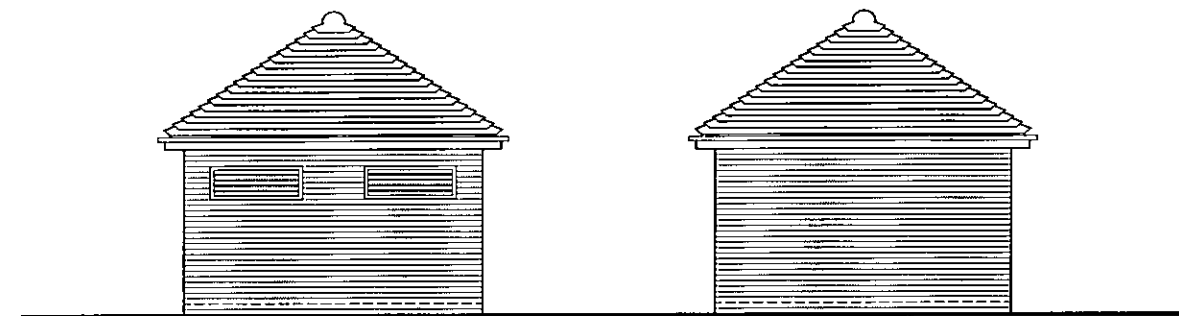

Rear Elevation

Side Elevation

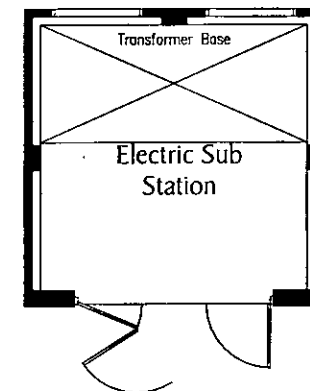

Electric Sub Station

SCALE 1:100@A3



REV	DATE	REVISION

REV	DATE	REVISION

DEVELOPMENT

SITE 6, PHASE 4c RE-PLAN
CHICHESTER ROAD
NORTH BERSTED

DRAWN
RJW

DATE
JULY 2019

DRAWING TITLE

ELECTRIC SUB STATION
PLANS & ELVATIONS

DRG NO.

S814/Ph4R-P/SS/01

REVISION

Berkeley
Designed for life

Berkeley Homes (Southern) Limited
Berkeley House, Bay Tree Avenue
Leatherhead
Surrey, KT22 7UE
Tel: (0)1372 370400