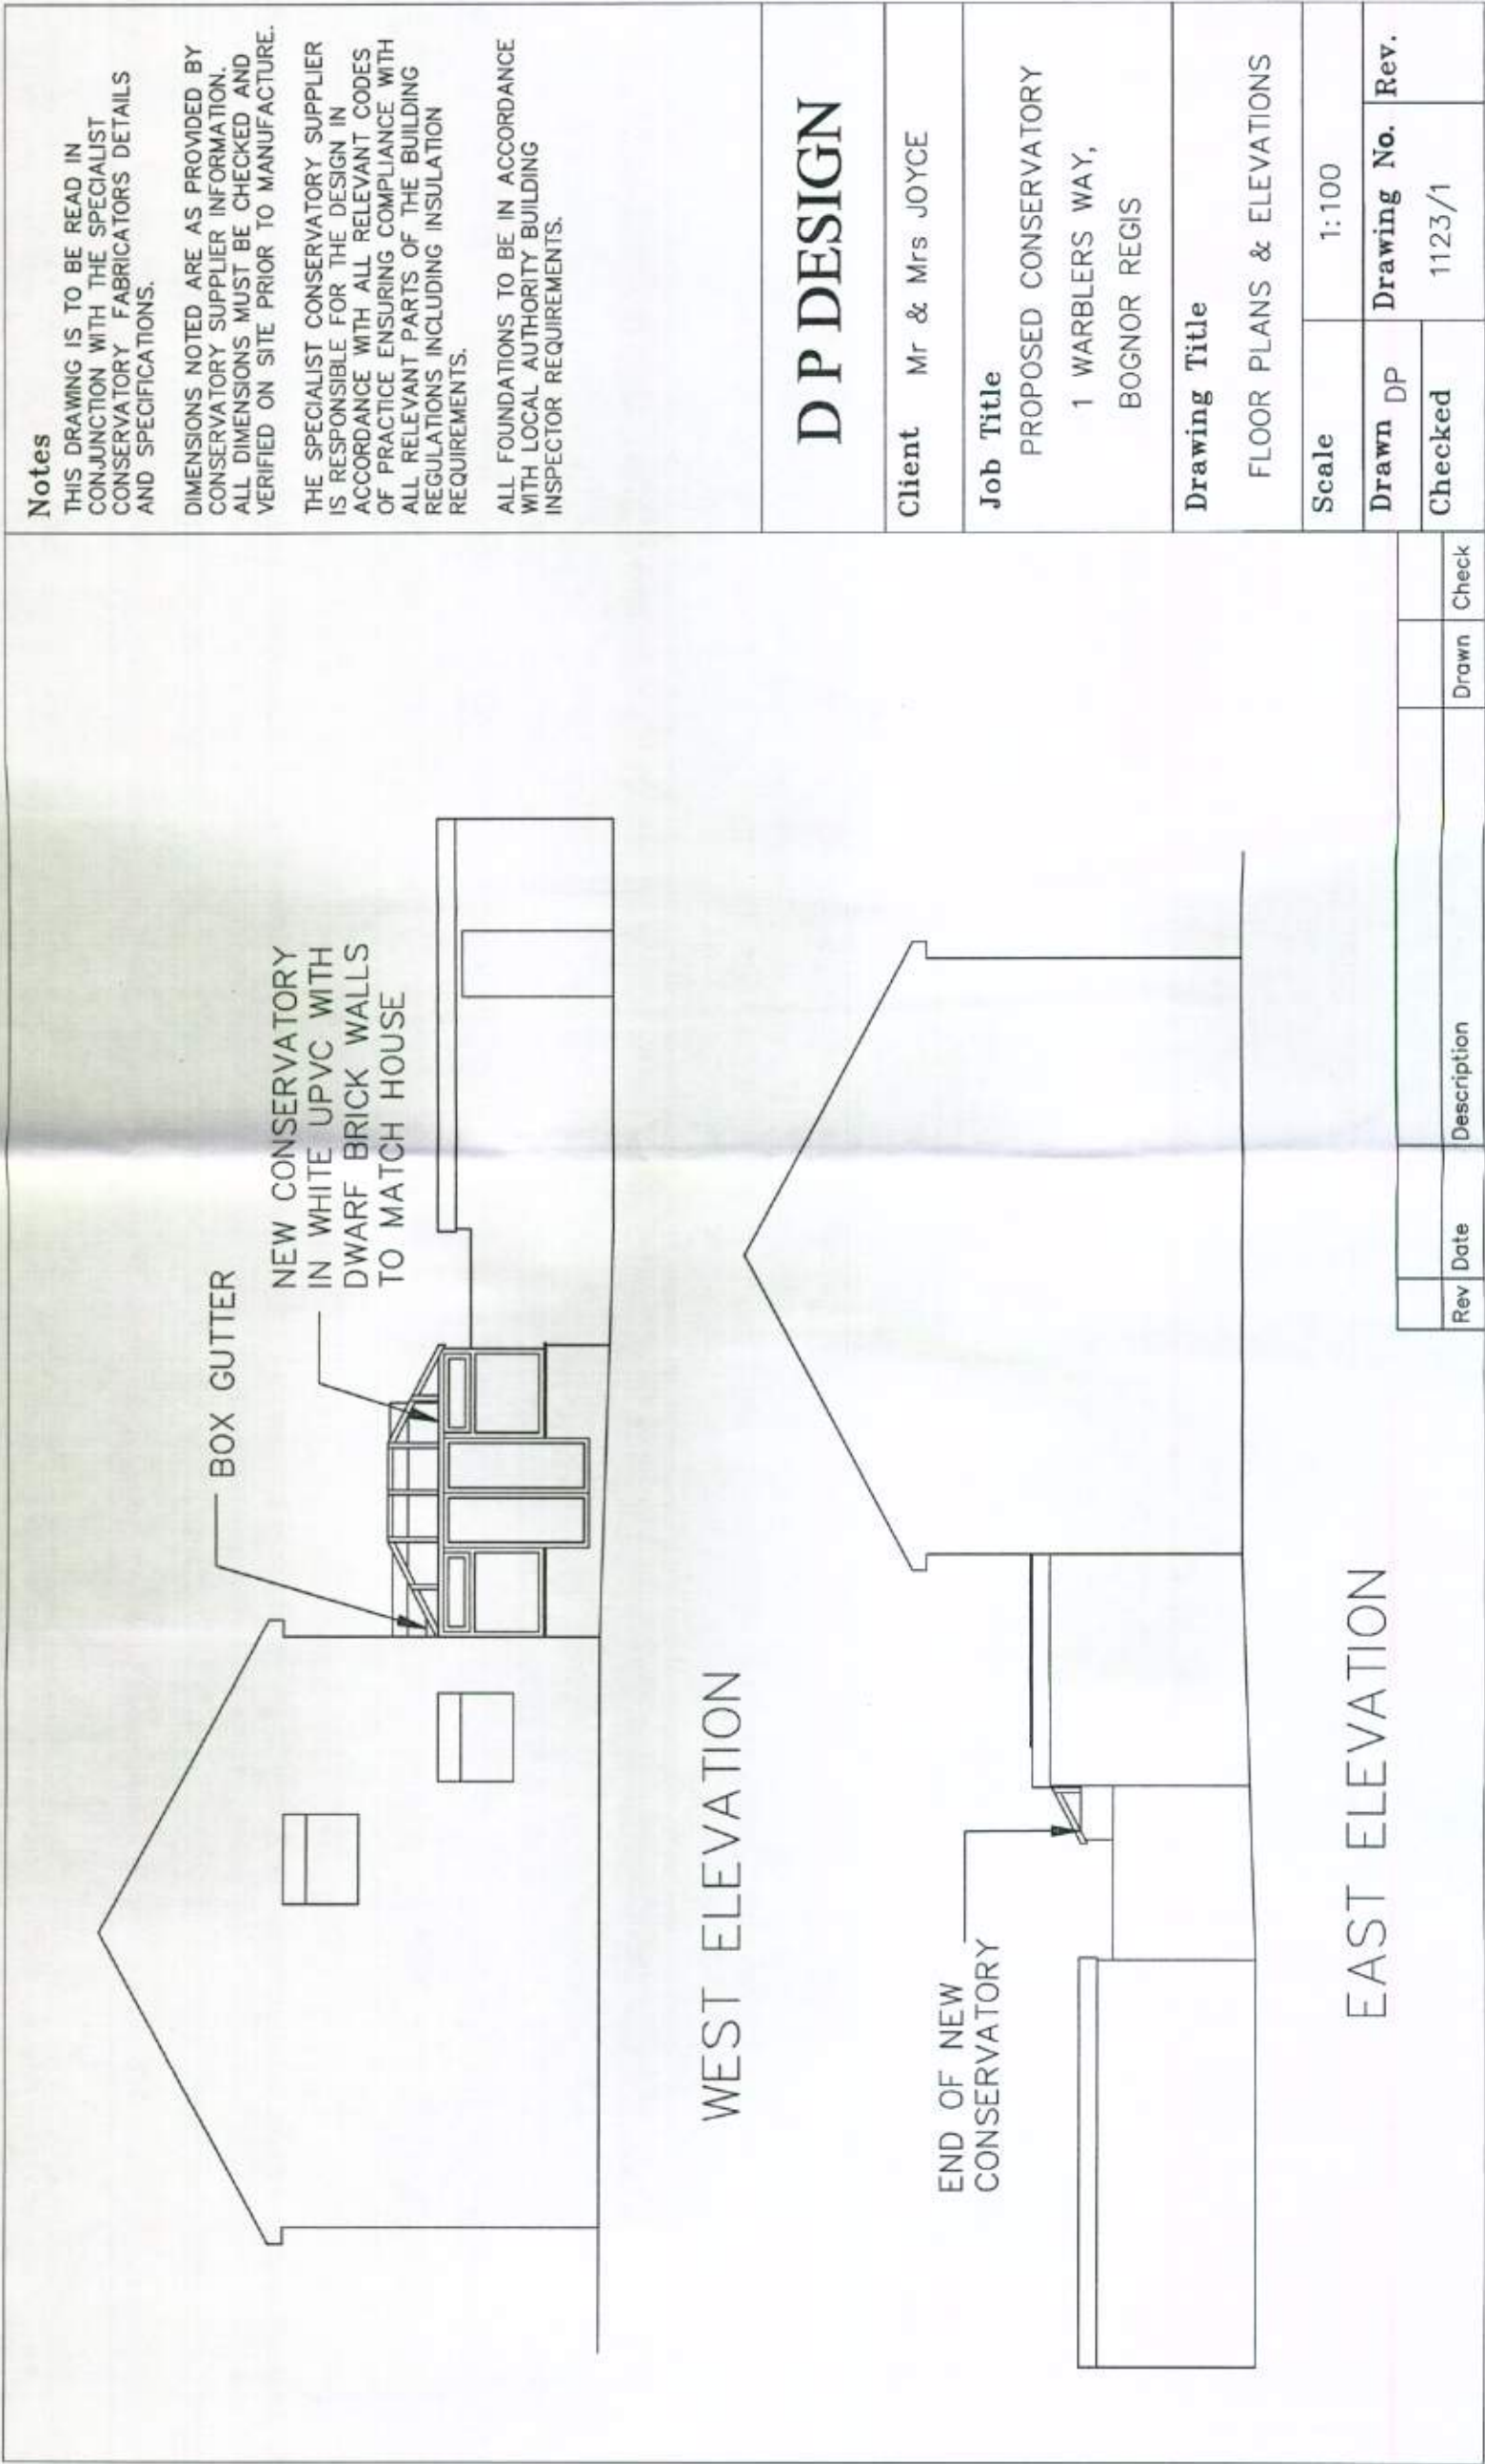


		Notes THIS DRAWING IS TO BE READ IN CONJUNCTION WITH THE SPECIALIST CONSERVATORY FABRICATOR'S DETAILS AND SPECIFICATIONS. DIMENSIONS NOTED ARE AS PROVIDED BY CONSERVATORY SUPPLIER INFORMATION. ALL DIMENSIONS MUST BE CHECKED AND VERIFIED ON SITE PRIOR TO MANUFACTURE. THE SPECIALIST CONSERVATORY SUPPLIER IS RESPONSIBLE FOR THE DESIGN IN ACCORDANCE WITH ALL RELEVANT CODES OF PRACTICE ENSURING COMPLIANCE WITH ALL RELEVANT PARTS OF THE BUILDING REGULATIONS INCLUDING INSULATION REQUIREMENTS. ALL FOUNDATIONS TO BE IN ACCORDANCE WITH LOCAL AUTHORITY BUILDING INSPECTOR REQUIREMENTS.	
D P DESIGN			
Client Mr & Mrs JOYCE			
Job Title PROPOSED CONSERVATORY 1 WARBLERS WAY, BOGNOR REGIS			
Drawing Title FLOOR PLANS & ELEVATIONS			
Scale 1:100			
Drawn DP		Drawing No.	Rev.
Checked		1123/1	
		Drawn	Check
		Rev	Date
		Description	