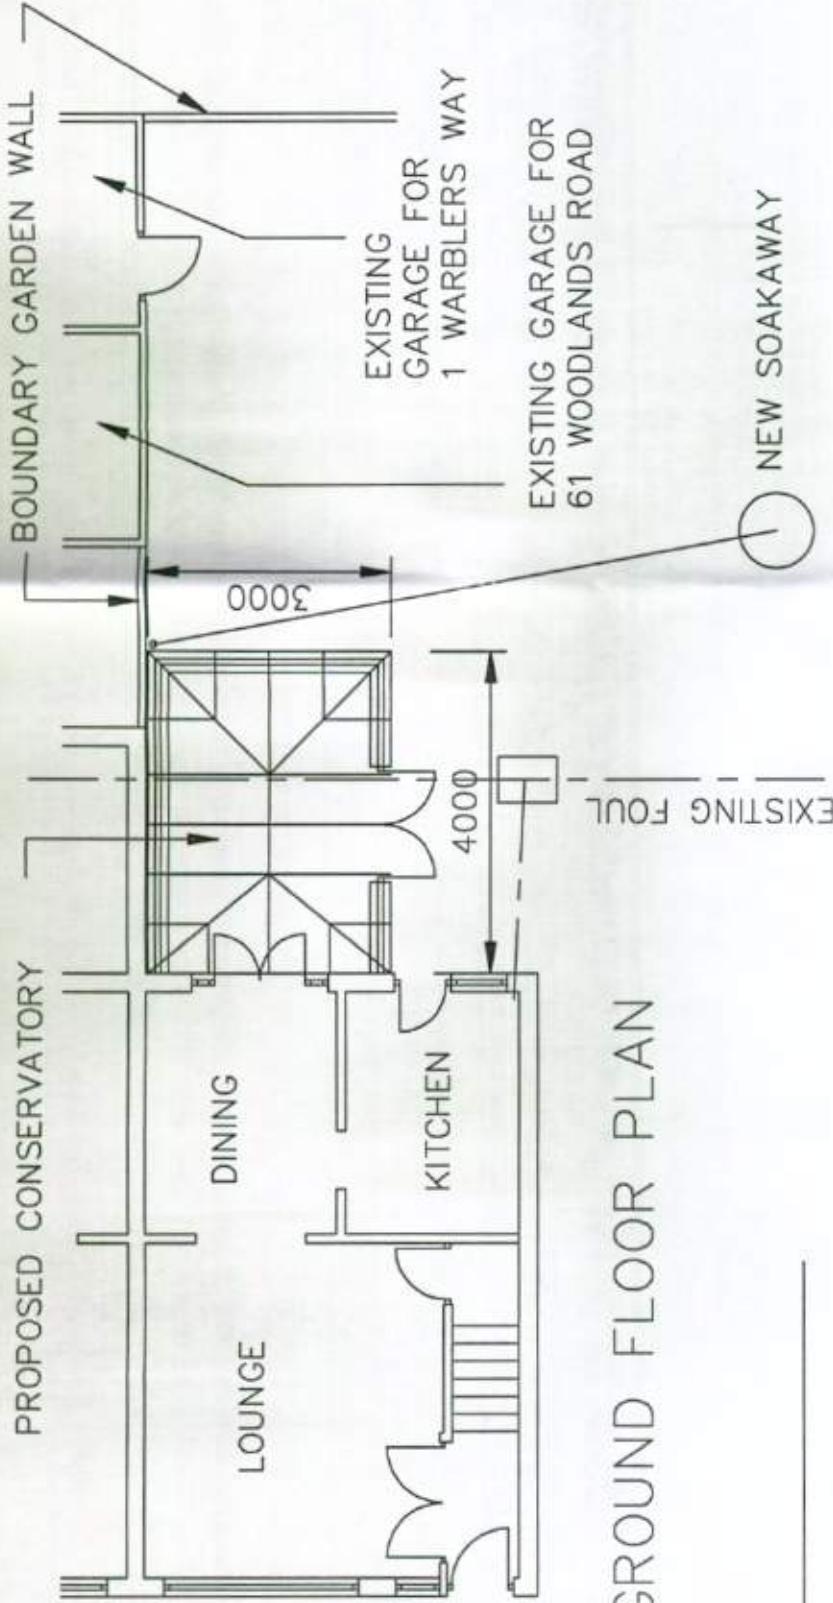
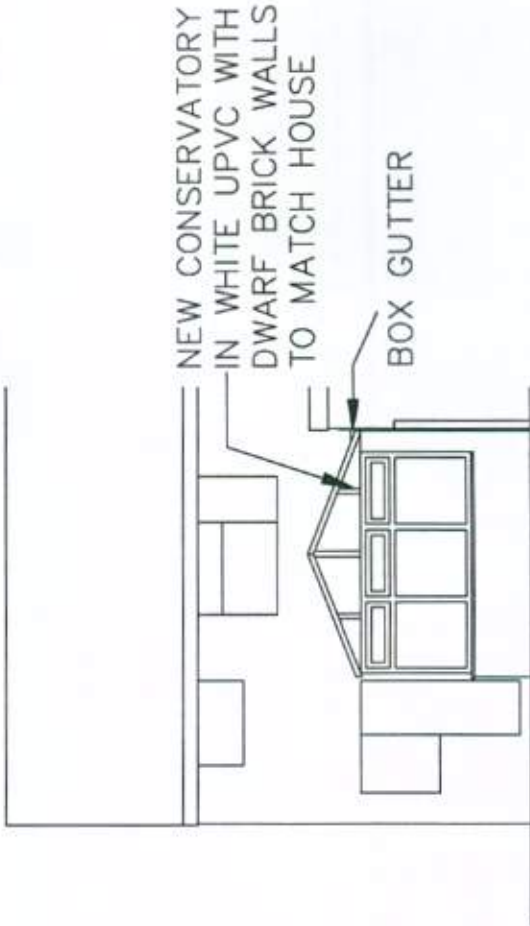


Notes THIS DRAWING IS TO BE READ IN CONJUNCTION WITH THE SPECIALIST CONSERVATORY FABRICATORS DETAILS AND SPECIFICATIONS. DIMENSIONS NOTED ARE AS PROVIDED BY CONSERVATORY SUPPLIER INFORMATION. ALL DIMENSIONS MUST BE CHECKED AND VERIFIED ON SITE PRIOR TO MANUFACTURE. THE SPECIALIST CONSERVATORY SUPPLIER IS RESPONSIBLE FOR THE DESIGN IN ACCORDANCE WITH ALL RELEVANT CODES OF PRACTICE ENSURING COMPLIANCE WITH ALL RELEVANT PARTS OF THE BUILDING REGULATIONS INCLUDING INSULATION REQUIREMENTS. ALL FOUNDATIONS TO BE IN ACCORDANCE WITH LOCAL AUTHORITY BUILDING INSPECTOR REQUIREMENTS.						
	GROUND FLOOR PLAN					
						
	SOUTH ELEVATION					
			Rev	Date	Description	Drawn

D P DESIGN		
Client	Mr & Mrs JOYCE	
Job Title	PROPOSED CONSERVATORY 1 WARBLERS WAY, BOGNOR REGIS	
Drawing Title	FLOOR PLANS & ELEVATIONS	
Scale	1:100	
Drawn DP	Drawing No. 1123/2	Rev.
Checked		