

THIS DRAWING IS TO BE READ IN CONJUNCTION WITH THE SPECIALIST CONSERVATORY FABRICATORS DETAILS AND SPECIFICATIONS.

DIMENSIONS NOTED ARE AS PROVIDED BY
CONSERVATORY SUPPLIER INFORMATION.
ALL DIMENSIONS MUST BE CHECKED AND
VERIFIED ON SITE PRIOR TO MANUFACTURE.

THE SPECIALIST CONSERVATORY SUPPLIER IS RESPONSIBLE FOR THE DESIGN IN ACCORDANCE WITH ALL RELEVANT CODES OF PRACTICE ENSURING COMPLIANCE WITH ALL RELEVANT PARTS OF THE BUILDING REGULATIONS INCLUDING INSULATION REQUIREMENTS.

ALL FOUNDATIONS TO BE IN ACCORDANCE WITH LOCAL AUTHORITY BUILDING INSPECTOR REQUIREMENTS.

DP DESIGN




Client Mr & Mrs JOYCE

Job Title
PROPOSED CONSERVATORY
1 WARBLERS WAY,
BOGNOR REGIS

Drawing Title
FLOOR PLANS & ELEVATIONS

Scale	1:100
-------	-------

Drawn DP	Drawing No.	Rev.
Checked	1123/2	A

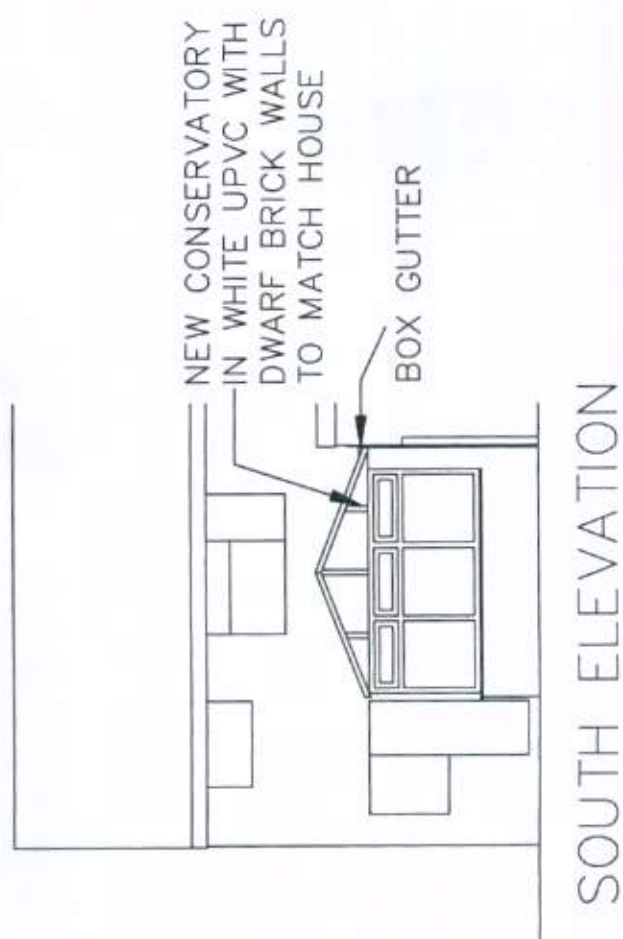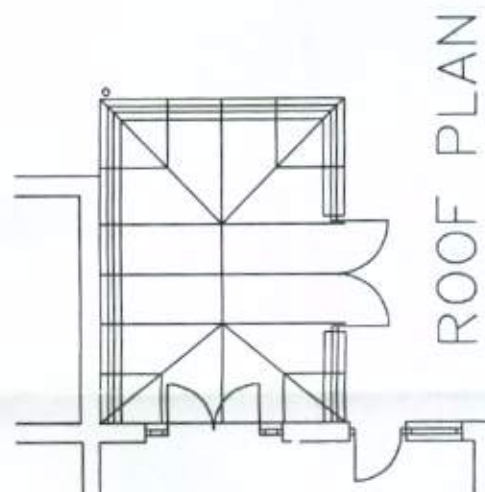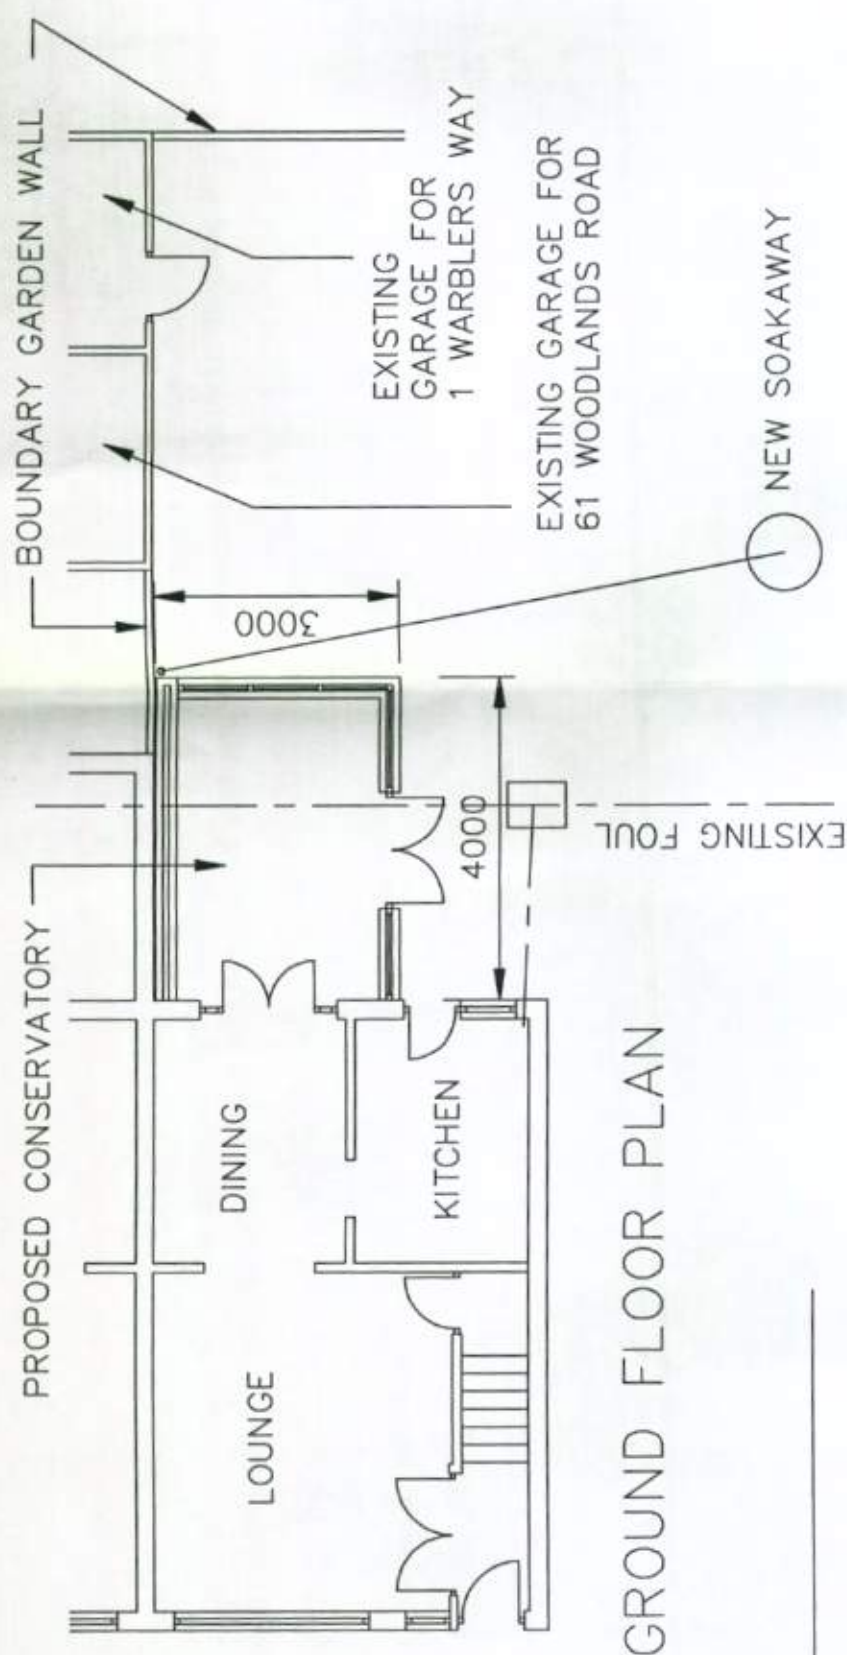

A	21/06/11	Gnd Flr amended, Roof plan added	DP
Rev	Date	Description	Drawn
			Check