




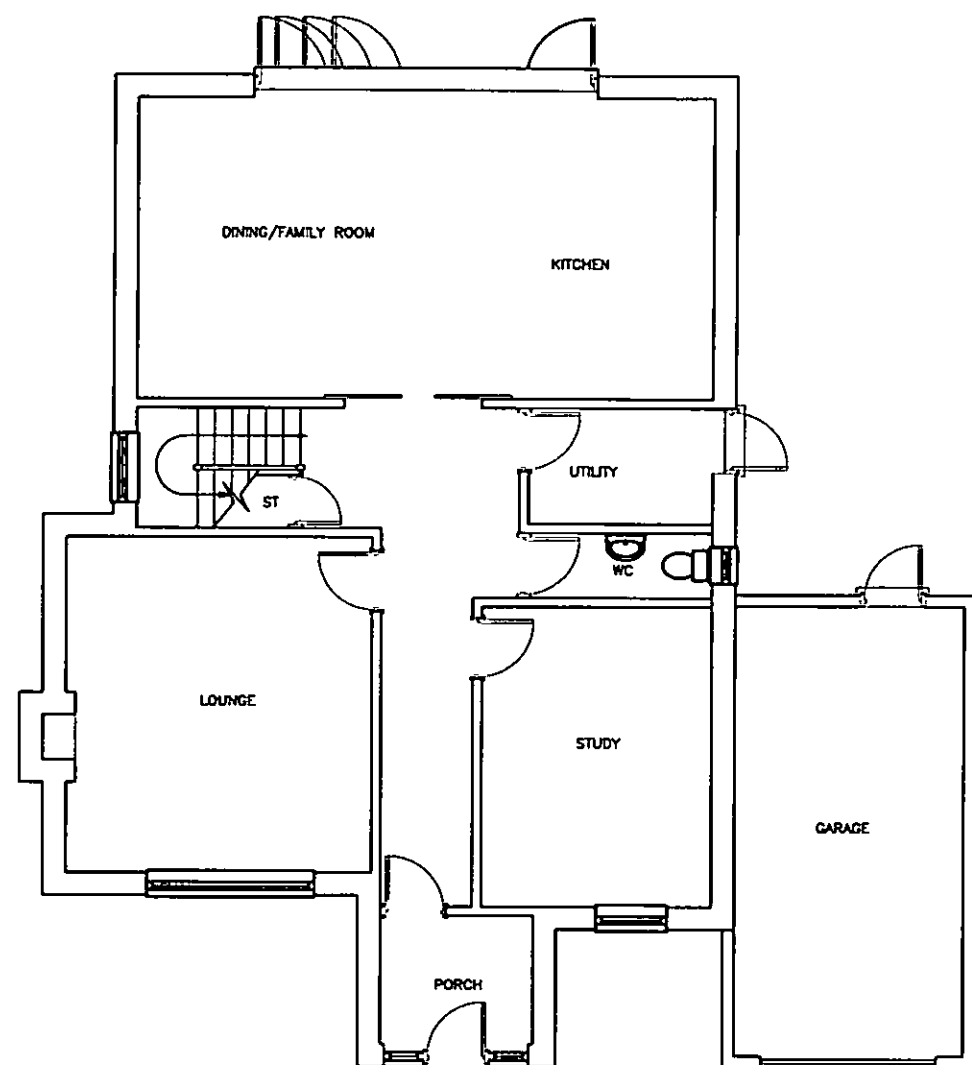

Ground Floor Plan

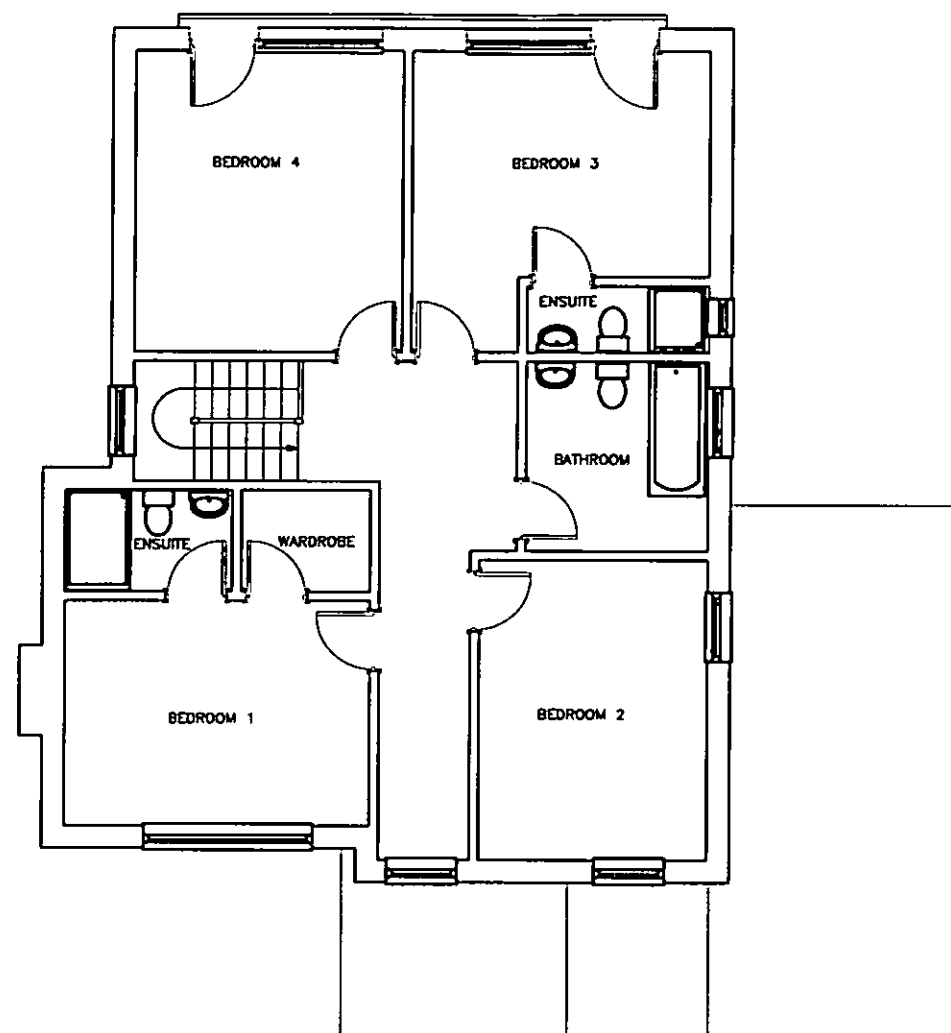

First Floor Plan

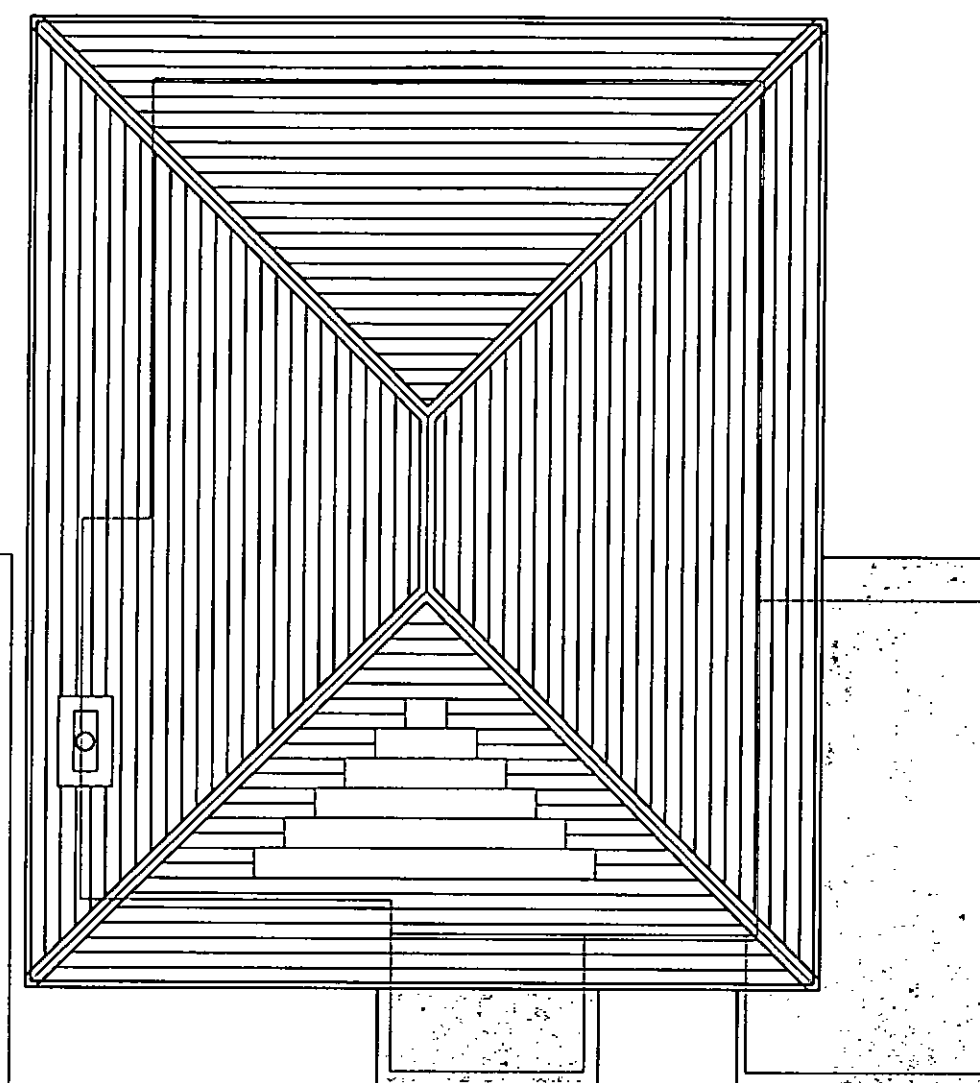

Roof Plan

PROJECT

Proposed Development at 27 Bersted Street
Bognor Regis

CLIENT

Knightgate (UK) Ltd

DRG TITLE

Type 02 (existing)
House Plans

SCALE 1:100@ A3^{REV}

PROJECT NO.

17015

DRAWING NO.

5006

Rev	DESCRIPTION	Dwn / Date	Chk / Date
1	This drawing is copyright and must not be disclosed to third parties without permission Scaled dimensions are not to be used for construction		

4 Queensgate
Queens Road
Fareham
Hampshire
PO16 0NW

Tel: 01329 288911
Fax: 01329 221913
E-mail: admin@m2architecture.com

m2
architecture
architectural technologist