



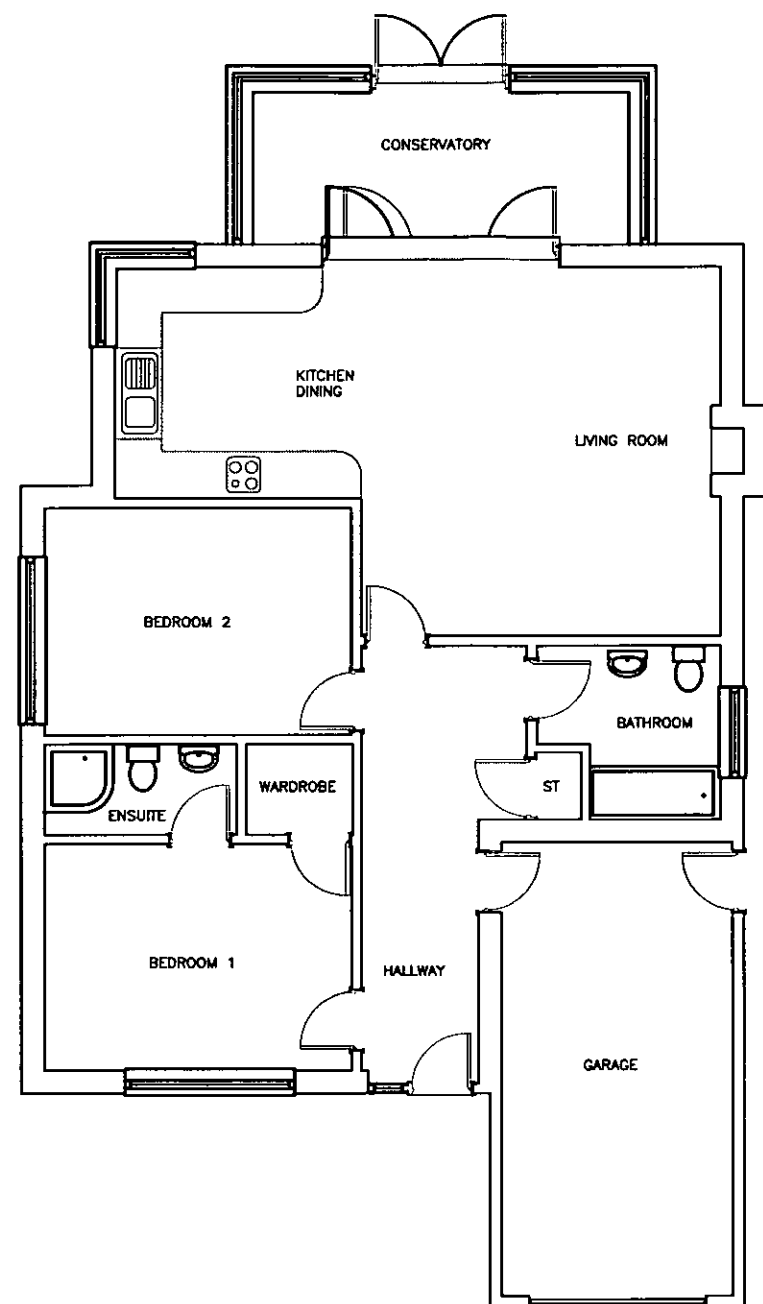

Ground Floor Plan

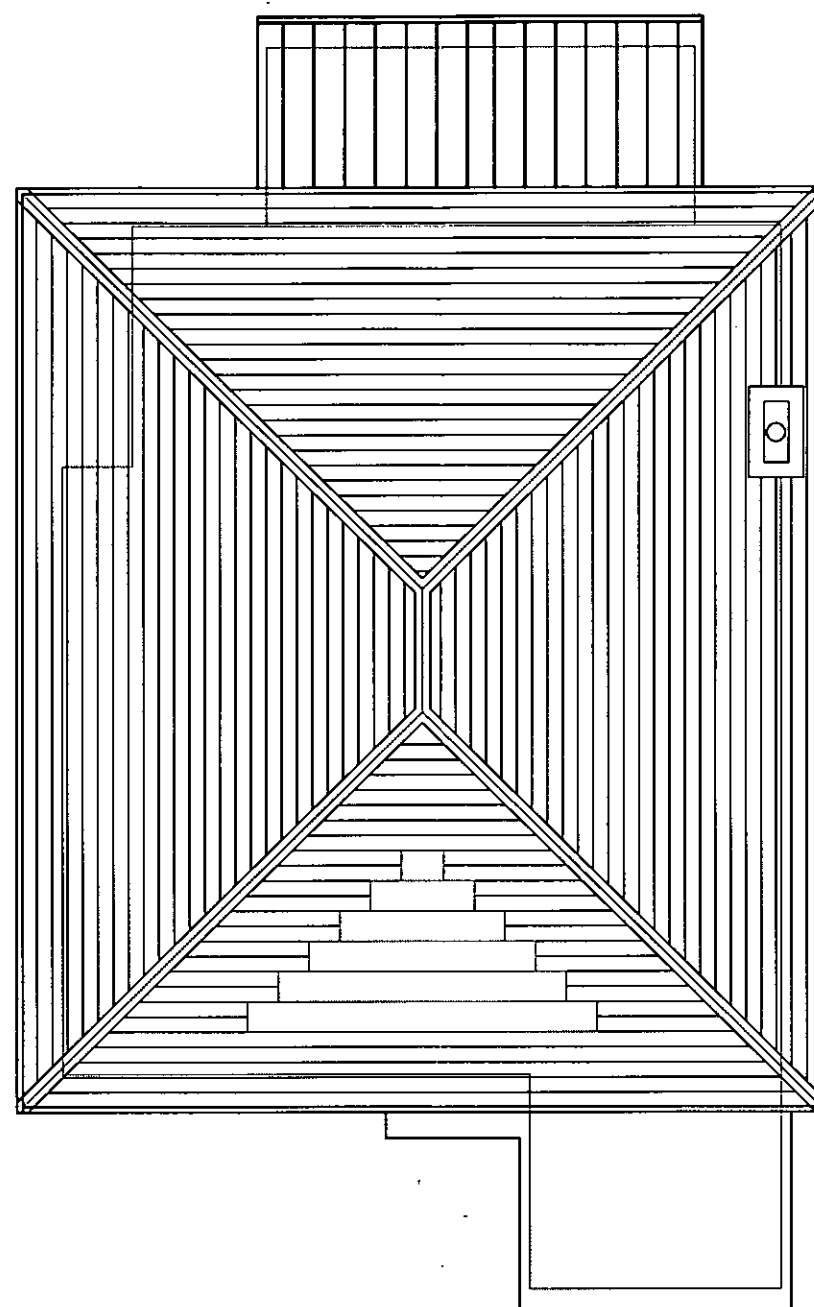

Roof Plan

PROJECT
Proposed Development at 27 Bersted Street
Bognor Regis

CLIENT
Knightsgate (UK) Ltd

PROJECT NO. 17015 DRAWING NO. 5002

DRG TITLE
Type 01 (existing)
Bungalow Plans

SCALE 1:100@ A3^{REV}

Rev	DESCRIPTION	Dwn / Date	Chk / Date
	This drawing is copyright and must not be disclosed to third parties without permission Scaled dimensions are not to be used for construction		

4 Queensgate
Queens Road
Fareham
Hampshire
PO16 0NW

Tel: 01329 288911
Fax: 01329 221913
E-mail: admin@m2architecture.com

m2
architecture
architectural technologist