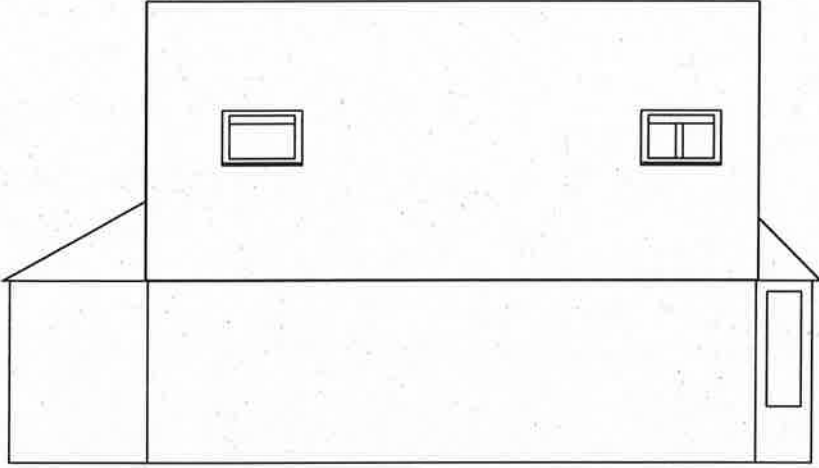
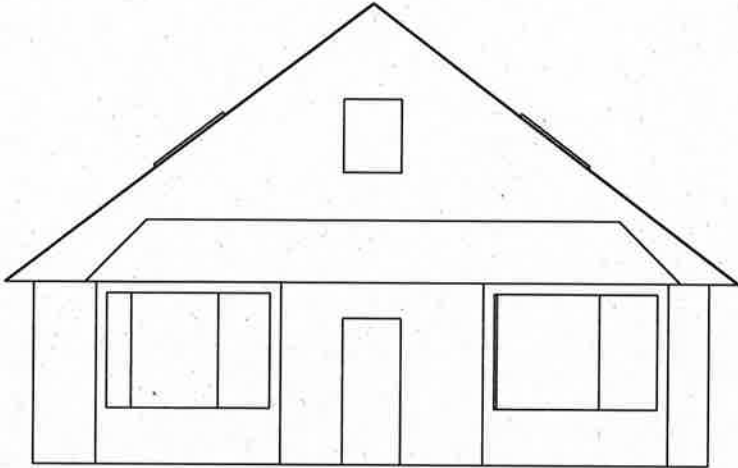
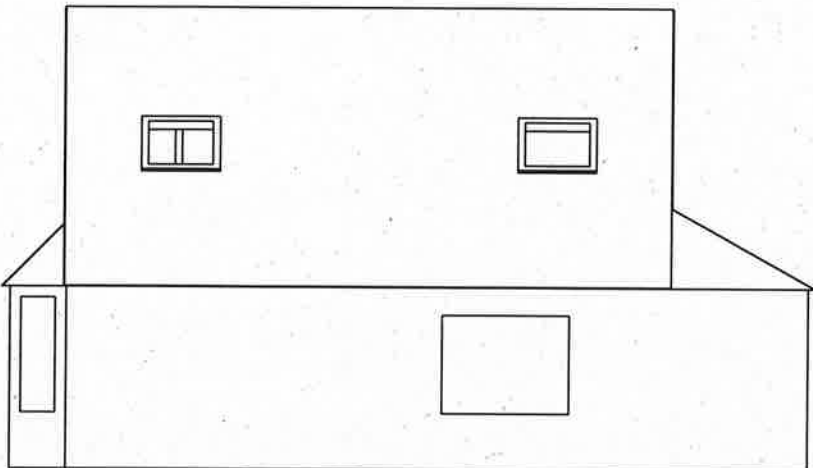
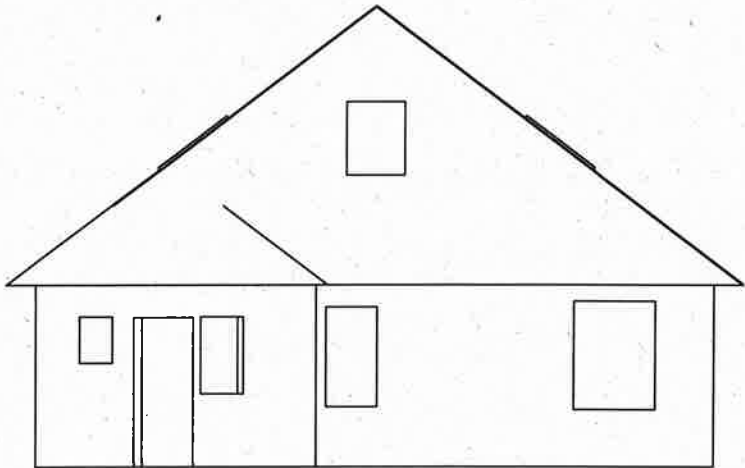


8	7	6	5	4	3	2	1	
NOTES: 1 BOM PART NUMBER FOR IN-HOUSE USE ONLY								
F								F
E								E
D	 SIDE ELEVATION (WEST)  FRONT ELEVATION (SOUTH)  SIDE ELEVATION (EAST)							D
C								C
B	 REAR ELEVATION (NOUTH)							B
A								A
8	7	6	5	4	3	2	1	

Material:		Description: ~~Assembly~~ ELEVATIONS	
Finish:			
		Document Type: PART DRAWING	
Drawing Scale: 1:100		Drawn by: Graham Drawn Date: 25/07/2019	
Approx Weight:		Checked/Approved by: Checked/Approved Date:	
Projection Method: THIRD ANGLE		Part Number: Vic - Scott - Elevation	
Sheet Size: A3		Drawing Number: Vic - Scott - Elevation-003	
		Sheet: 1 of 1	
		Revision: A	