


CLAY ROOFING TILES TO BE SANDTOFT KERAMIC SMOOTH PLAIN TILE - RUSTIC
 TILE HANGING TO BE " " " " " "
 RENDER TO BE WEBER - SAND
 WINDOWS AND RAINWATER GOODS
 TO BE WHITE PVCU.



WEST ELEVATION



EAST ELEVATION

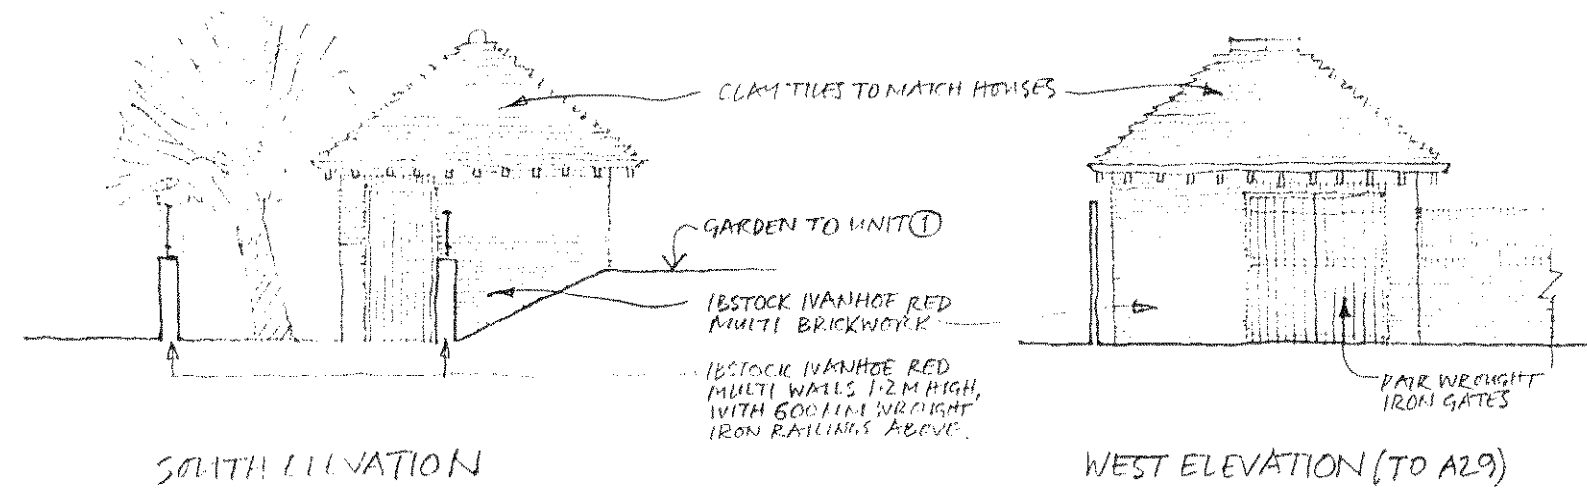

SOUTH ELEVATION

REFUSE STORE

WEST ELEVATION (TO A29)

REVISIONS:
 A 28.07.10 - RENDERED AND TILE HING AREAS ON WEST ELEVATION ALTERED. NOTE ADDED RE WINDOWS AND R.W. GOODS. DIVIDING WALLS/PAILINGS ADDED. W.I. GATES ADDED. RUSTIC STORE ELEVATIONS ADDED. NOTES ADDED RE MATERIALS/COLORS.

CLIENT:
 REGENT PROPERTIES

JOB TITLE:
 RICHMOND LODGE
 SHRIPNEY ROAD
 BOGNOR REGIS

DRAWING TITLE:
 10 HOUSES: WEST AND EAST
 ELEVATIONS.

PHILIP HOOD DIP. ARCH. RIBA FSAI
 REGATTA
 COURT BARN LANE
 BIRDMAN
 CHICHESTER
 PO20 7BQ

01243-512305

SCALE
 1:100

DATE
 MAY 2010

DRAWN
 PH

RL 157A