


REVISIONS:

'A' 28.07.10 - NOTES ADDED RE ENTRANCE
GATES, BOUNDARY FENCES ETC.

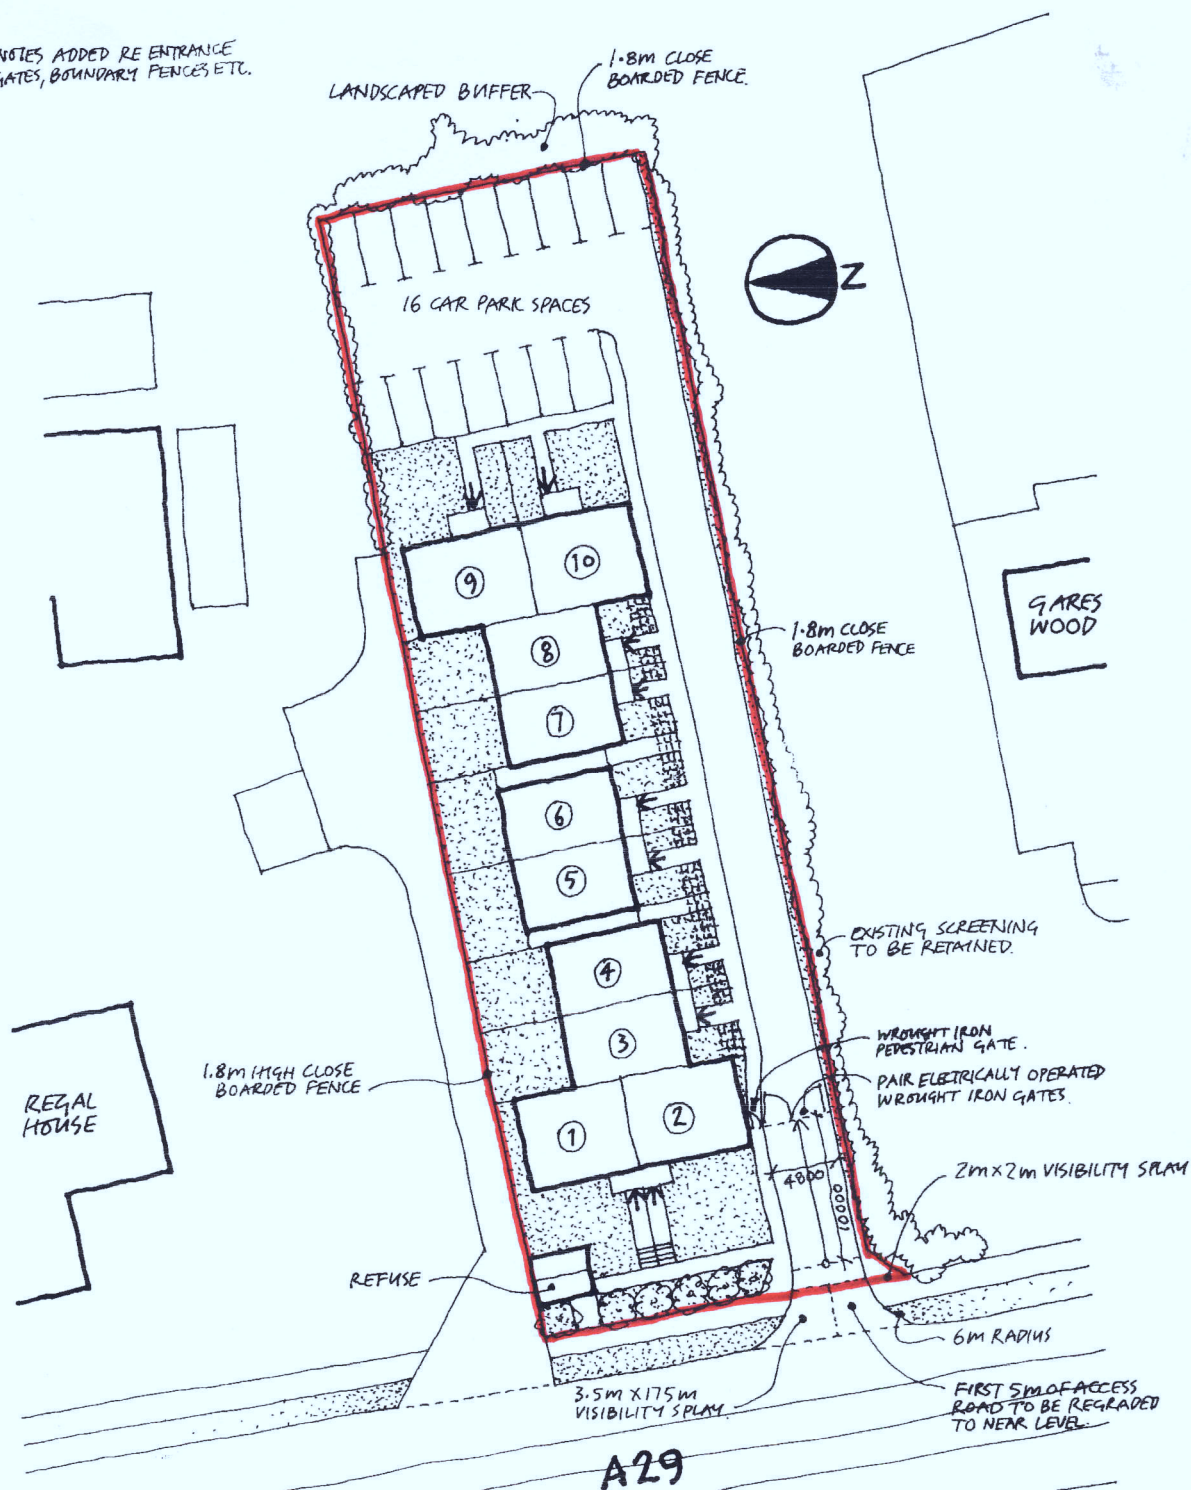

SITE PLAN

0 5 10 15 20 METRES

RICHMOND LODGE
SHRIPNEY ROAD
BOGNOR REGIS

SCALE 1:500

MAY 2010

PHILIP HOOD DIP. ARCH. RIBA FSAI
REHATA
COURT BARN LANE
BIRDHAM
CHICHESTER
PO20 7BQ

01243 512305

philip-hood@lineone.net

RL 154

A