

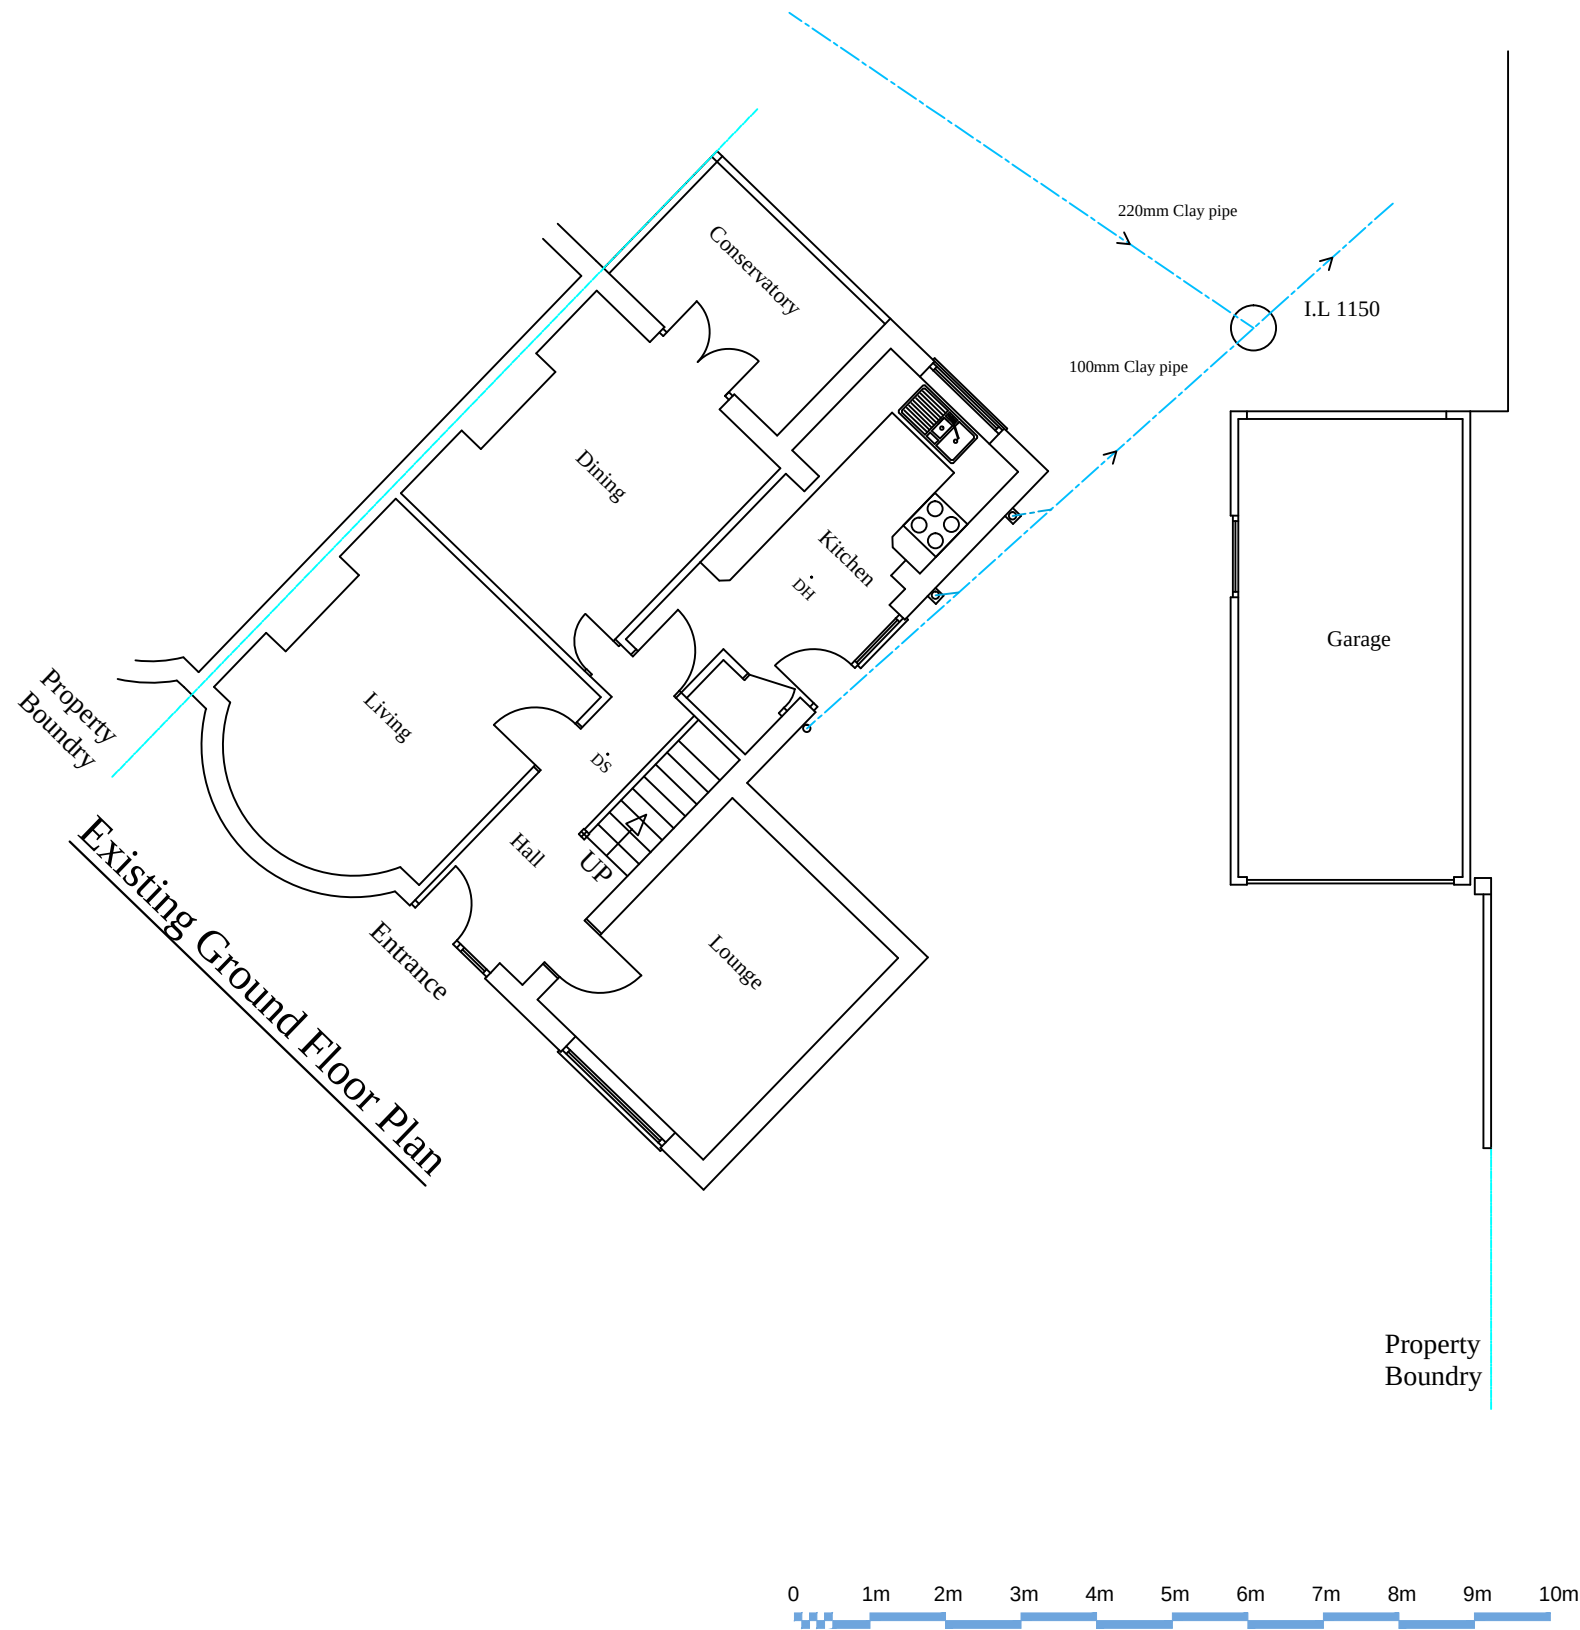



Proposed Front Elevation (West)

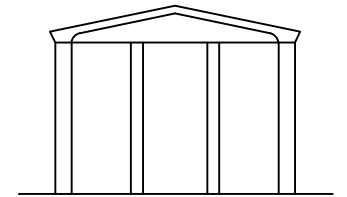

Proposed Rear Elevation (East)

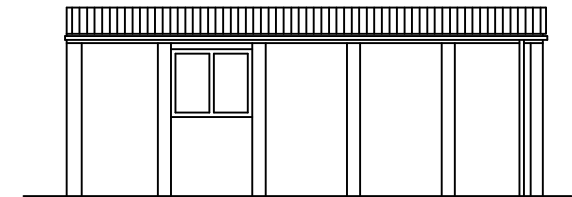

Proposed Side Elevation (North)

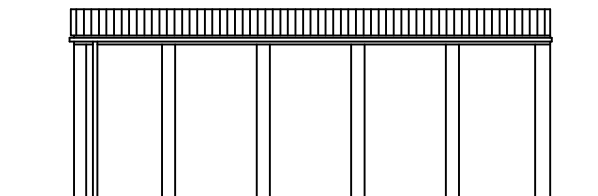

Proposed Side Elevation (South)

Aldwick Construction & Design

Cawley Gate, 17 Cawley Road, Chichester, PO19 1XB
Tel : 01243 779181, Mobile: 07970727506, Fax: 01243 779181
Email: farhadaarabi@hotmail.co.uk

Farhad Aarabi

PROJECT

Proposed Annex
40 Norbren Avenue Bognor Regis West Sussex PO21 5HE

TITLE

Existing ground Floor Plan & Elevations

CLIENT

Mr Syed Rahman

SCALE

1: 100

DATE

23/07/2018

DRAWING NO.

1008-01

rev.