



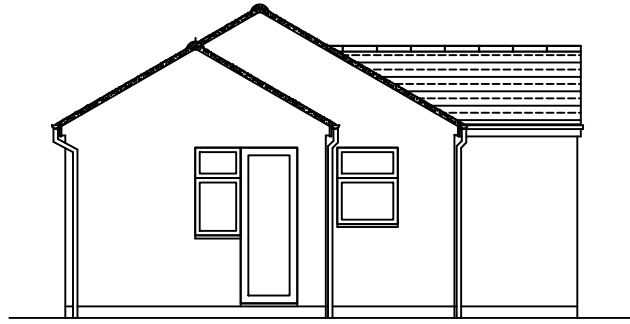


Proposed Front Elevation (West)

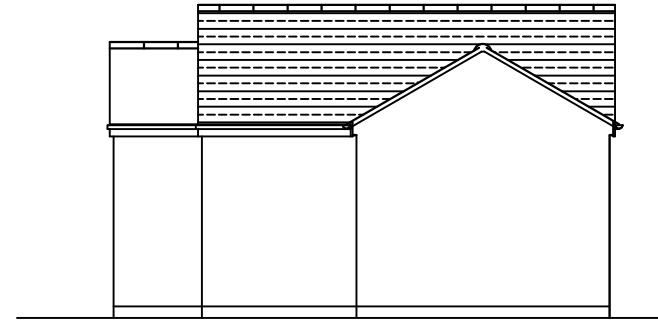



Proposed Rear Elevation (East)



Proposed Side Elevation (North)

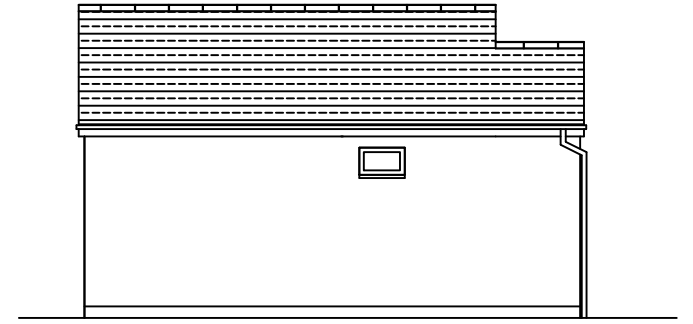

Proposed Front Elevation (South)

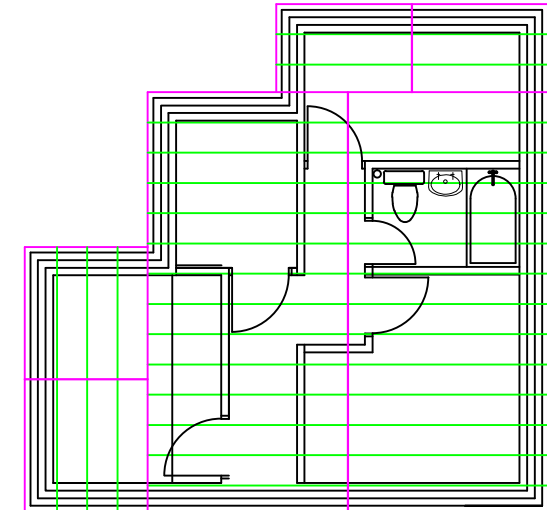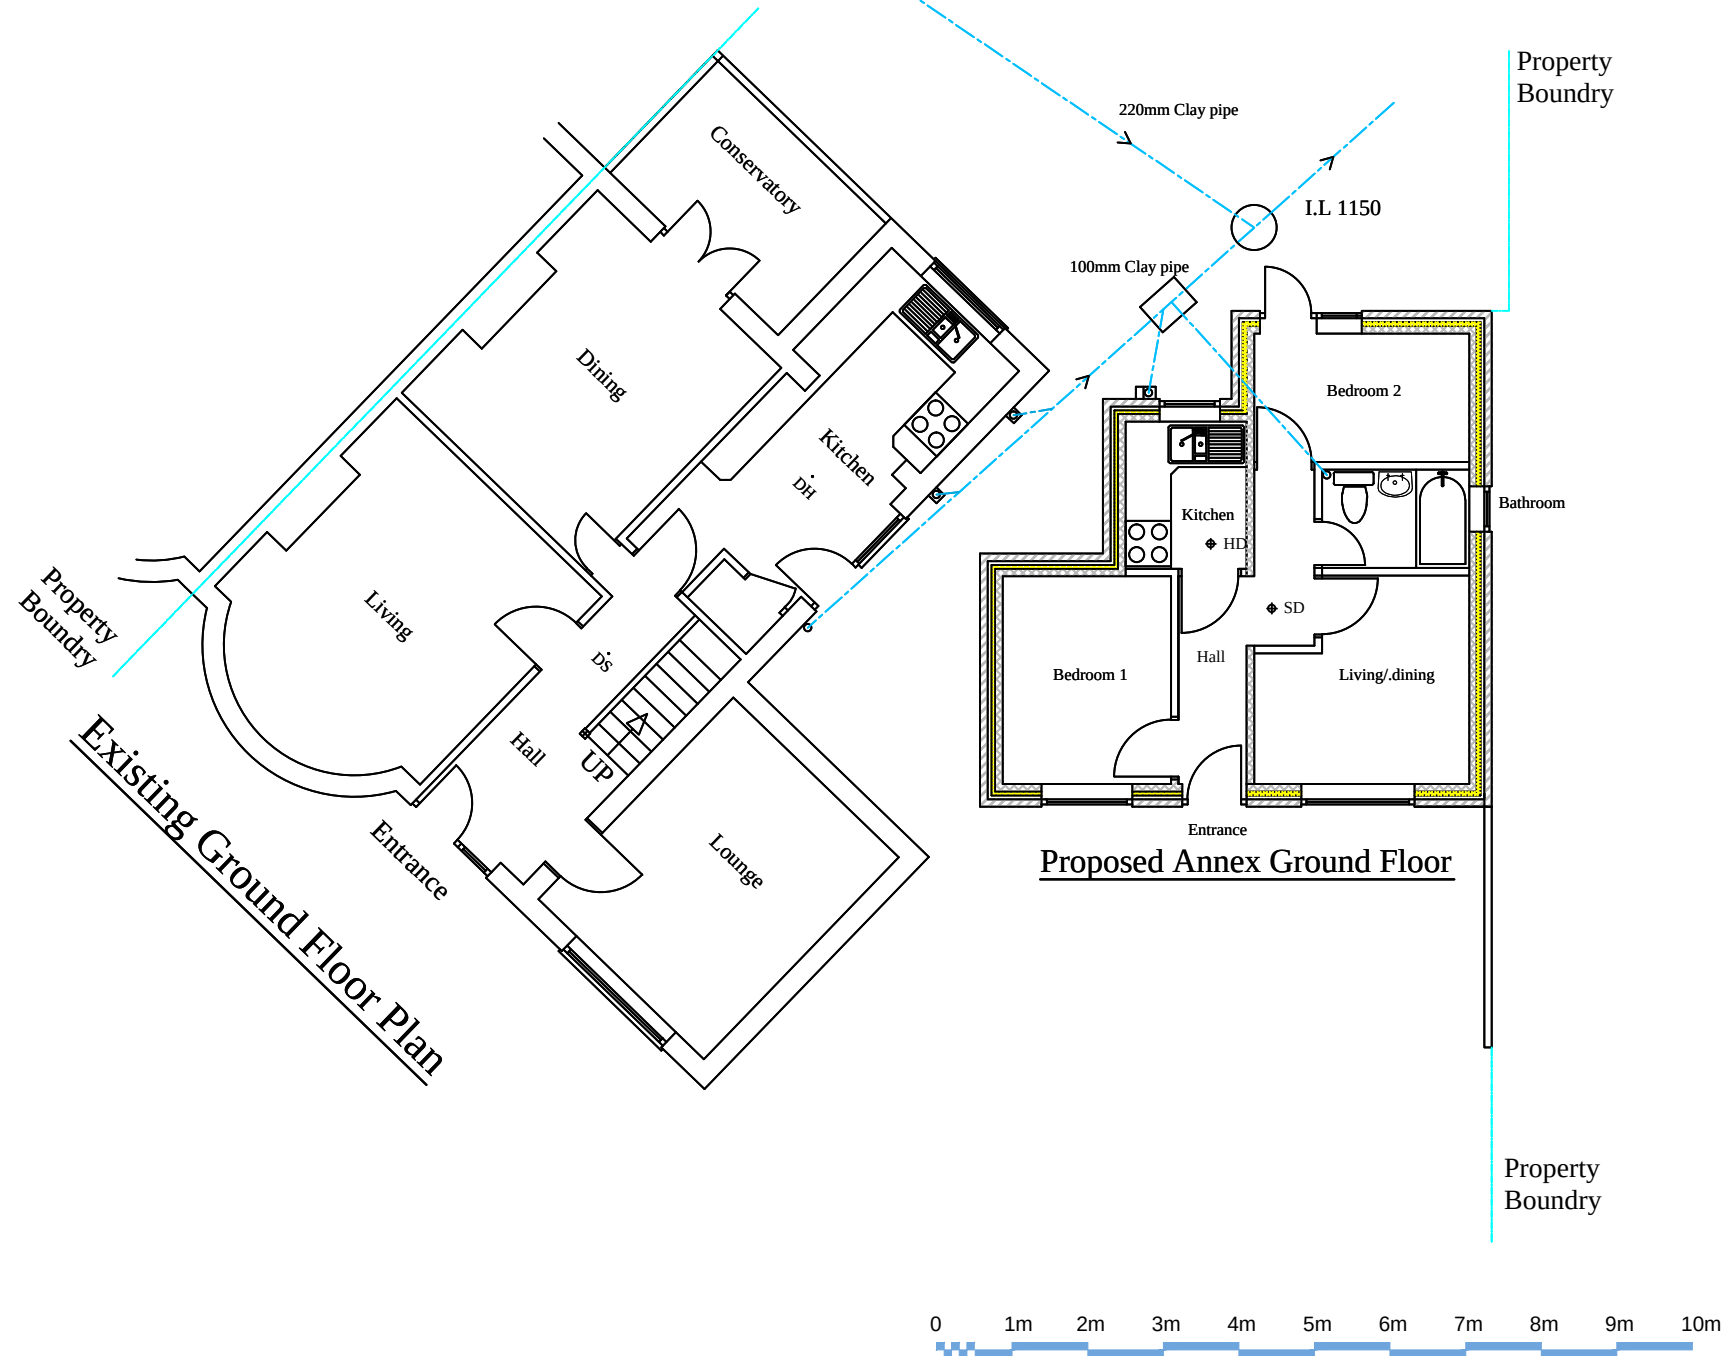

Proposed Annex Roof plan

Aldwick Construction & Design

Cawley Gate, 17 Cawley Road, Chichester, PO19 1XB
 Tel : 01243 779181, Mobile: 07970727506, Fax: 01243 779181
 Email: farhadaarabi@hotmail.co.uk

Farhad Aarabi

PROJECT

Proposed Annex
 40 Norbren Avenue Bognor Regis West Sussex PO21 5HE

TITLE

Proposed ground Floor Plan & Elevations

CLIENT

Mr Syed Rahman

SCALE

1: 100

DATE

23/07/2018

DRAWING NO.

1008-02

rev.