


NOTES
WRITTEN DIMENSIONS TO BE TAKEN IN PREFERENCE TO SCALE, AND ARE TO BE CHECKED ON SITE PRIOR TO COMMENCING WORK.
THIS DRAWING IS TO BE READ IN CONJUNCTION WITH ALL OTHER DOCUMENTS RELATING TO THIS PROJECT.
ANY DISCREPANCIES ARE TO BE REFERRED IMMEDIATELY TO THE PROJECT DESIGNER.
THIS DRAWING IS COPYRIGHT, AND SHOULD NOT BE USED OR REPRODUCED WITHOUT PERMISSION.
IT IS THE CONTRACTOR'S RESPONSIBILITY TO ENSURE COMPLIANCE WITH THE BUILDING REGULATIONS.




PROPOSED SITE PLAN - 1:200

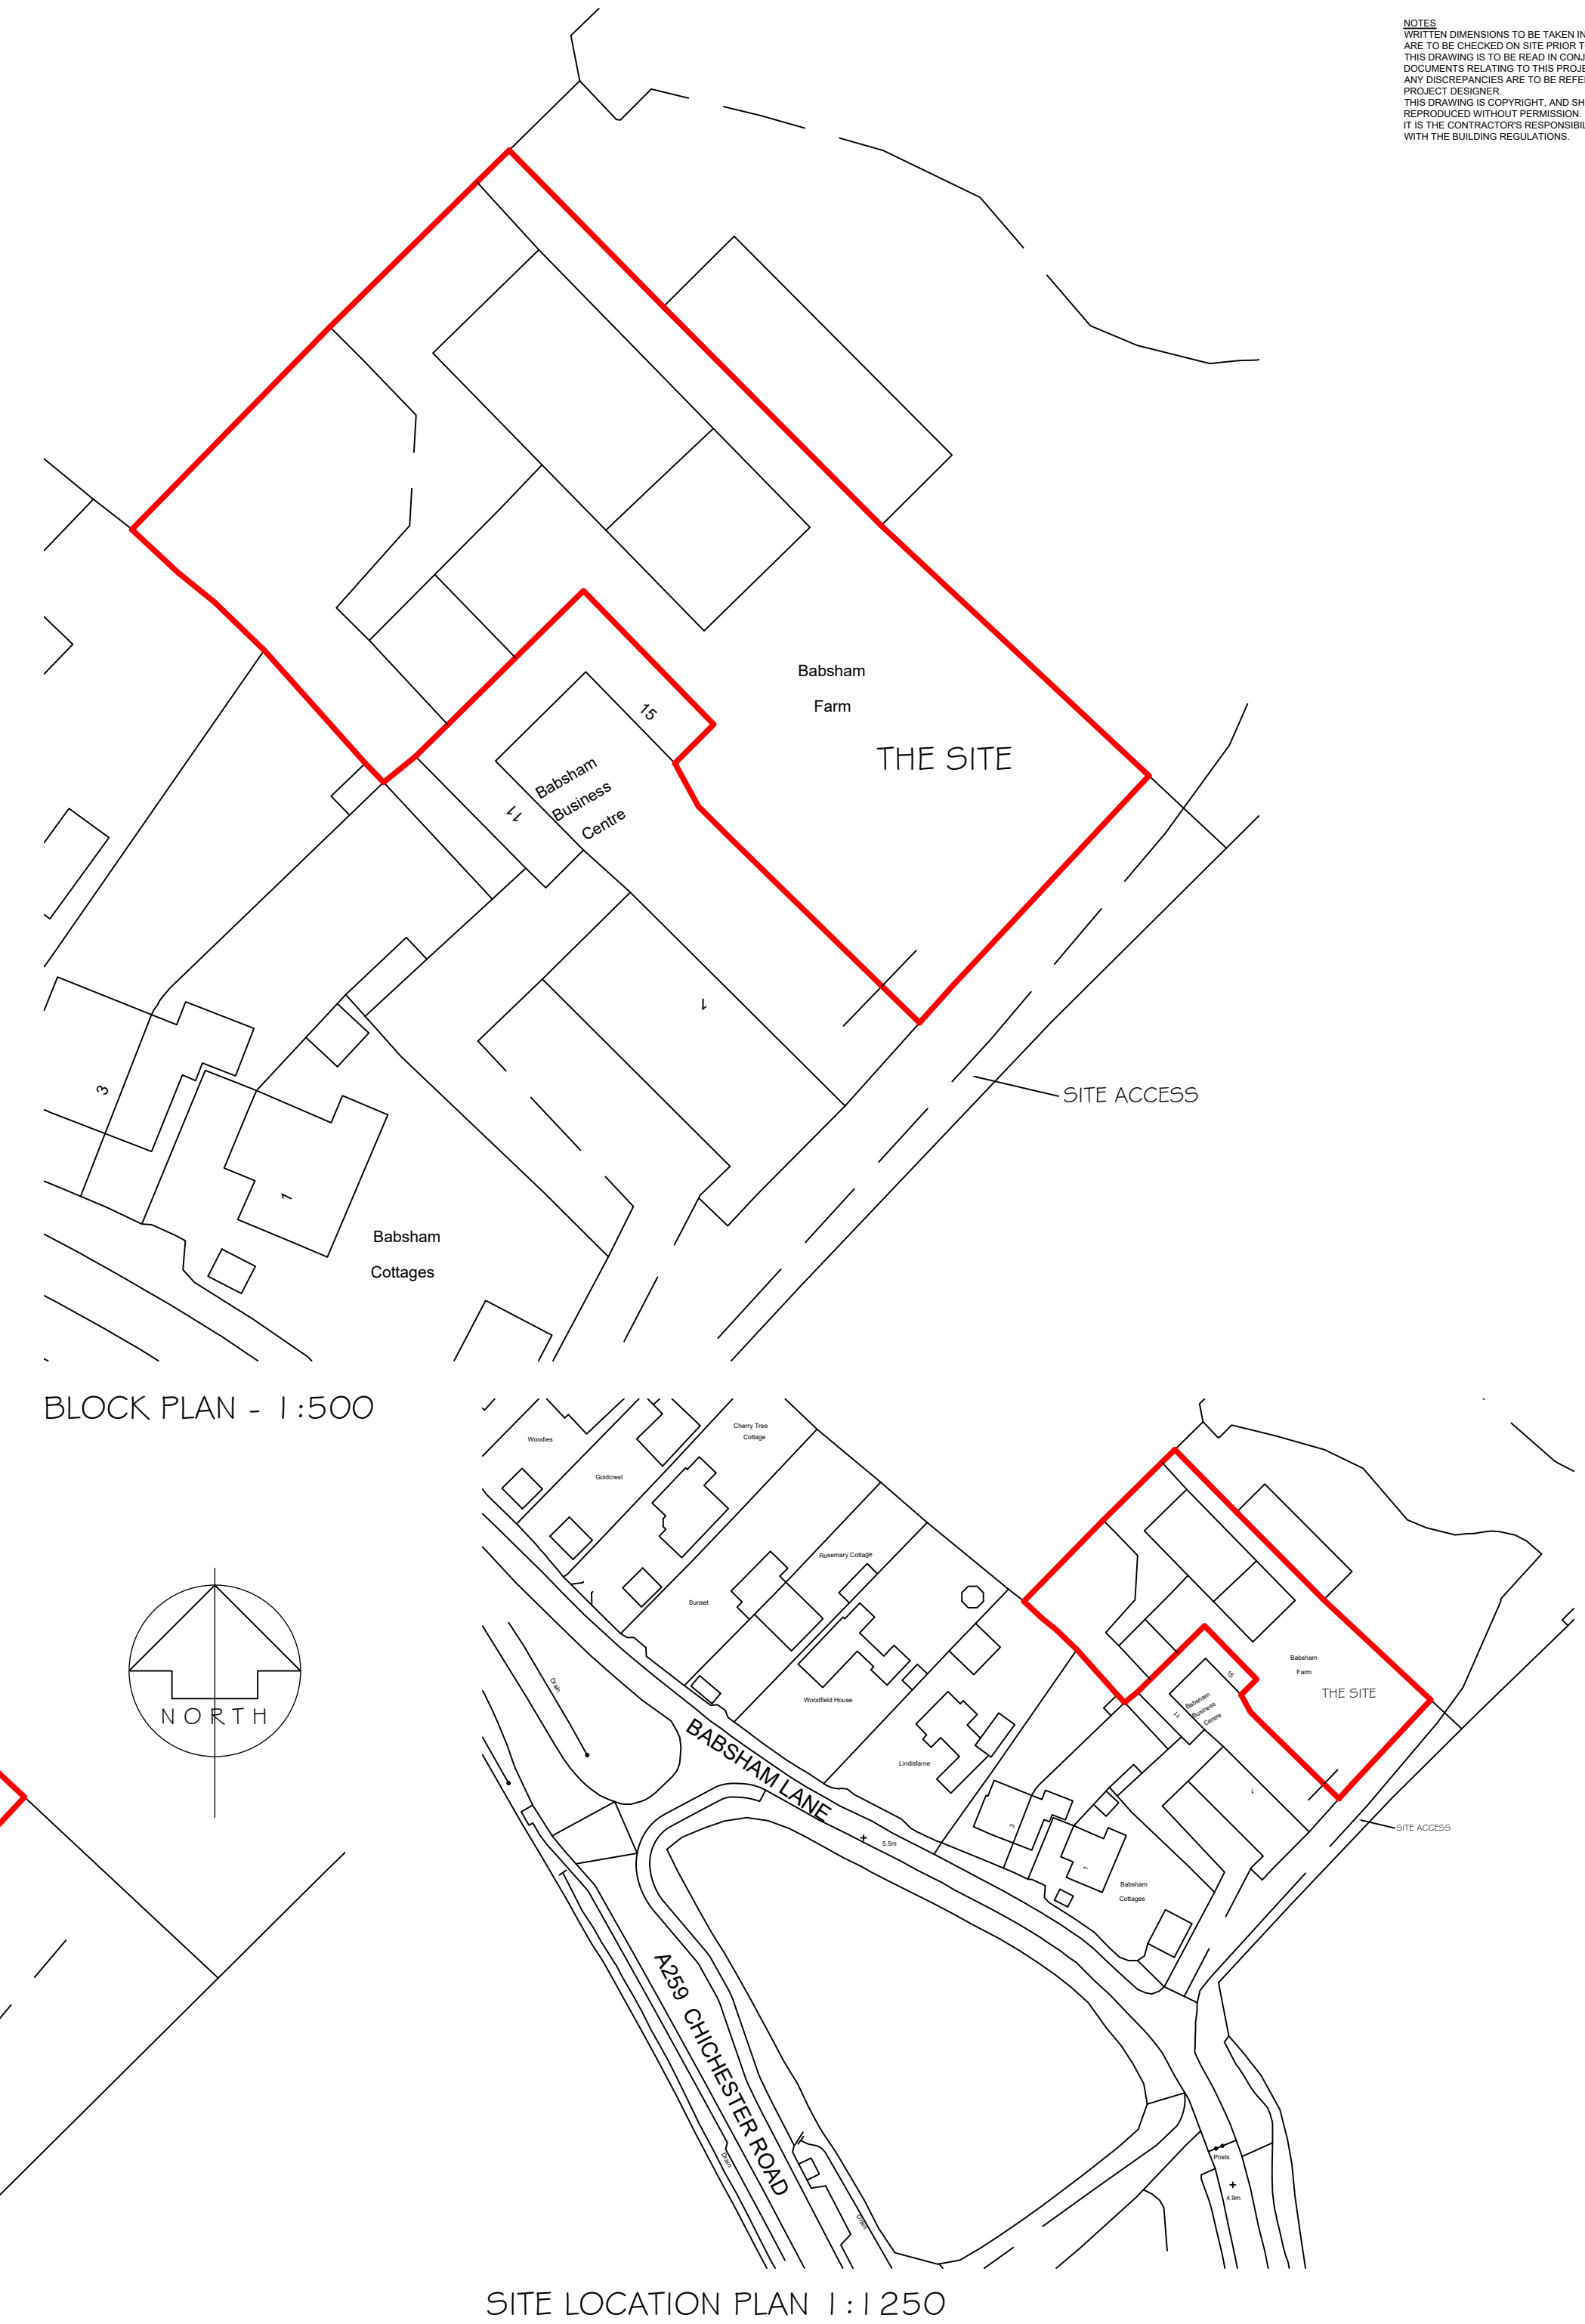

BLOCK PLAN - 1:500

SITE LOCATION PLAN 1:1250

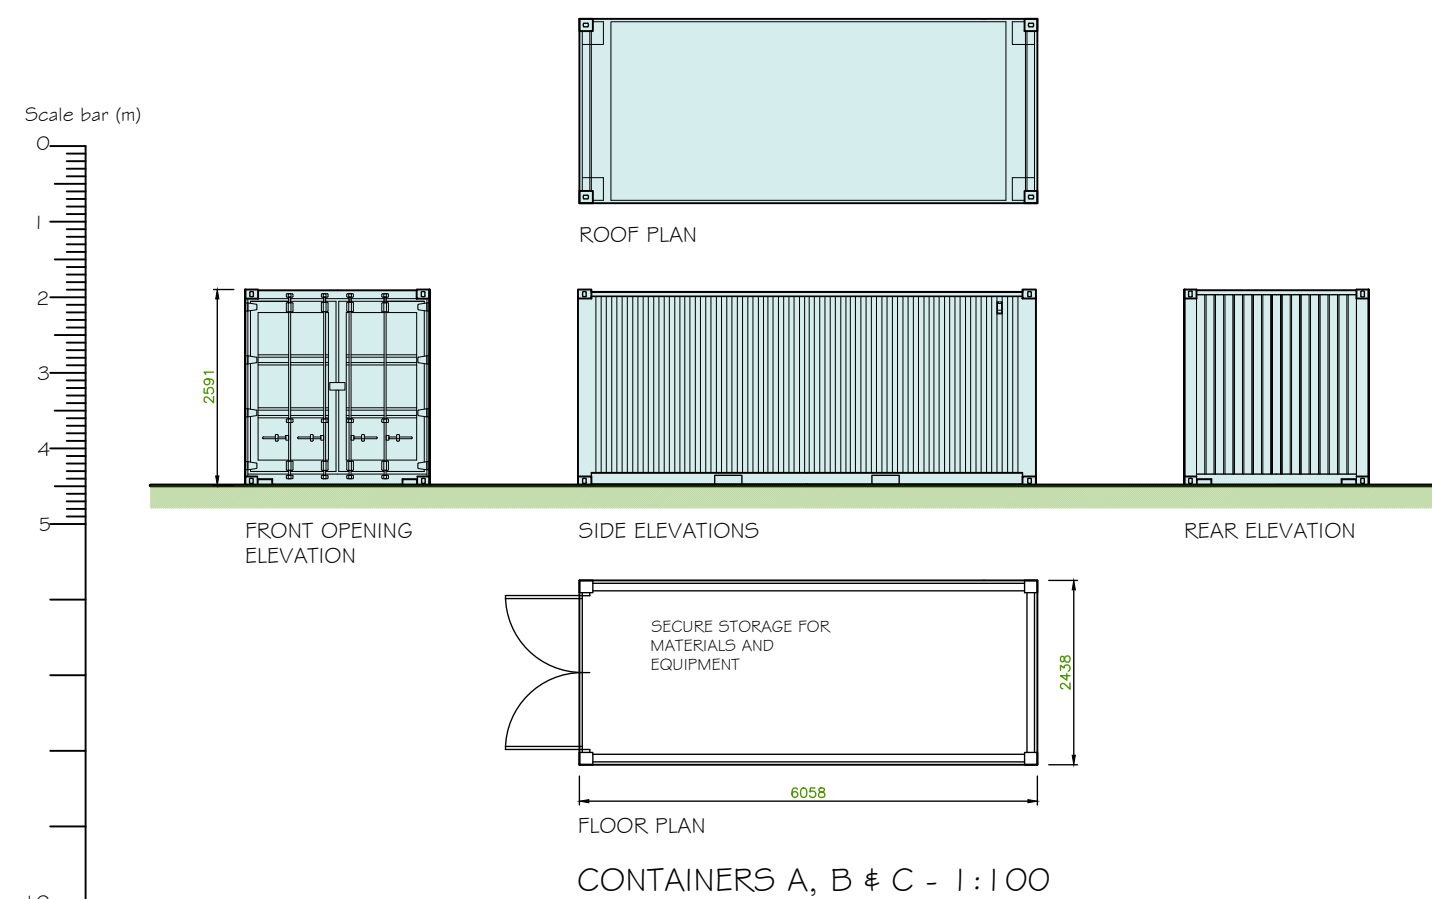

CONTAINERS A, B & C - 1:100

A	FENCING & ROAD NAMES ADDED	09.08.19
REV	DESCRIPTION	DATE

PROJECT
LAND AT BABSHAM FARM
BABSHAM LANE
BOGNOR REGIS
PO21 5EL

CLIENT
THE CHURCH COMMISSIONERS

DRAWING TITLE
SITE IDENTIFICATION PLANS
SITE LAYOUT PLAN
STORAGE CONTAINER DETAILS

SCALE VARIOUS @ A1
DRAWN BY MJW
DATE JULY 2019

DWG NO 871/FLO1
REV A

Unit 3b Woodhorn Business Centre
Woodhorn Lane
Oving Chichester
West Sussex PO20 2BX
Tel 01243 774764
www.sloaneandbrown.co.uk

CHARTERED BUILDING SURVEYORS
SLOANE & BROWN
ARCHITECTURAL SERVICES