

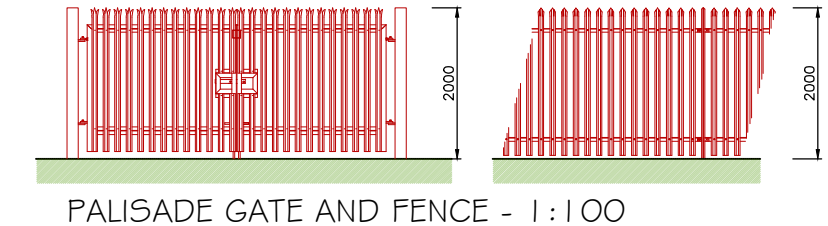


NOTES  
WRITTEN DIMENSIONS TO BE TAKEN IN PREFERENCE TO SCALE, AND ARE TO BE CHECKED ON SITE PRIOR TO COMMENCING WORK.  
THIS DRAWING IS TO BE USED IN CONJUNCTION WITH ALL OTHER DOCUMENTS RELATING TO THIS PROJECT.  
ANY DISCREPANCIES ARE TO BE REFERRED IMMEDIATELY TO THE PROJECT DESIGNER.  
THIS DRAWING IS COPYRIGHT, AND SHOULD NOT BE USED OR REPRODUCED WITHOUT PERMISSION.  
IT IS THE CONTRACTOR'S RESPONSIBILITY TO ENSURE COMPLIANCE WITH THE BUILDING REGULATIONS.

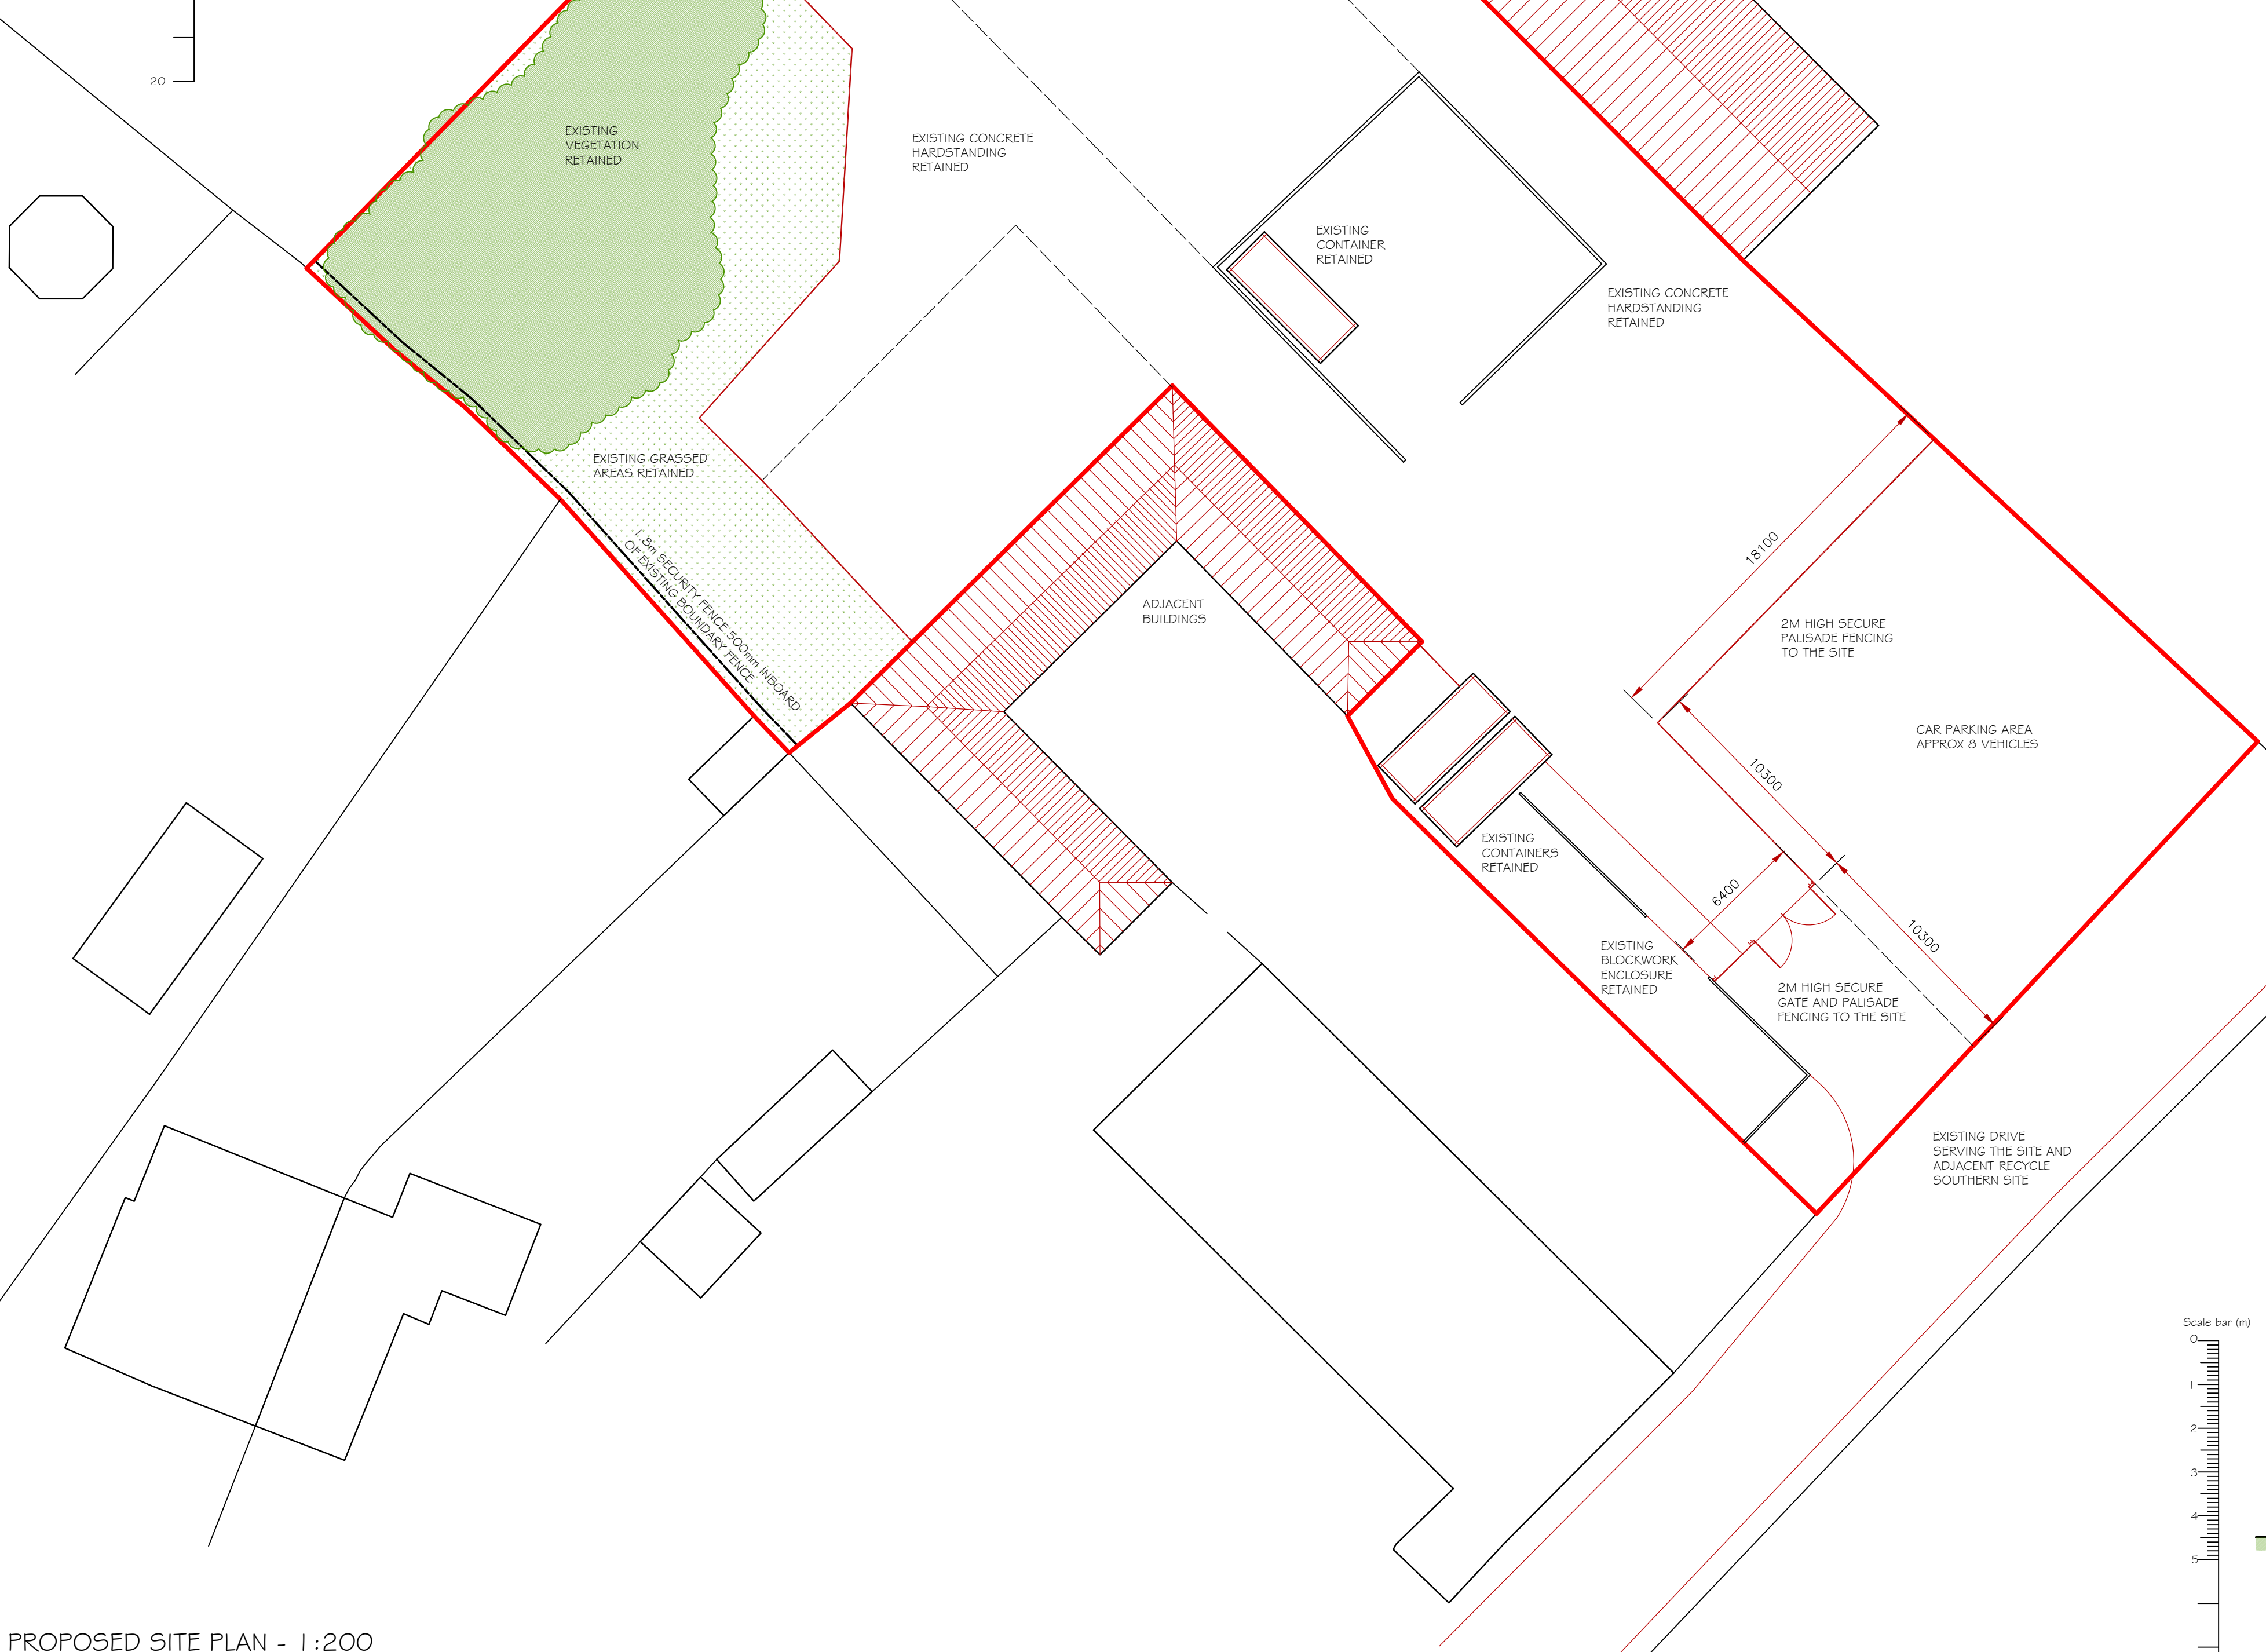


PALISADE GATE AND FENCE - 1:100

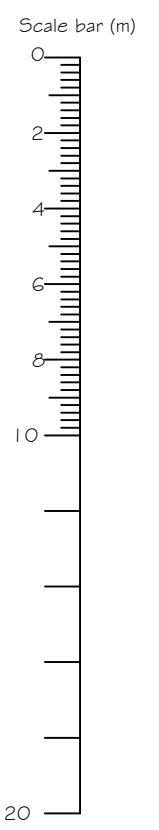


PROPOSED SITE PLAN - 1:200



BLOCK PLAN - 1:500

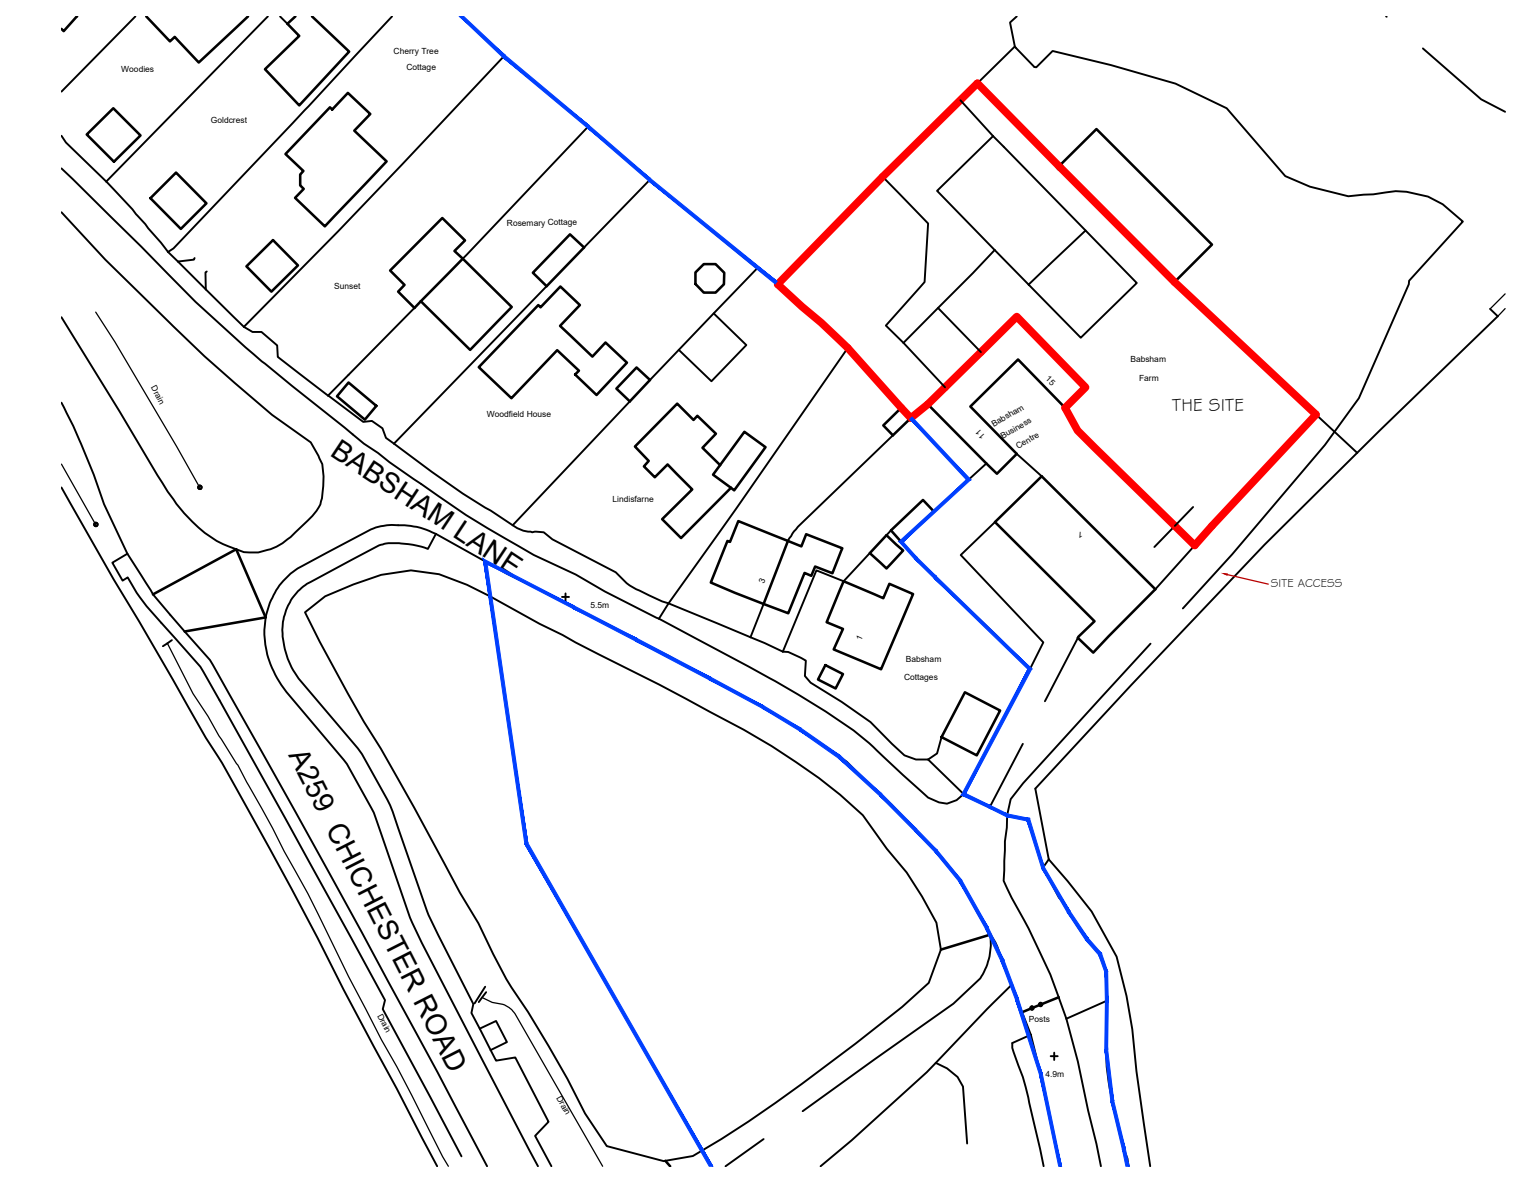

SITE LOCATION PLAN 1:1250

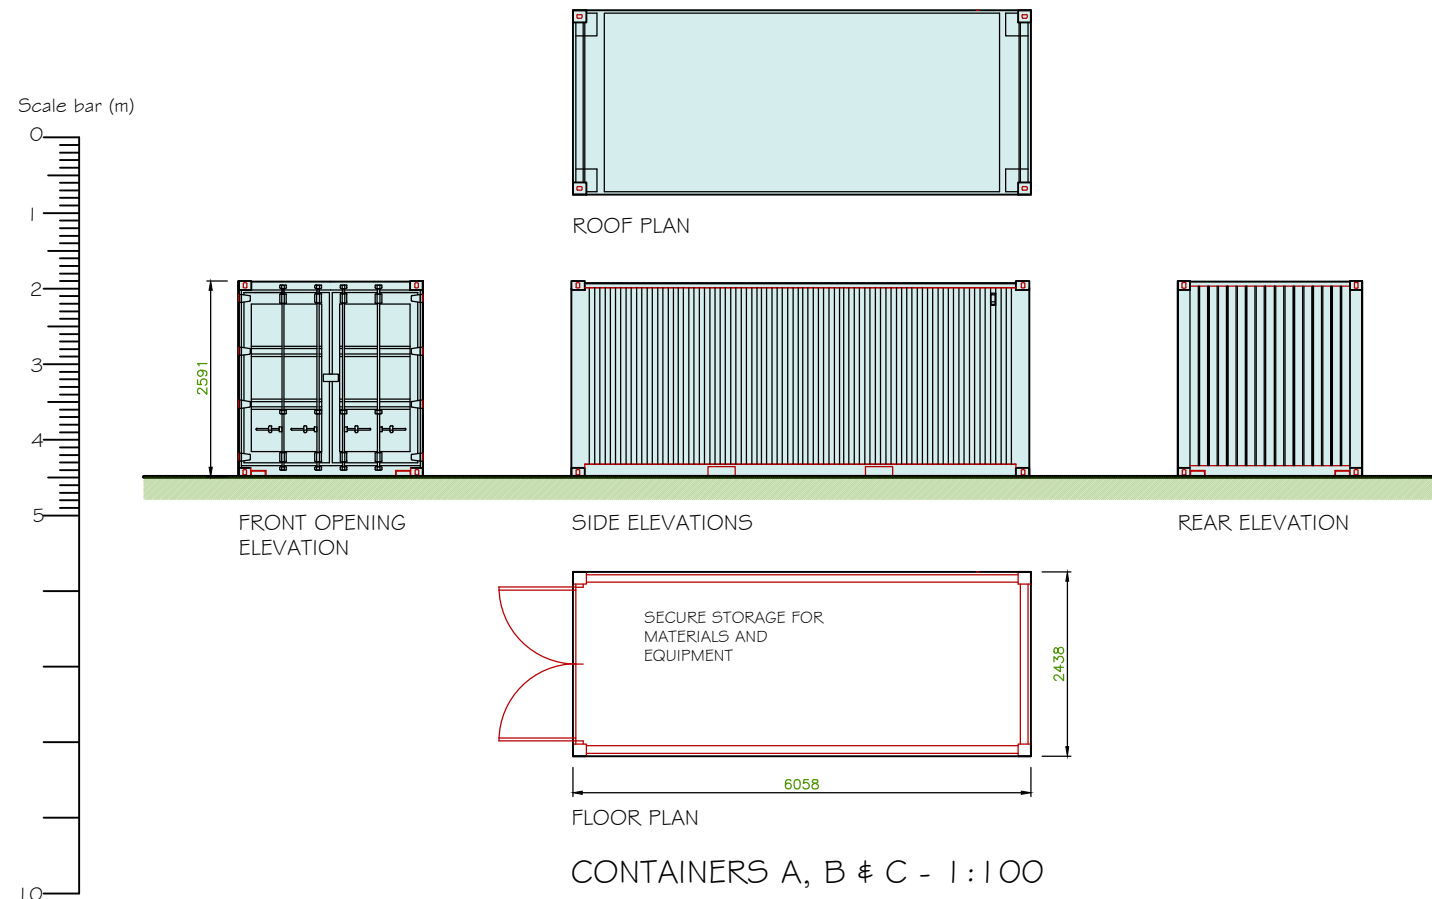

CONTAINERS A, B & C - 1:100

| REV | DESCRIPTION                  | DATE       |
|-----|------------------------------|------------|
| E   | BLUE LINE BOUNDARY ADDED     | 05.05.20   |
| D   | REVISED PLANNING ISSUE       | APRIL 2020 |
| C   | REVISED SCHEME - DRAFT ISSUE | APRIL 2020 |
| B   | REVISED SCHEME - DRAFT ISSUE | JAN 2020   |
| REV | DESCRIPTION                  | DATE       |

**PROJECT**  
LAND AT BABSHAM FARM  
BABSHAM LANE  
BOGNOR REGIS  
PO21 5EL

**CLIENT**  
THE CHURCH COMMISSIONERS

**DRAWING TITLE**  
SITE IDENTIFICATION PLANS  
SITE LAYOUT PLAN  
STORAGE CONTAINER DETAILS

**SCALE** VARIOUS @ A1  
**DRAWN BY** MJW  
**DATE** JULY 2019

**DWG NO** 871/PLO1  
**REV.** E

Unit 3b Woodhorn Business Centre  
Woodhorn Lane  
Oving Chichester  
West Sussex PO20 2BX  
Tel 01243 774764  
www.sloaneandbrown.co.uk

CHARTERED BUILDING SURVEYORS  
**SLOANE & BROWN**  
ARCHITECTURAL SERVICES