




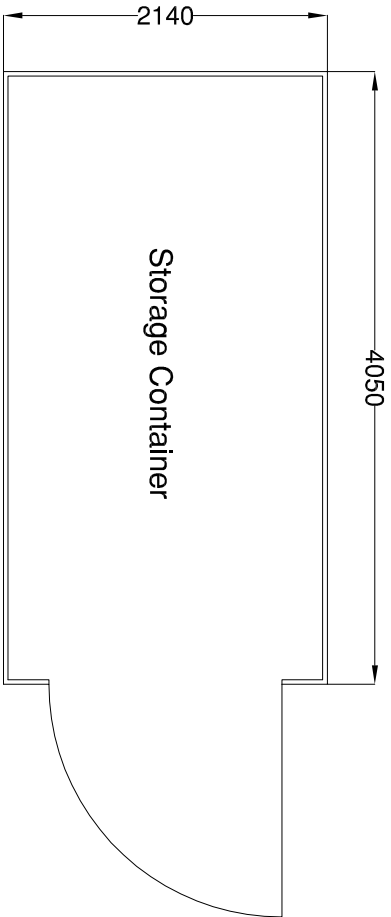


Floorplan

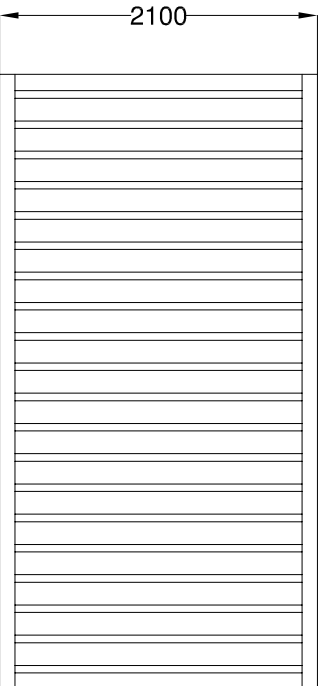


Side Elevation

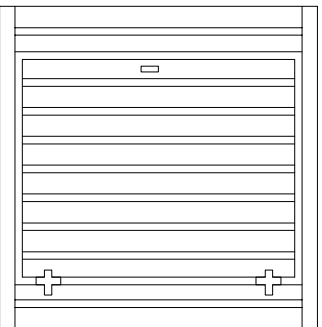

Front Elevation

 

Side Elevation

 


Rear Elevation

Figured dimensions are to be taken in preference to scaled dimensions. No work is to be commenced until site dimensions have been checked and discrepancies reported.

All work shall be carried out in strict accordance with the British Standard Codes of Practice and respective Manufacturers' Instructions.

Revision Checked/Dated

Planning Permission

 

Essan-K Planning Ltd
Planning & Design Consultants
8 St Heliers Close, Maidstone, Kent, ME16 8QZ
Tel: 01622 727237 Email: info@ekplanning.co.uk
Web: www.ekplanning.co.uk

Project Title:

ATC Bognor Regis
Chichester Road, Bognor Regis,
Sussex, PO21 5BU

Drawing:

Welco Storage Container
Floorplan & Elevations
Proposed

Date: 20/12/11	Drawing Number:
Scale: 1:50 @ A4	
Drawn: SDW	234-01
Checked: SDW	Revision:

This drawing is the copyright of Essan-K Planning Ltd and must not be reproduced or used without permission. Figured dimensions to be taken in preference to scaled dimensions and site dimensions must be checked before work is commenced. Copyright reserved.